
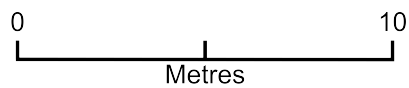


flat 4 windows

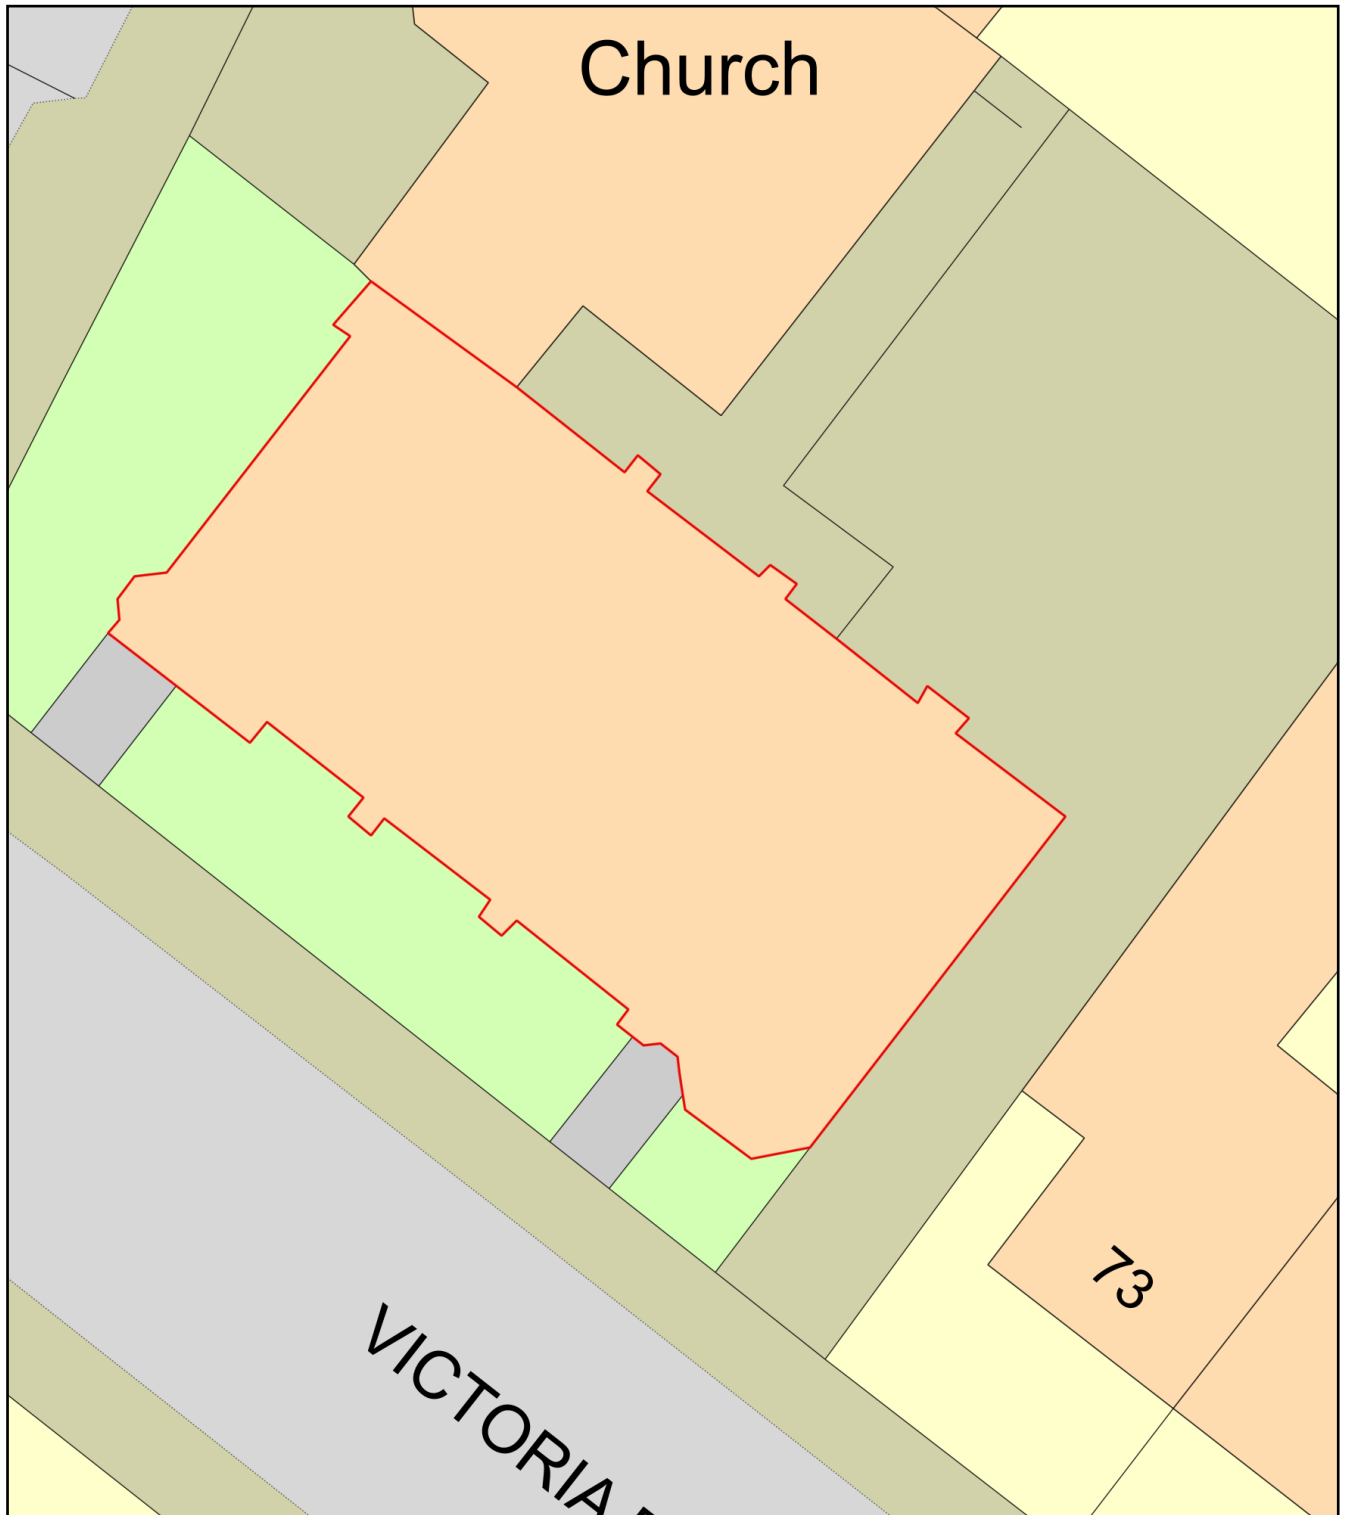

Plan Produced for: Old church court management

Date Produced: 23 Sep 2022

Plan Reference Number: TQRQM22266132920979

Scale: 1:200 @ A4