
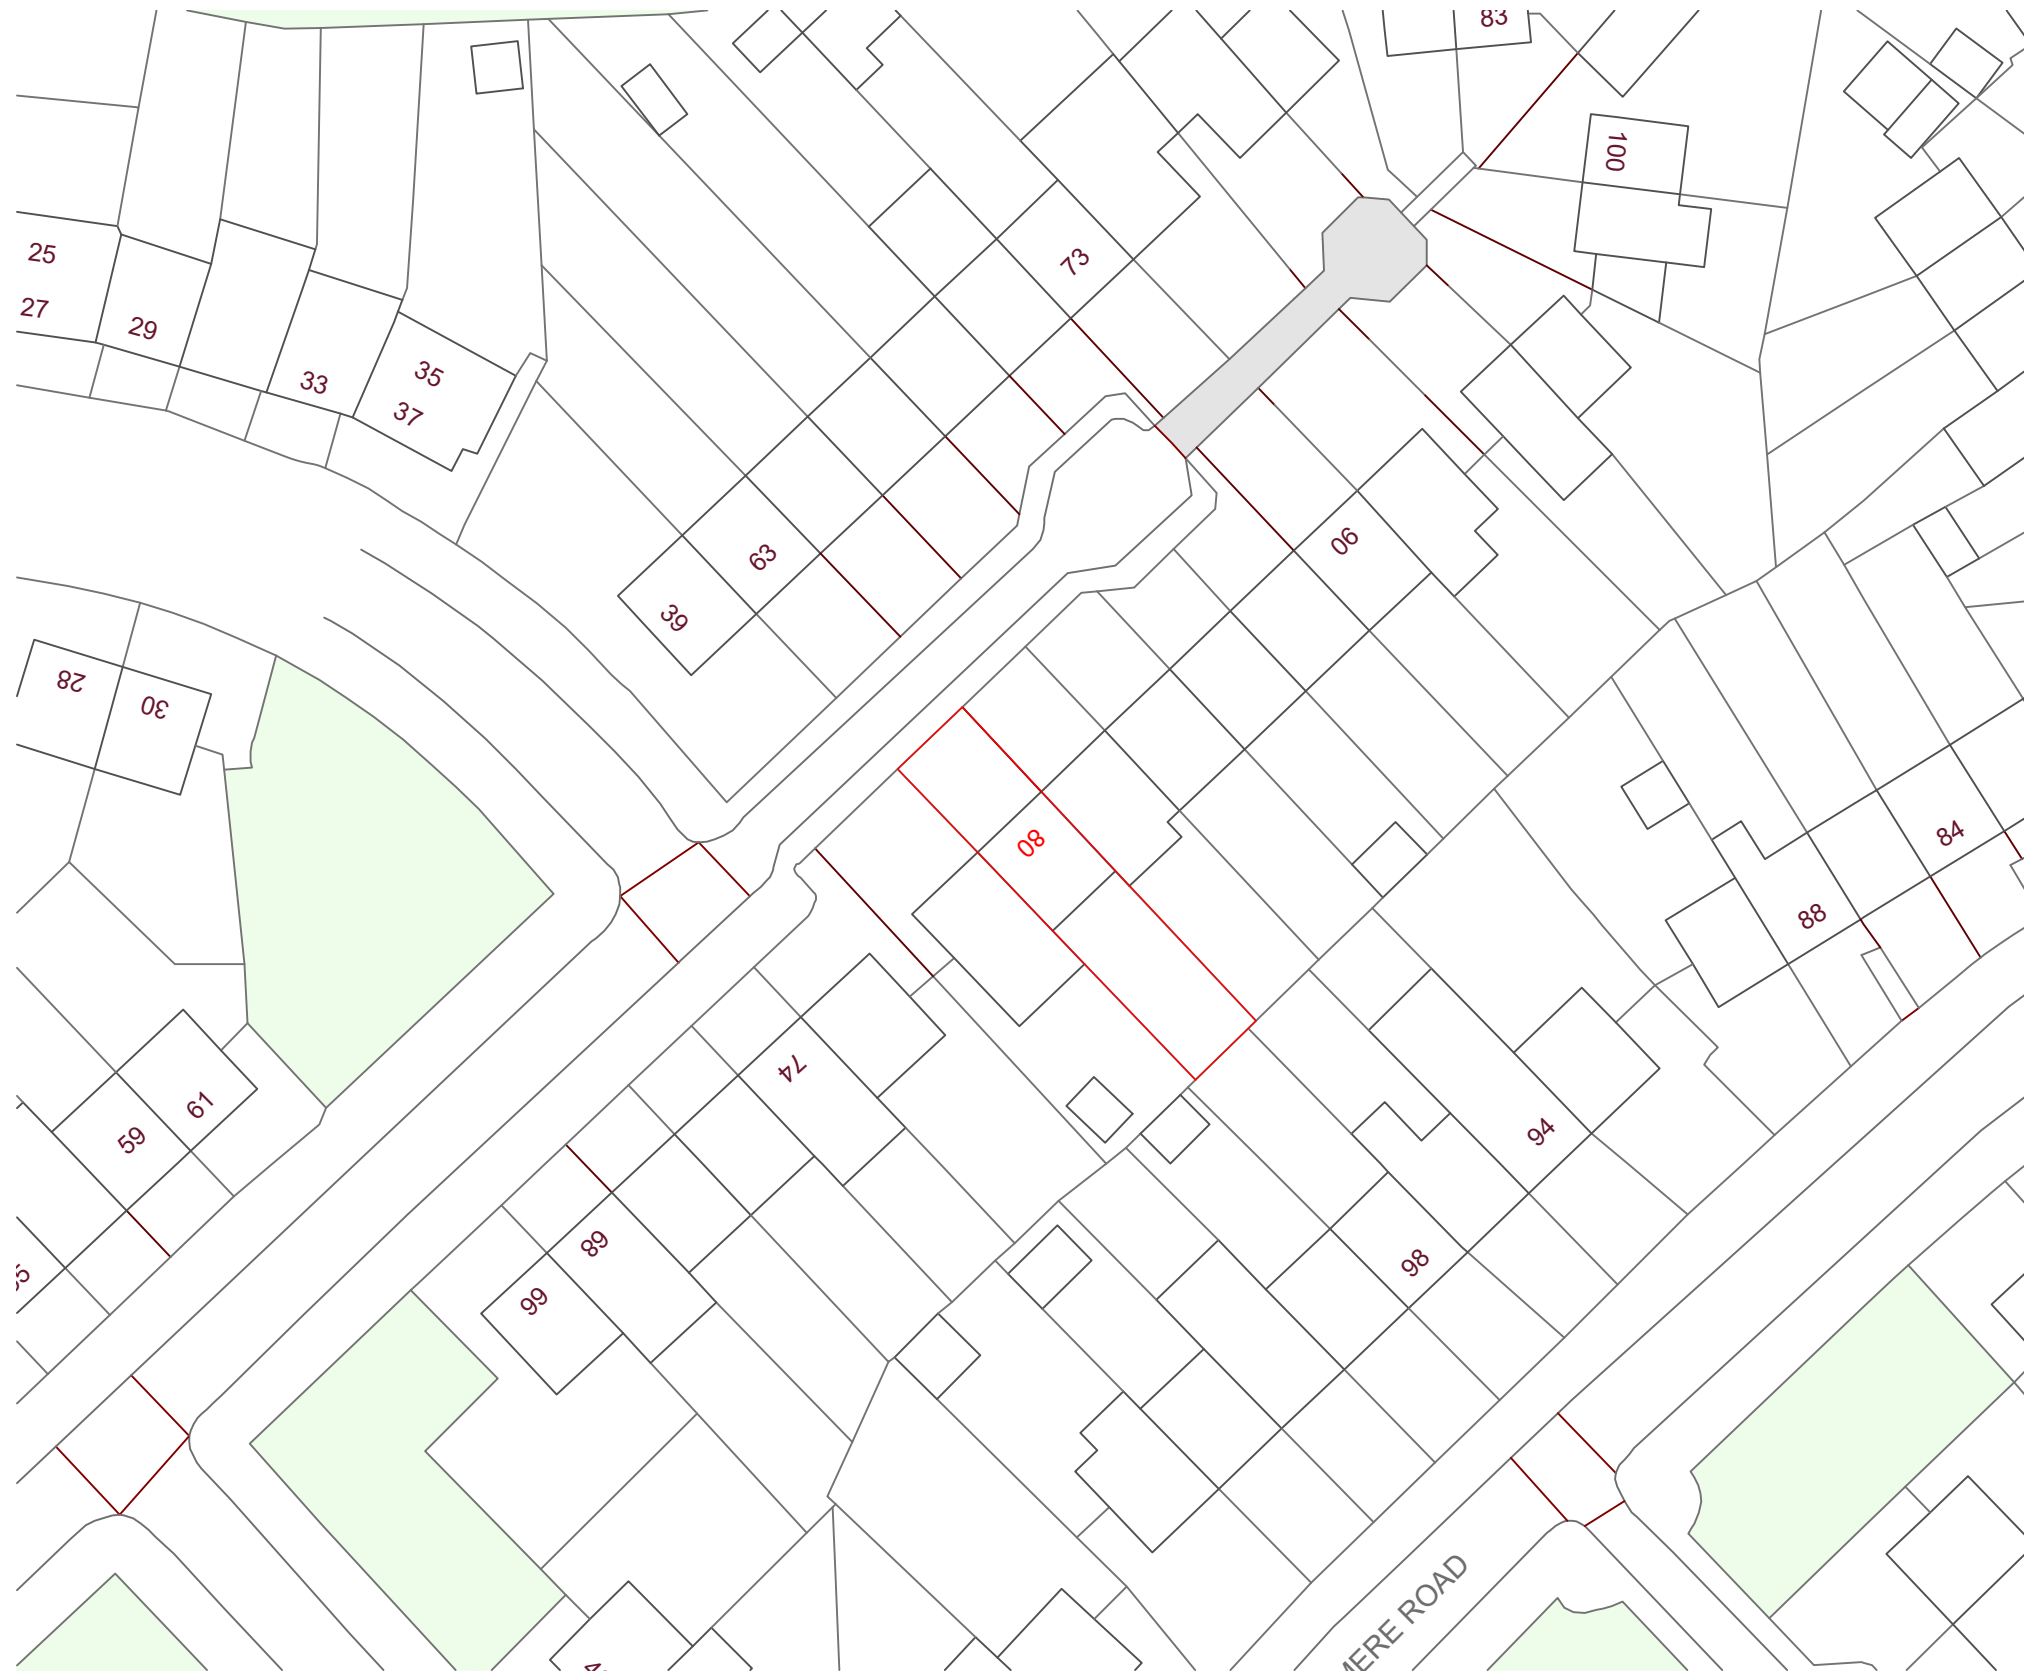


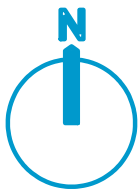

STUDIOANARES

110 Clarence Road  
Hackney E5 8JA

+44 783219 8523  
+44 208510 9672

[www.anares.co.uk](http://www.anares.co.uk)

Project Title  
80 Henningham Road  
N17 7AN

Date  
August 2022

Drawing Title  
Existing Block Plan

Reference  
Henningham004

Revision



This drawing is copyright and may not be copied or altered without express written permission from Studio Anares.

All the dimensions on this drawing design intent only and they must be checked by the contractors on site.

Scale  
1/500 at A3

Site boundary

0 10m 50m 100m

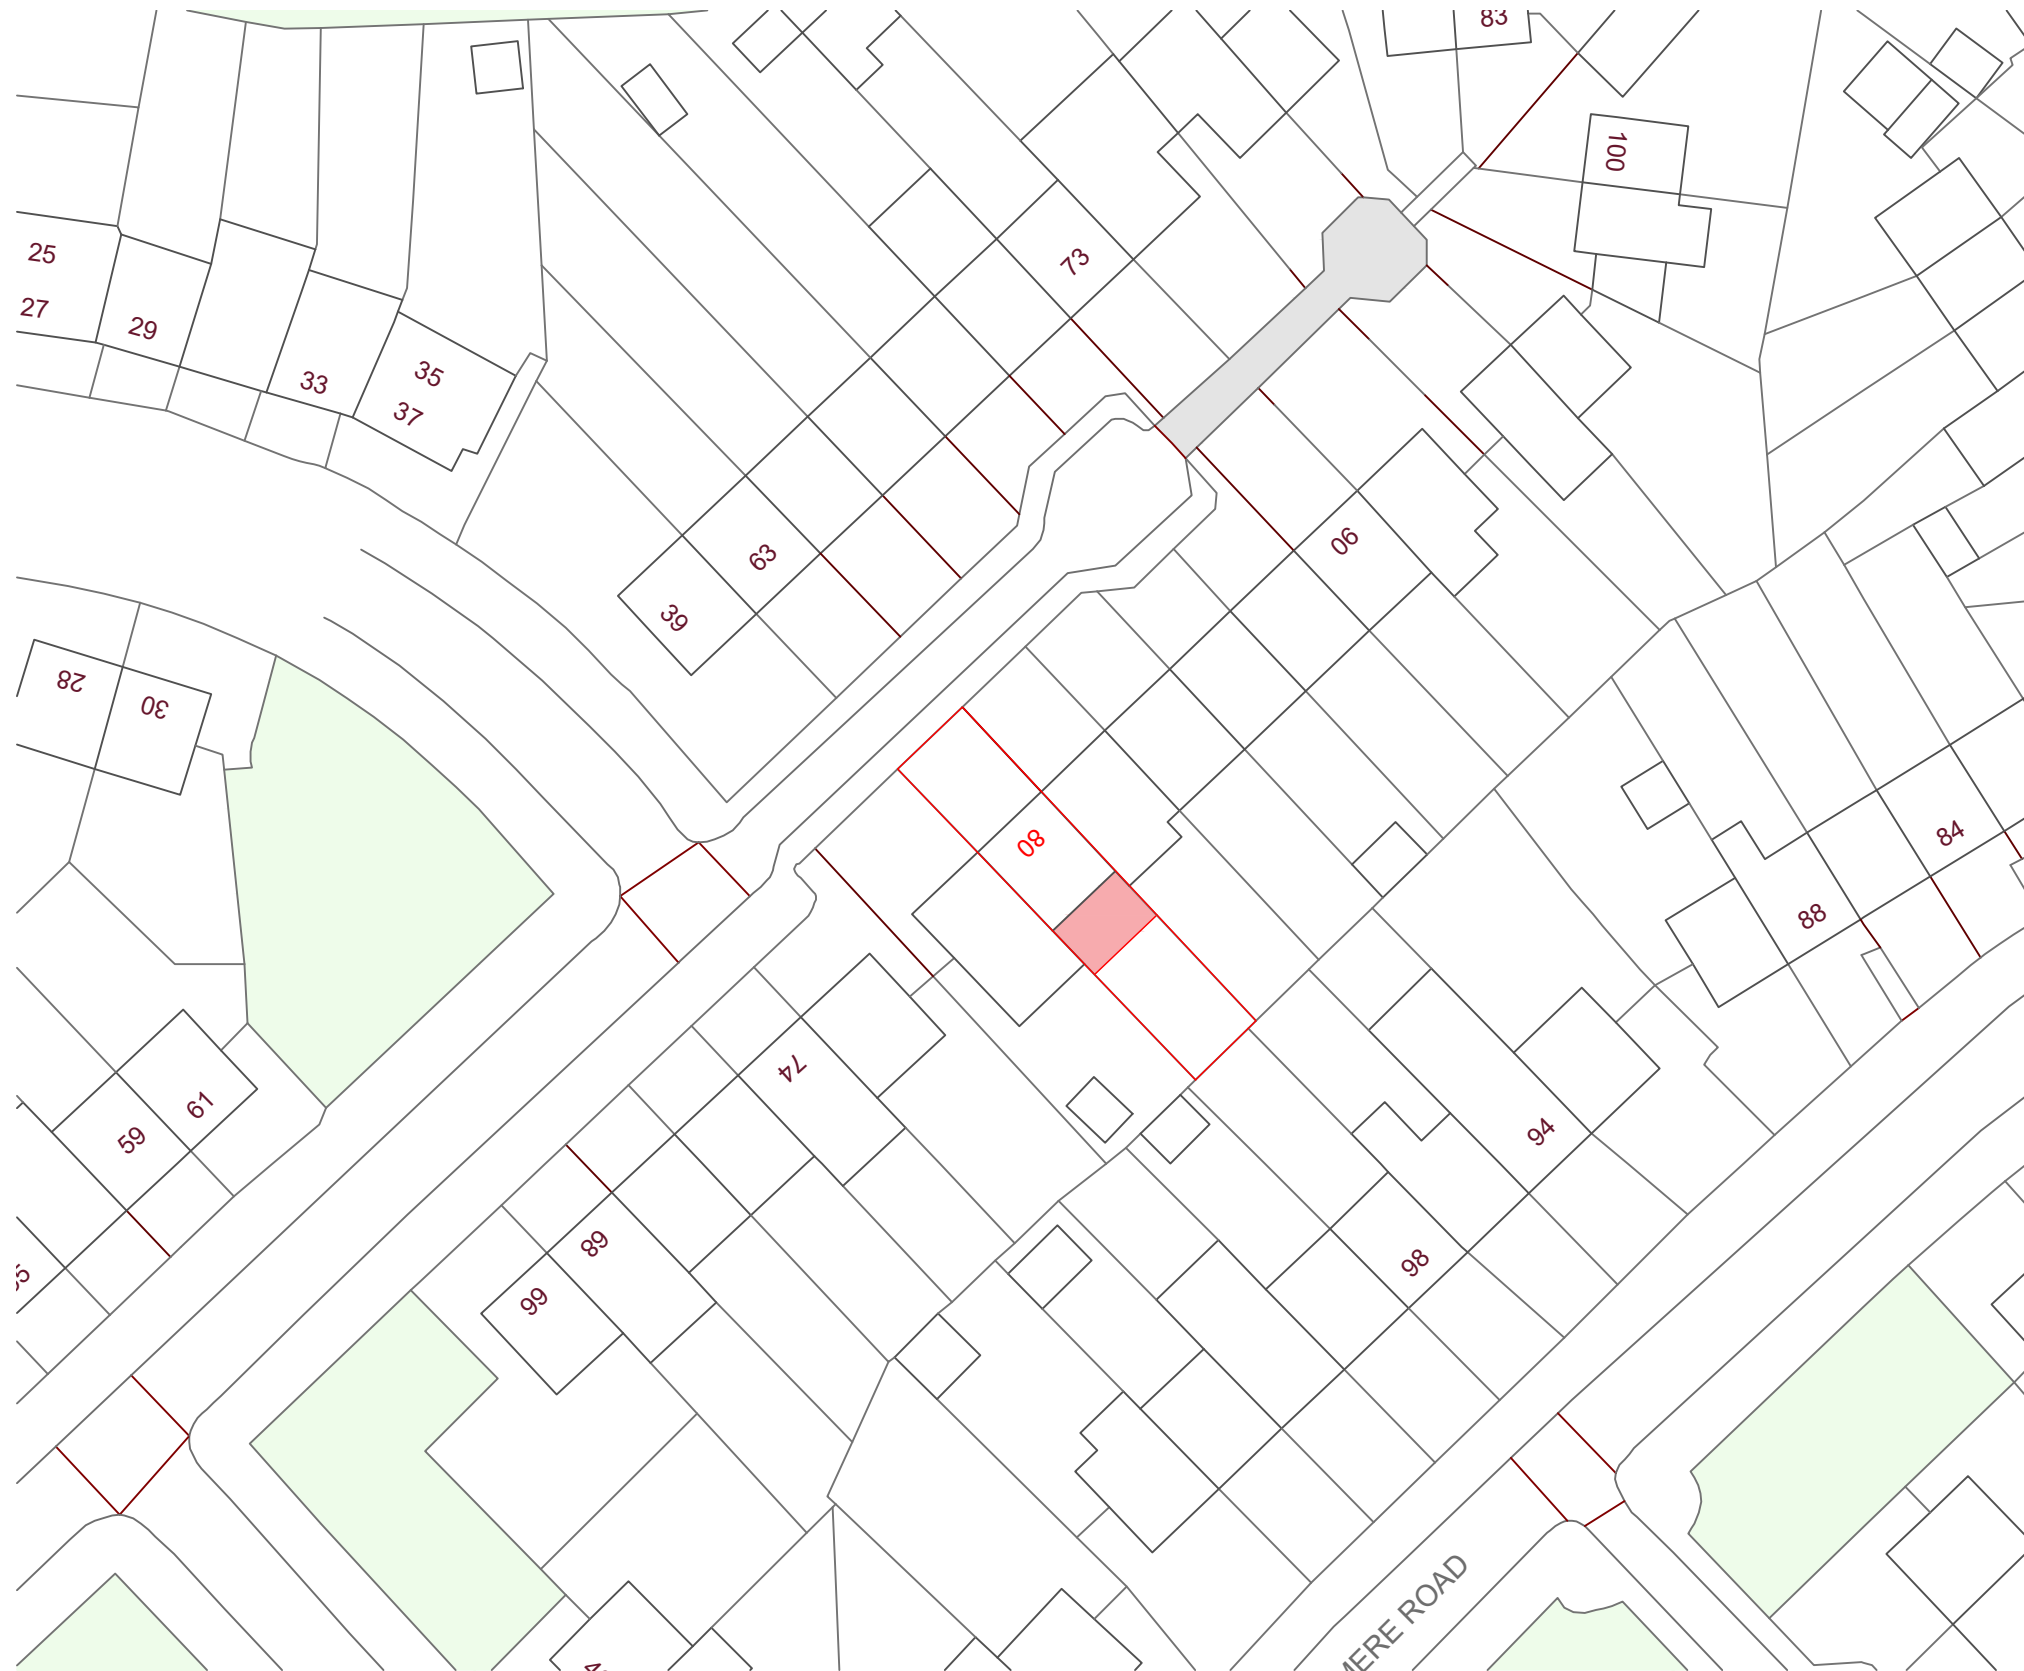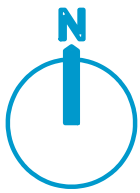

Site boundary

0 10m 50m 100m

STUDIOANARES

110 Clarence Road  
Hackney E5 8JA

+44 783219 8523  
+44 208510 9672

[www.anares.co.uk](http://www.anares.co.uk)

Project Title  
80 Henningham Road  
N17 7AN

Date  
August 2022

Drawing Title  
Proposed Block  
Plan

Reference  
Henningham005

Revision

This drawing is copyright and may not be copied or altered without express written permission from Studio Anares.

All the dimensions on this drawing design intent only and they must be checked by the contractors on site.

Scale  
1/500 at A3