
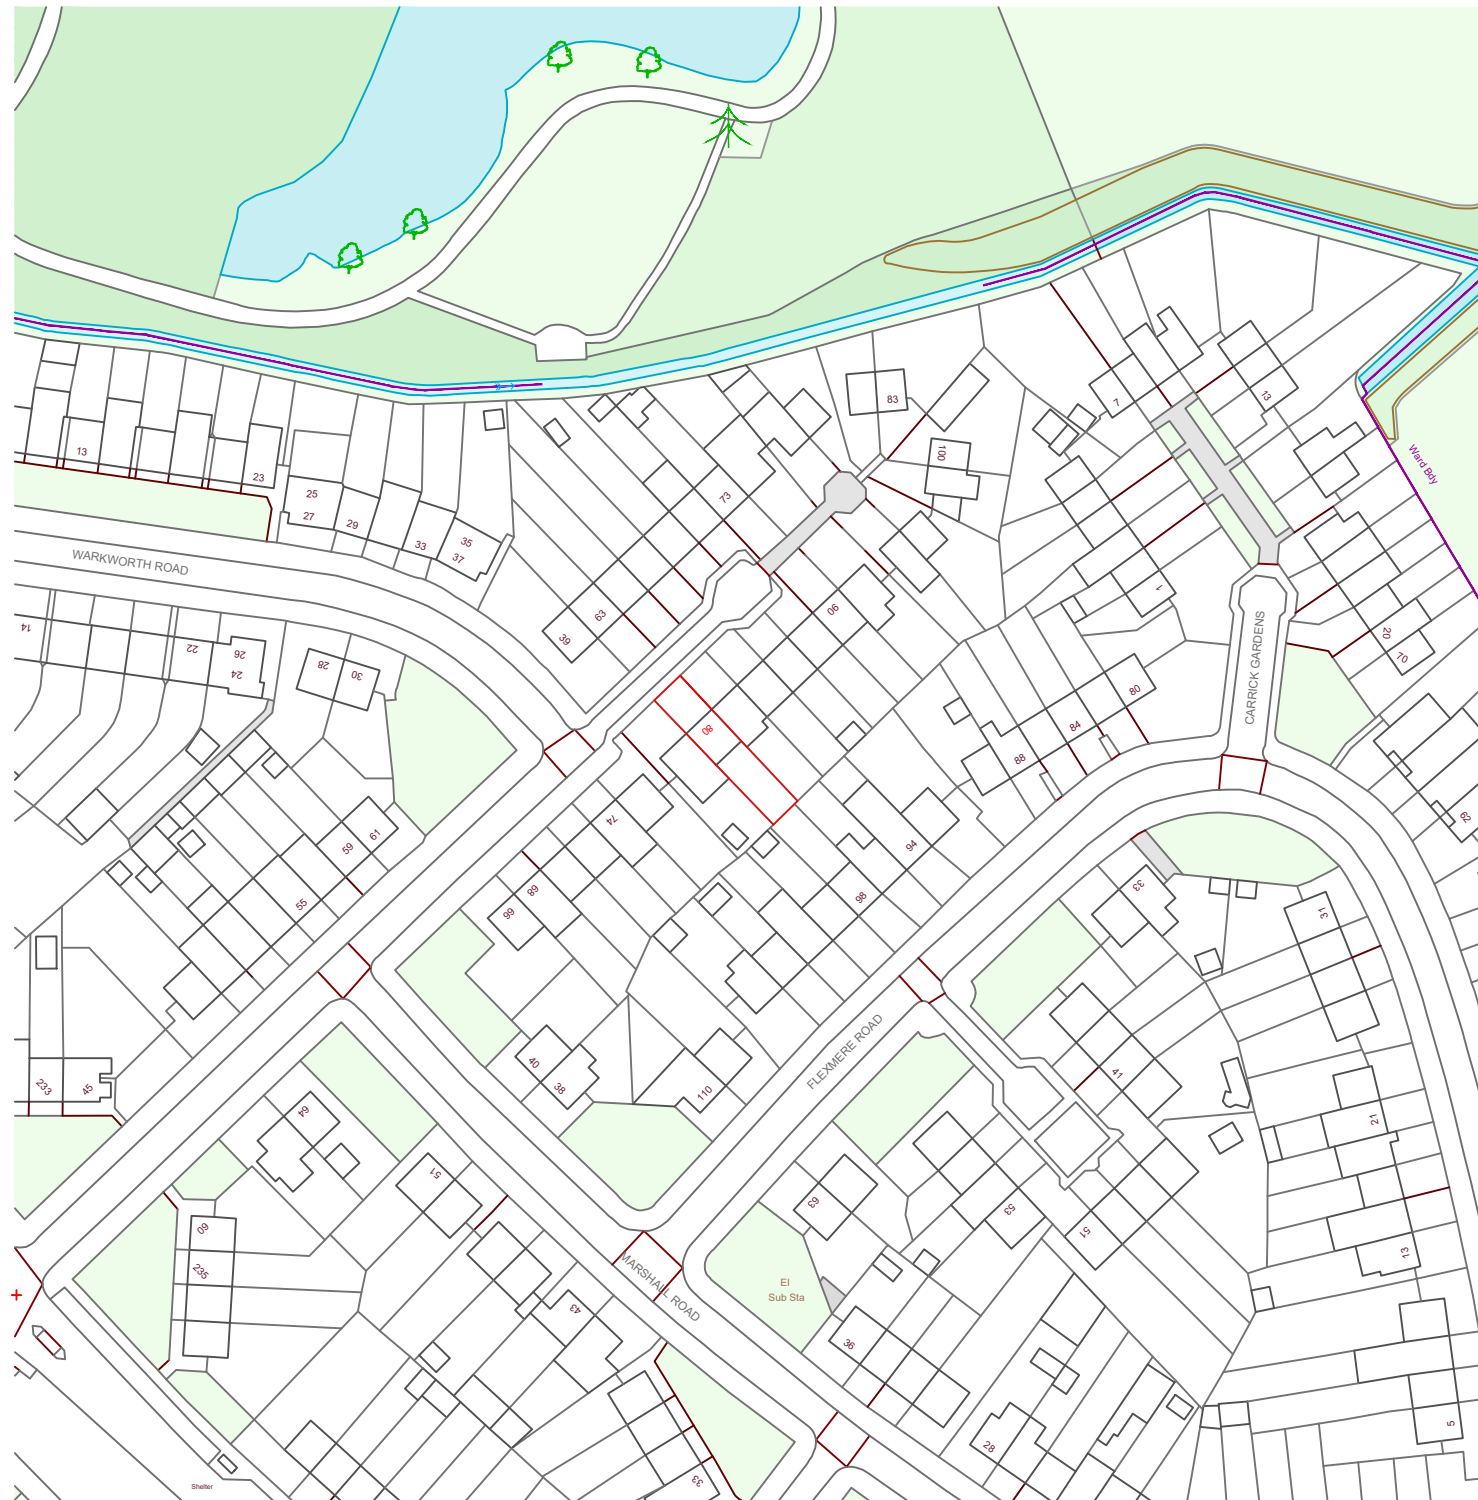


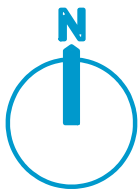

— Site boundary

0 10m 50m 100m

STUDIOANARES
110 Clarence Road
Hackney E5 8JA
+44 783219 8523
+44 208510 9672
www.anares.co.uk

Project Title
80 Henningham Road
N17 7AN

Date
August 2022

Drawing Title
Location plan

Reference
Henningham003

Revision

This drawing is copyright and may not be copied or altered without express written permission from Studio Anares.

All the dimensions on this drawing design intent only and they must be checked by the contractors on site.

Scale
1/1250 at A3