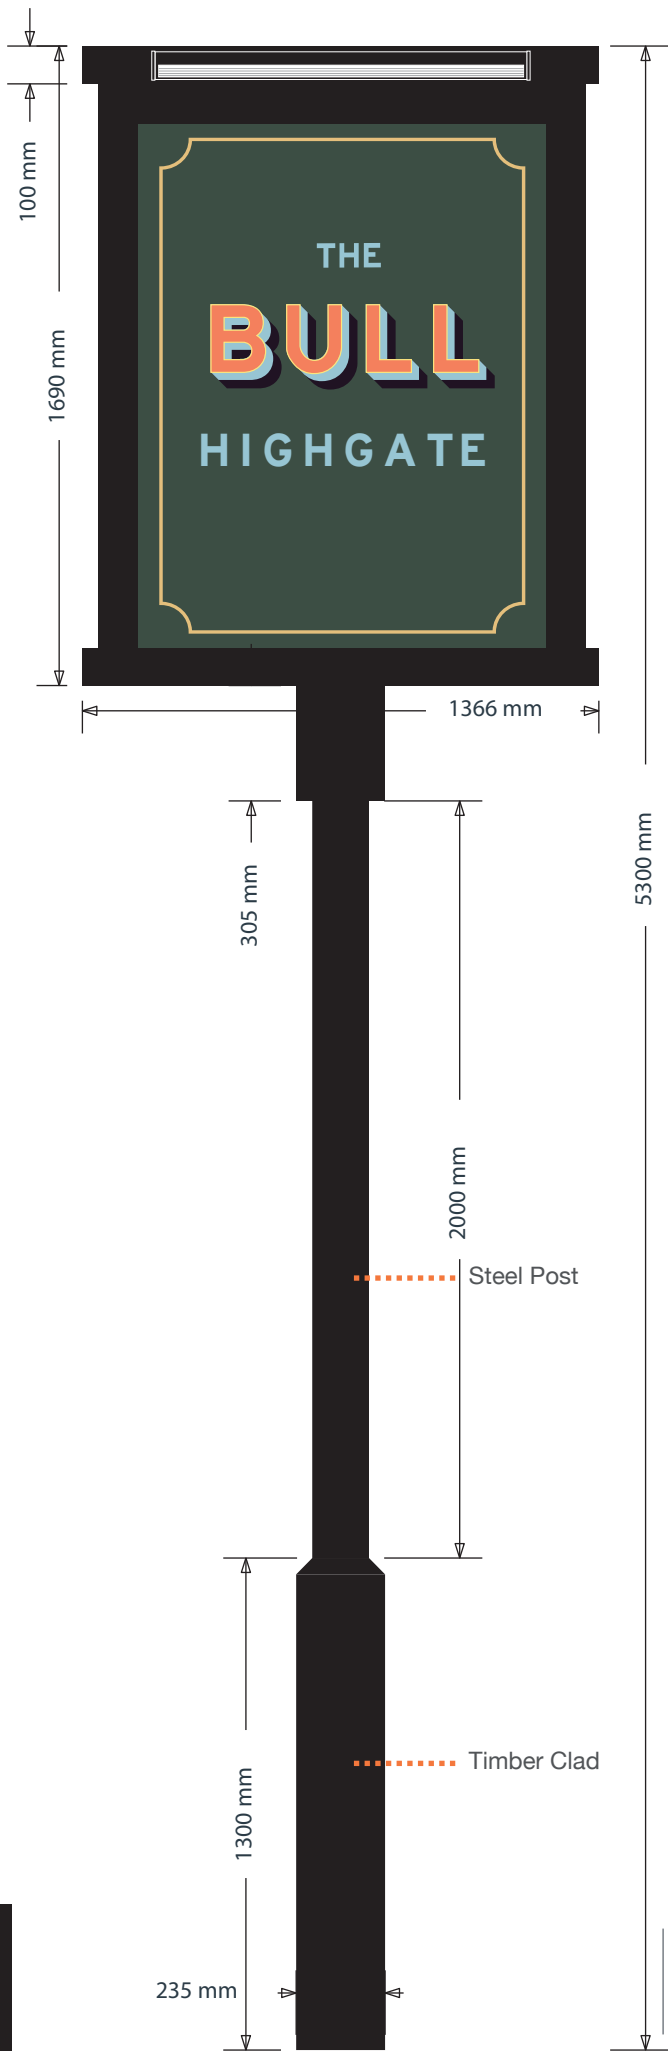


ITEM 02 (Qty 01) SIGNWRITTING

Signwritten House Name.

Featuring:

- Hand painted display.
- 3No brass cowl lights, W/W LEDs

Scale 1:20

HAG 2900MM



SIGN COLOUR

- RAL 9005
- Mylands Pleasure Gardens Green No. 214
- Mylands Brompton Road No. 205
- Mylands BEDFORD SQUARE No. 2295
- Mylands CIRCLE LINE No. 45
- Mylands CORAL ORANGE No. 2775

BUILDING COLOUR

- Mylands Pleasure Gardens Green No. 214
- Mylands Brompton Road No. 205
- RAL 9005

BRAND TYPEFACES

Primary : Bembo Std Regular

Secondary : Bembo Std Regular & Bold

ITEM 01 (Qty 01) PICTORIAL


Double sided hanging sign to new timber clad steel post.

Featuring:

- Steel clad timber frame.
- 15mm plywood panel.
- Softwood 70x40 timber trim.
- Signwritten display.
- LED Trough light finished RAL 9005 with warm white illumination.
- New 150mm² steel post with 235mm² thick timber clad to post to existing location.

Scale 1:20

HAG 3609MM

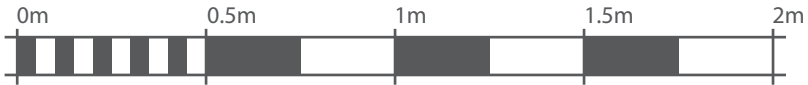

Scale 1:20 @ A3

COPYRIGHT:
THE ATTACHED DESIGNS AND ILLUSTRATIONS ARE INTENDED SOLELY FOR, AND SHOULD ONLY BE USED BY, THOSE TO WHOM THIS DESIGN SPECIFICATION IS ADDRESSED.
THE CONTENTS ARE STRICTLY PRIVATE AND CONFIDENTIAL.
ANY FORM OF REPRODUCTION, DISSEMINATION, COPYING, DISCLOSURE, MODIFICATION OR DISTRIBUTION IS STRICTLY PROHIBITED WITHOUT THE PRIOR WRITTEN CONSENT OF ASHLEIGH SIGNS LTD (COMPANY NO. 120080).
REGISTERED ADDRESS:
ASHLEIGH HOUSE, BECKBRIDGE ROAD, NORMANTON INDUSTRIAL ESTATE, NORMANTON, WFS IT1

THE BULL.
13 NORTH HILL,
LONDON
N6 4AB.

171906 - REV D

19/10/22 - BC

Page 4 of 5




ITEM 03 (Qty 01) MENU CASE

Non Illuminated Brass A4 menu case.

Featuring:

- Visual area inlined by 10 mm.
- 50 mm frame.

Scale 1:10

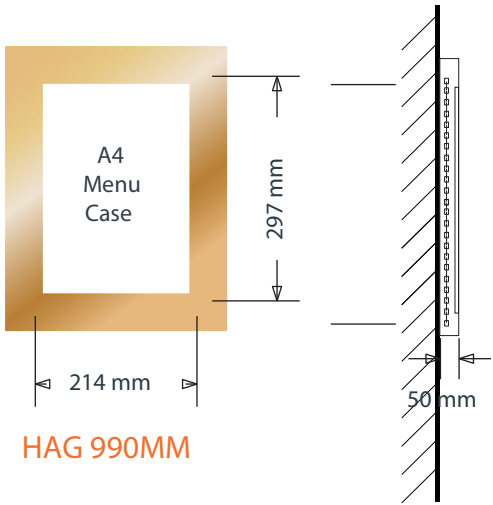

HAG 990MM


ITEM 05 (Qty 02) REMOVABLE CHALKBOARDS

Single sided removable chalkboards.

Featuring:

- 2 mm Aluminium panel finished RAL 9005.
- 32 mm Bullnose trim finished RAL 9005.
- Painted chalkboard area.
- Hooks to hang / remove from the front wall.

Scale 1:20

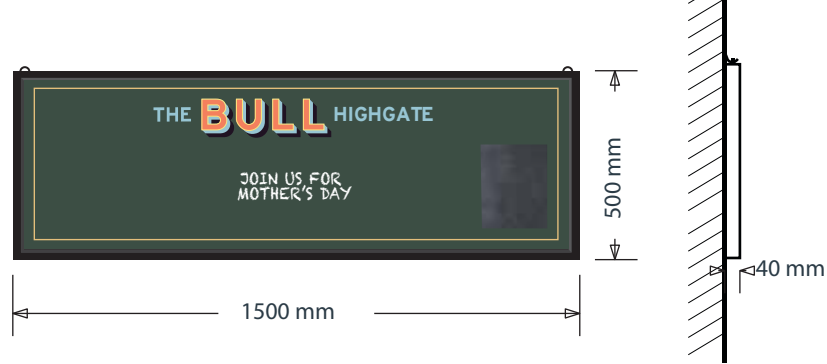

HAG 210MM


ITEM 06 (Qty 02) LANTERN

Brass Sutton lantern.

Featuring:

- Top fixed bracket.

Scale 1:20

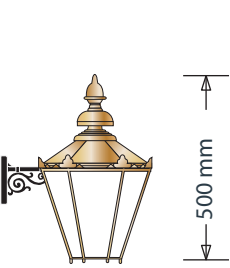

HAG 2200MM


ITEM 08 (Qty 01) SIGNWRITING

Signwritten text & arrow.

Featuring:

- Signwriting in Mylands
BEDFORD SQUARE No. 2295.

Scale 1:20

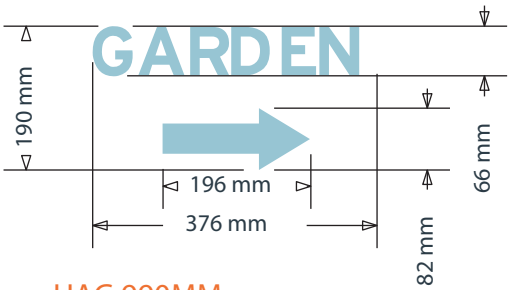

HAG 990MM

SIGN COLOUR

- RAL 9005
- Mylands
Pleasure Gardens
Green No. 214
- Mylands
Brompton Road
No. 205
- Mylands
BEDFORD SQUARE
No. 2295
- Mylands
CIRCLE LINE
No. 45
- Mylands
CORAL ORANGE
No. 2775



BUILDING COLOUR

- Mylands
Pleasure Gardens
Green No. 214
- Mylands
Brompton Road
No. 205
- RAL 9005

BRAND TYPEFACES

Primary :
Bembo Std Regular


Secondary :
Bembo Std Regular
& Bold

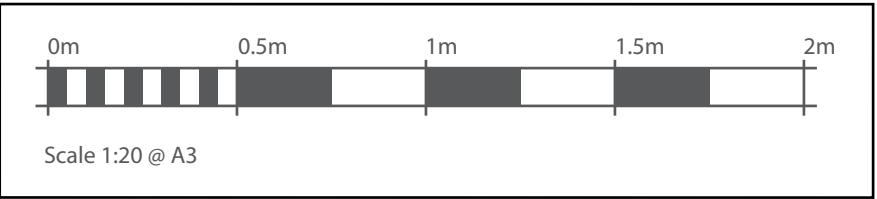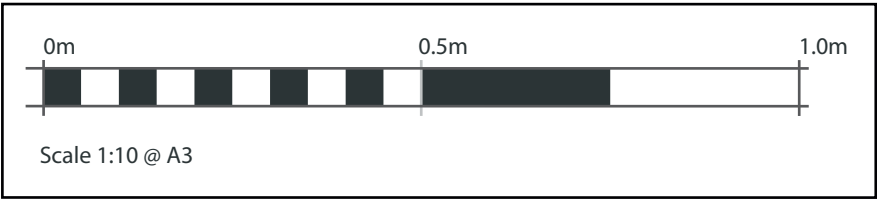




Exterior




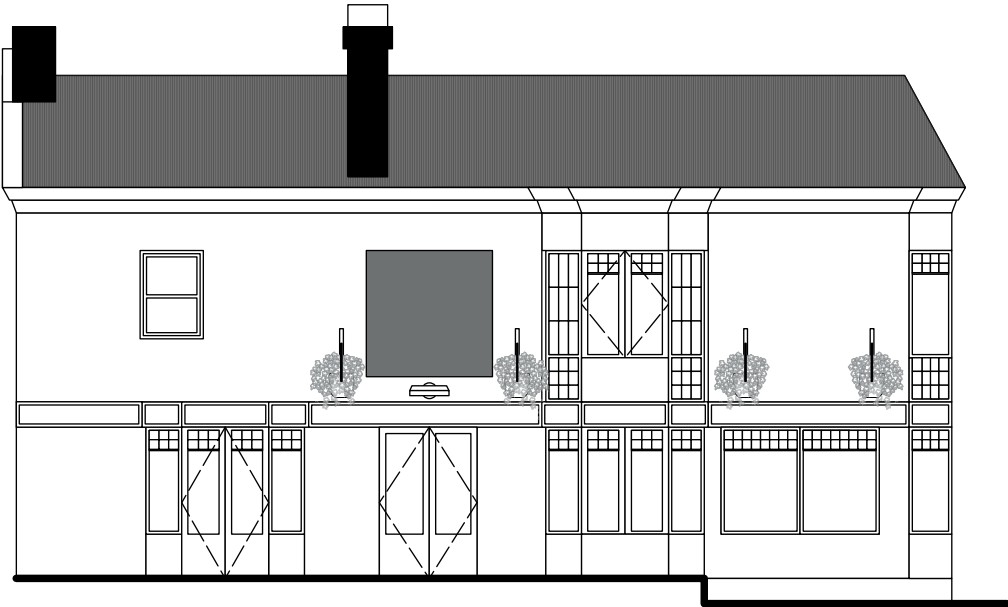

EXISTING ELEVATION

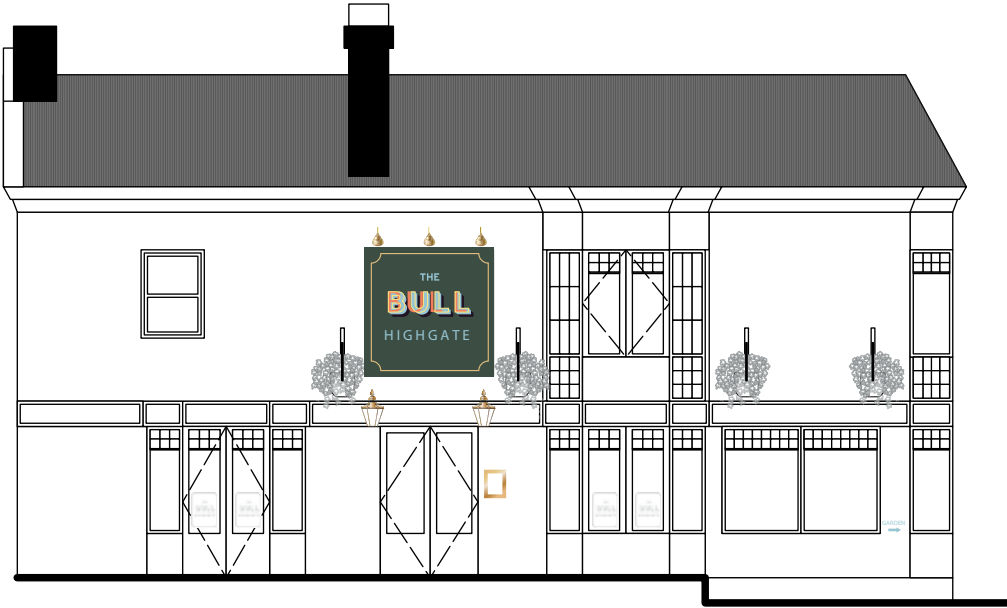


PROPOSED ELEVATION

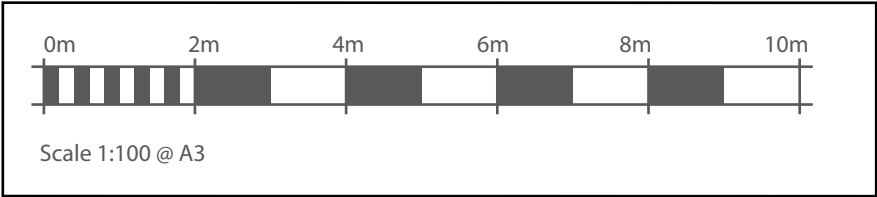

THE BULL - SITE PLAN

(Nursing Home)

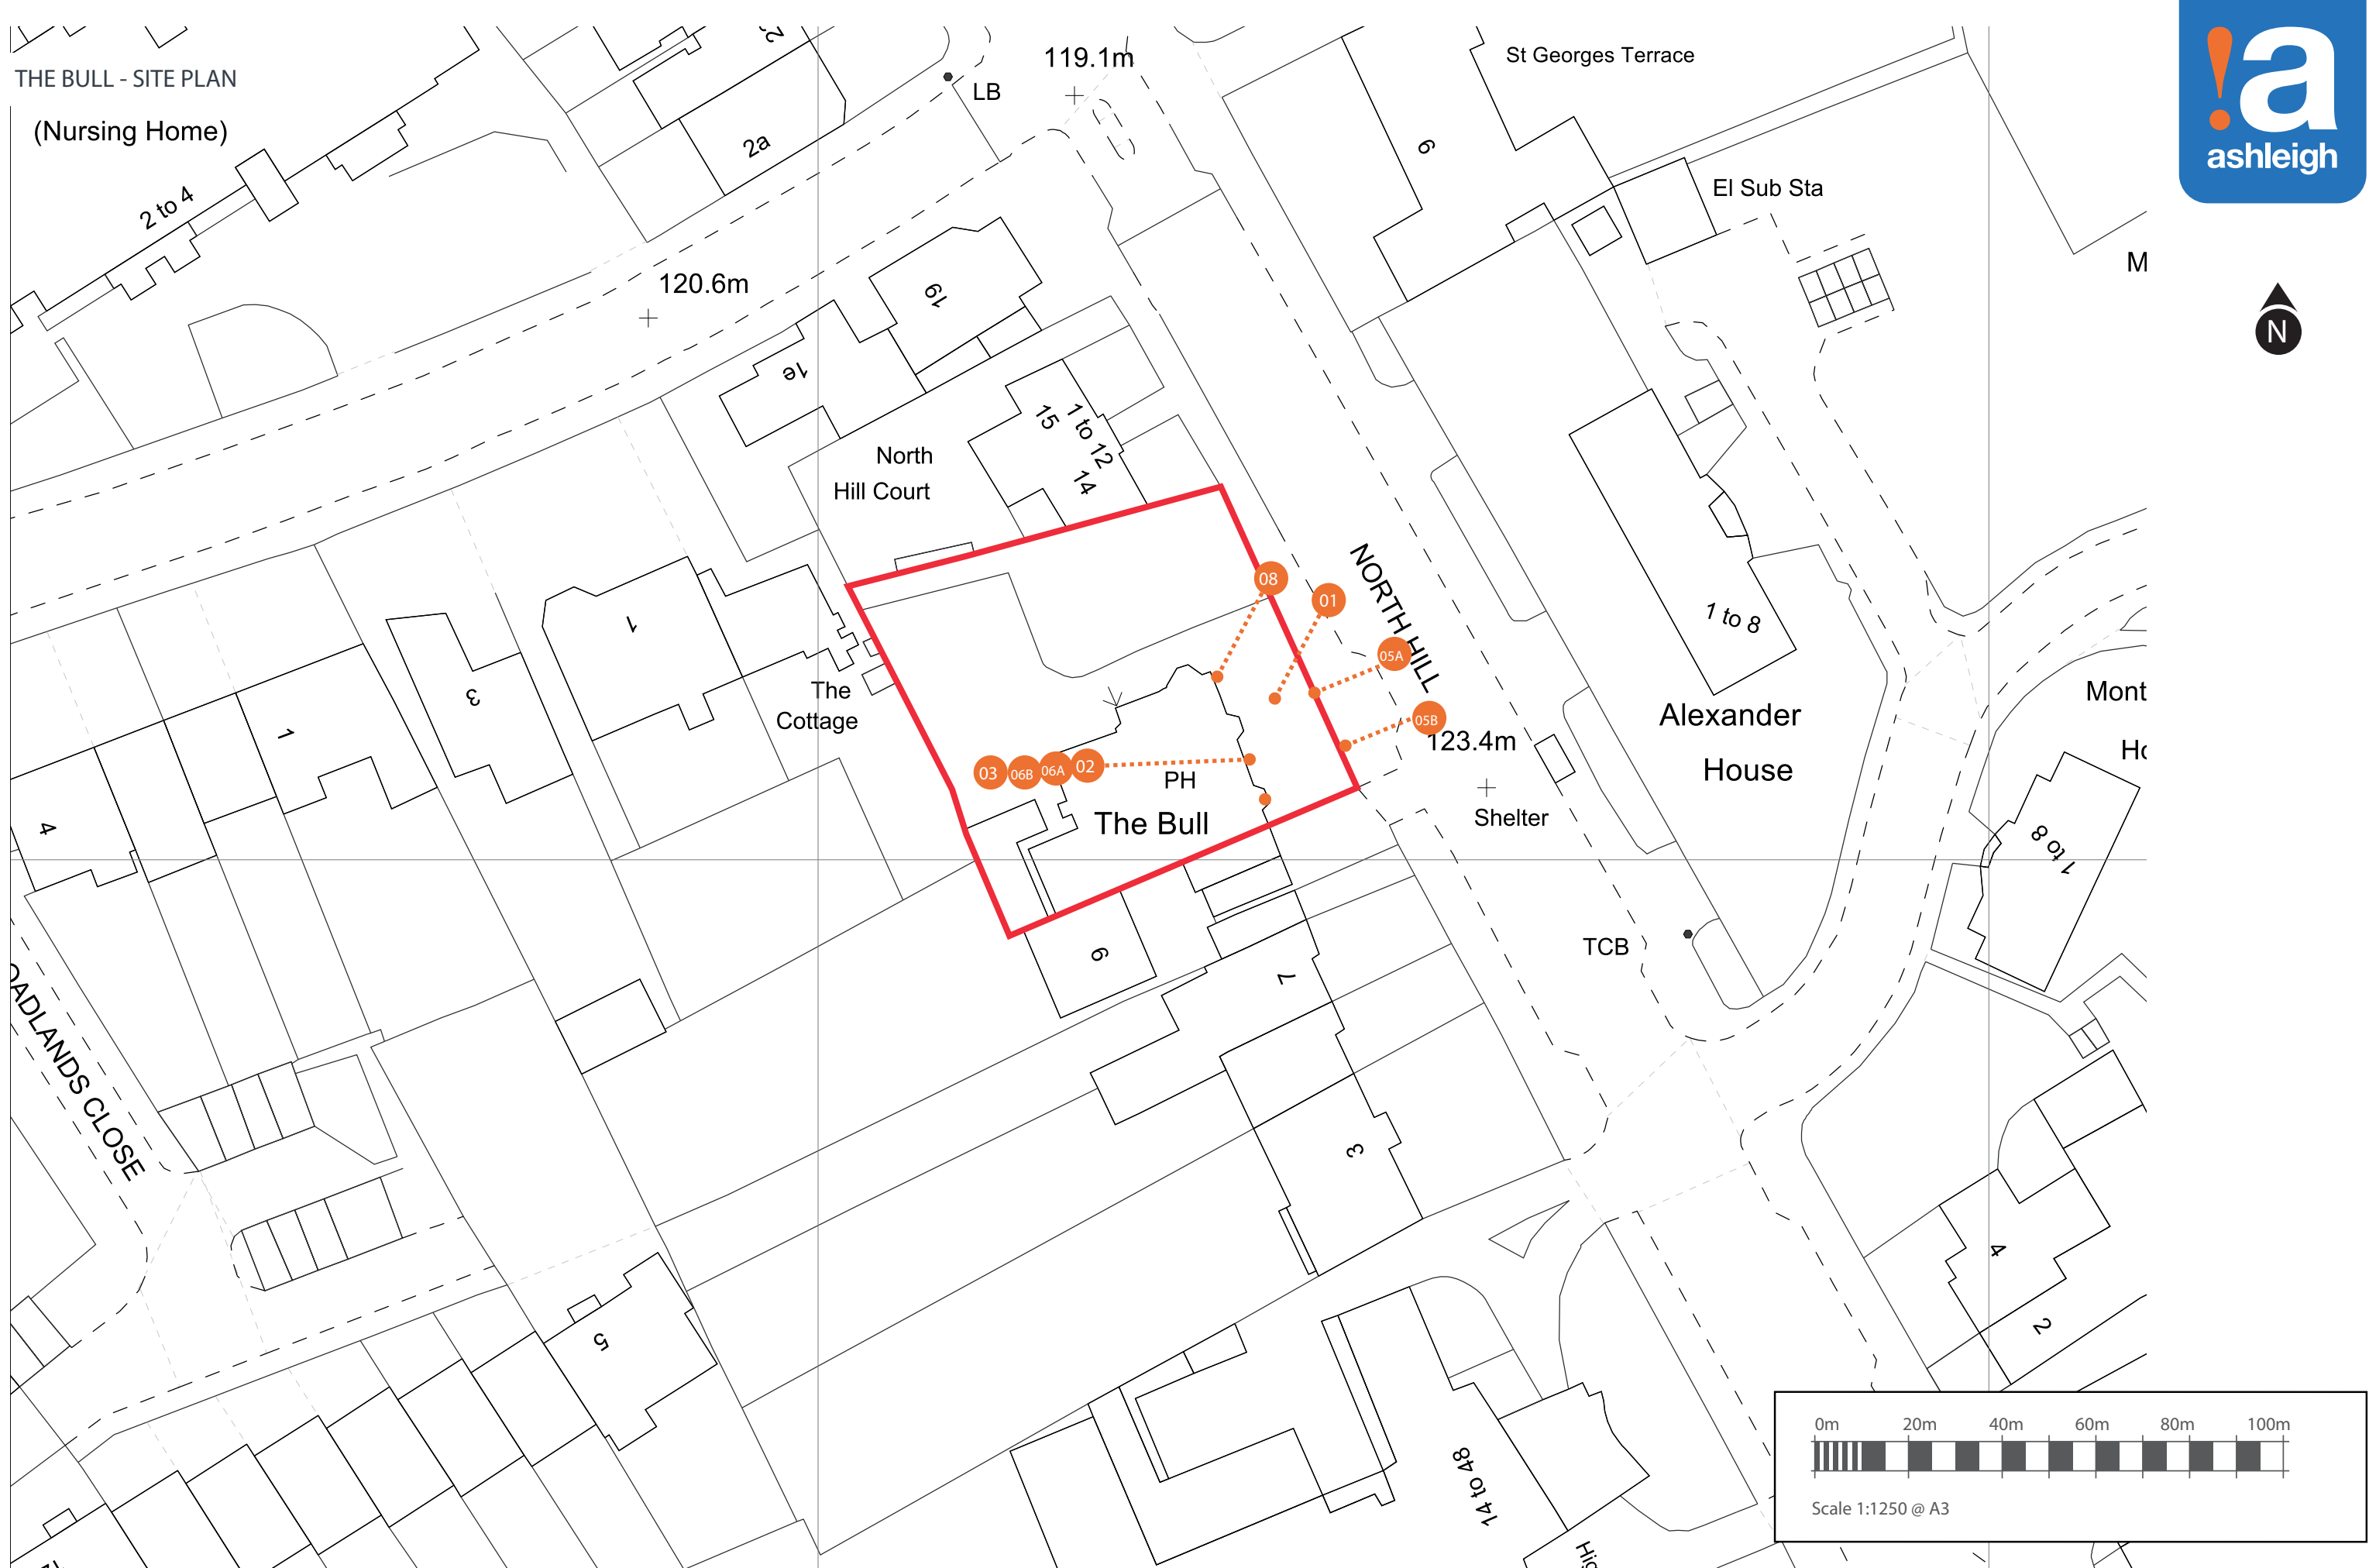

COPYRIGHT:
THE ATTACHED DESIGNS AND ILLUSTRATIONS ARE INTENDED SOLELY FOR
AND SHOULD ONLY BE USED BY, THOSE TO WHOM THIS DESIGN SPECIFICATION IS ADDRESSED
THE CONTENTS ARE STRICTLY PRIVATE AND CONFIDENTIAL
ANY FORM OF REPRODUCTION, DISSEMINATION, COPYING, DISCLOSURE, MODIFICATION OR
DISTRIBUTION IS STRICTLY PROHIBITED WITHOUT THE PRIOR WRITTEN CONSENT OF
ASHLEIGH HOME LTD (COMPANY NO. 1320993)
REGISTERED ADDRESS:
ASHLEIGH HOUSE, BECKBRIDGE ROAD, NORMANTON INDUSTRIAL ESTATE, NORMANTON, W6 1TE

THE BULL,
13 NORTH HILL,
LONDON
N6 4AB.

171906 REV D
19/10/22 -BC