

GREEN LANES

PUBLIC PAVEMENT

SHOP
ENTRANCE

RETAIL

PUBLIC PAVEMENT

WORKROOM

FLAT
ENTRANCE

A

BEAM

WORKROOM

WC

WORKROOM

FLAT
ENTRANCE

EXISTING CAR PARKING FOR
THE GROUND FLOOR UNIT

ALLEY WAY

FLAT
ENTRANCE

FLAT
ENTRANCE

No. 513

PLEASE NOTE

1. All dimensions to be verified on site.
2. All dimensions are in millimeters.
3. No work shall commence until all approvals and agreements have been obtained. These include, Planning, Building Regulations, Water and party Wall.
4. The Copyright of this drawing belong to Adv Planning Limited T/A Advance Architecture.

Scale (@ A3) 1:100



Drawn By

T.Y

Checked By

K.K

PROJECT
STATUS

PLANNING

EXISTING GROUND
FLOOR PLAN

PROJECT

509-511 GREEN
LANES, HORNSEY,
LONDON, N4 1AN

SHEET

JOB No.

PLAN

22.040

DRAWING
NUMBER

DATE

P100

17/10/2022

REV



352 Green Lanes, Palmers Green,
London N13 5TJ - 020 8801 6601
www.advancearchitecture.co.uk
info@advancearchitecture.co.uk



FRONT (WEST) ELEVATION


Flat Entrance under the
Approve Planning Application
Ref: HGY/2022/1677



REAR (EAST) ELEVATION

PLEASE NOTE
1. All dimensions to be verified on site.
2. All dimensions are in millimeters.
3. No work shall commence until all approvals
and agreements have been obtained.
These include, Planning, Building
Regulations, Water and party Wall.
4. The Copyright of this drawing belong to
Adv Planning Limited T/A Advance Architecture.

Scale (@ A3) 1:100

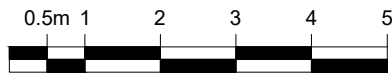

Drawn By

T.Y

PROJECT
STATUS

PLANNING

EXISTING FRONT &
REAR ELEVATION

PROJECT

509-511 GREEN
LANES, HORNSEY,
LONDON, N4 1AN

SHEET

ELEVATIONS

DRAWING
NUMBER

P101

REV

JOB No.

22.040

DATE


17/10/2022




ADVANCE
ARCHITECTURE
ARCHITECTURE / PLANNING / LICENSING

352 Green Lanes, Palmers Green,
London N13 5TJ - 020 8801 6601
www.advancearchitecture.co.uk
info@advancearchitecture.co.uk



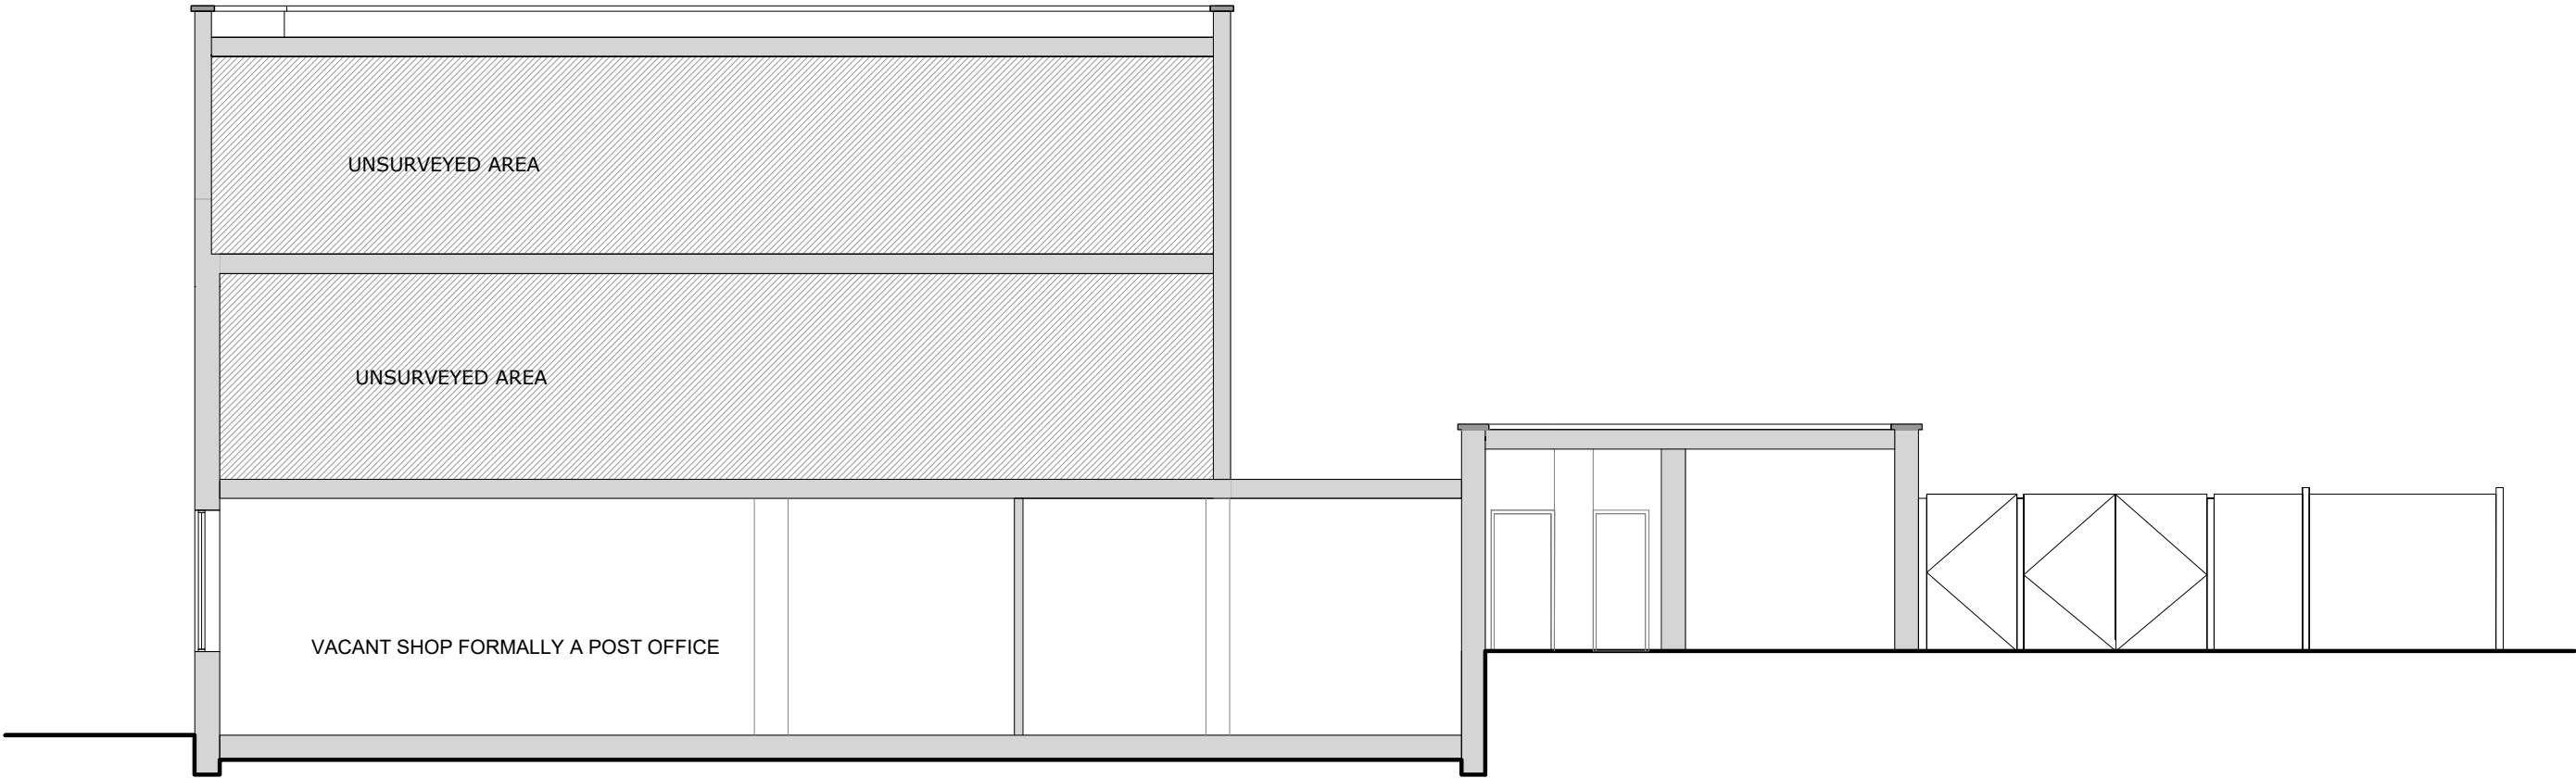

PLEASE NOTE
1. All dimensions to be verified on site.
2. All dimensions are in millimeters.
3. No work shall commence until all approvals and agreements have been obtained.
These include, Planning, Building Regulations, Water and party Wall.
4. The Copyright of this drawing belong to Adv Planning Limited T/A Advance Architecture.

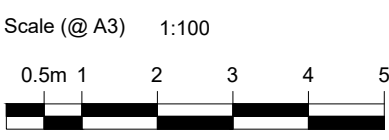

Drawn By	T.Y
Checked By	K.K

PROJECT
STATUS

PLANNING
EXISTING
SECTION A-A

PROJECT

509-511 GREEN
LANES, HORNSEY,
LONDON, N4 1AN

SHEET
JOB No.

SECTION
22.040

DRAWING NUMBER
DATE

P103
17/10/2022

REV