




DATUM 51.00 AOD
ELVATION A

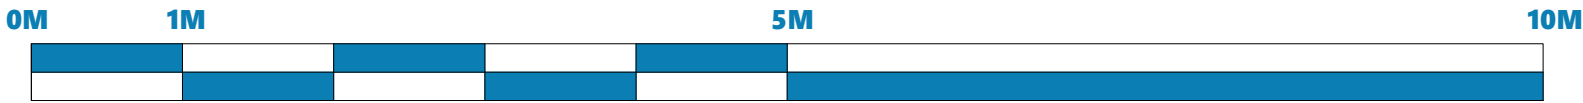

SCALE: 1:50

SHEET SIZE - A3 - H

©RIGOUR SURVEY LTD 2019


ABBREVIATIONS

GENERAL			
AV	AIR VALVE	MPO	MOORING POST
AHL	ARCH HEAD LEVEL	MS	MILE STONE
ASL	ARCH SPRING LEVEL	NB	NAME BOARD
BH	BOREHOLE	OHL	OVERHEAD LINE
BL	BED LEVEL	PB	POST BOX
BO	BOLLARD	PM	PAIRING METER
BS	BUS STOP	PO	POST
BU	BUSH	RE	RODDING EYE
BX	BOXING	RL	RIDGE LEVEL
CB	CONTROL BOX	RS	ROAD SIGN
CL	CEILING LEVEL	RP	REFLECTOR POST
COL	COLUMN	SC	STOP COCK
DC	DRAINAGE CHANNEL	SI	SIGN
DPC	DAMP PROOF COURSE	SW	SURFACE WATER
DL	DOOR LEVEL	SY	STAY
DP	DRAIN PIPE	SV	SLUICE VALVE
DR	DRAIN	TC	TELECOM COVER
EIL	ELEC INSPECTION COVER	TH	TRIAL HOLE
EL	EAVES LEVEL	THL	THRESHOLD LEVEL
ET	ELECTRIC TRANSFORMER	TL	TRAFFIC LIGHT
EP	ELECTRIC POLE	TB	TOP OF BEAM
ER	EARTH ROD	TOW	TOW TOP OF WALL
FB	FLOWERBED	TOP	TOP OF FENCE
FI	FIRE HYDRANT	TP	TELEGRAPH POLE
FL	FLOOR LEVEL	TSC	TRAFFIC SIGNAL COVER
FP	FLAG POLE	TV	CABLE TV COVER
FW	FOUL WATER	UK	UNKNOWN TREE
GG	GULLY GRATE	USB	UNDERSIDE OF BEAM
GV	GAS VALVE	UTL	UNABLE TO LIFT
ICL	INSPECTION COVER LEVEL	VP	VENT PIPE
IL	INVERT LEVEL	WB	WASTE BIN
JB	JUNCTION BOX	WCL	WIN CILL LEVEL
KO	KERB OUTLET	WHL	WIN HEAD LEVEL
LP	LAMP POST	WL	WATER LEVEL
MHL	MANHOLE COVER LEVEL	WM	WATER METER
MP	MARKER POST	WO	WASH OUT

NOTES

MEASURED BUILDING
REALITY CAPTURE LASER SCANNING MECHANICS HAVE BEEN USED TO SURVEY THE BUILDING OUTLINED IN THE STATEMENT OF WORKS. MEASUREMENTS TO INTERNAL WALLS ARE TAKEN TO THE WALL FINISHES SLICED THROUGH THE POINT CLOUD AT APPROXIMATE 1 M ABOVE THE FLOOR LEVEL AND THE WALL ASSUMED TO BE VERTICAL. ALL LEVELS HAVE BEEN ESTABLISHED FROM THE POINT CLOUD.

LAYOUT

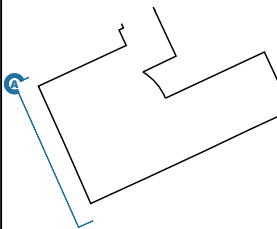

SURVEY GRID & LEVEL

ORDNANCE SURVEY NATIONAL GRID COORDINATES & LEVEL HAVE BEEN ESTABLISHED FOR SURVEY CONTROL USING LEICA GPS SMARTNET AND RELATED TO OSTN15(GB) AND OSGM15(GB). THE SURVEY GRID IS ORIENTATED TO GRID NORTH WITH A SCALE FACTOR OF 1.000.

REVISION NOTES

REV	FIRST ISSUE	WKS	12/08/2022
	COMMENT	INITIALS	DATE

PROJECT DETAILS

120
CROUCH HILL
LONDON
N8 9DY

PROJECT DELIVERABLES

MEASURED SURVEY
ELEVATIONS
1 OF 2

CLIENT DETAILS

ROSEMARY JACKSON

SURVEY DATE

19/03/2022

ISSUE DATE

25/08/2022

ENGINEER

CHP

CHECKED

WDS

SCALE

1:50

DRAWING ID

RS-2186-03-MBS

REVISION

0

STATUS

FINAL

RIGOUR SURVEY

UNIT ID
SNETTERTON PARK
HARLING ROAD SNETTERTON
NORFOLK NR16 2JU
+44 (0)1603 558 213
PROJECTS@RIGOURSURVEY.COM
WWW.RIGOURSURVEY.COM

