



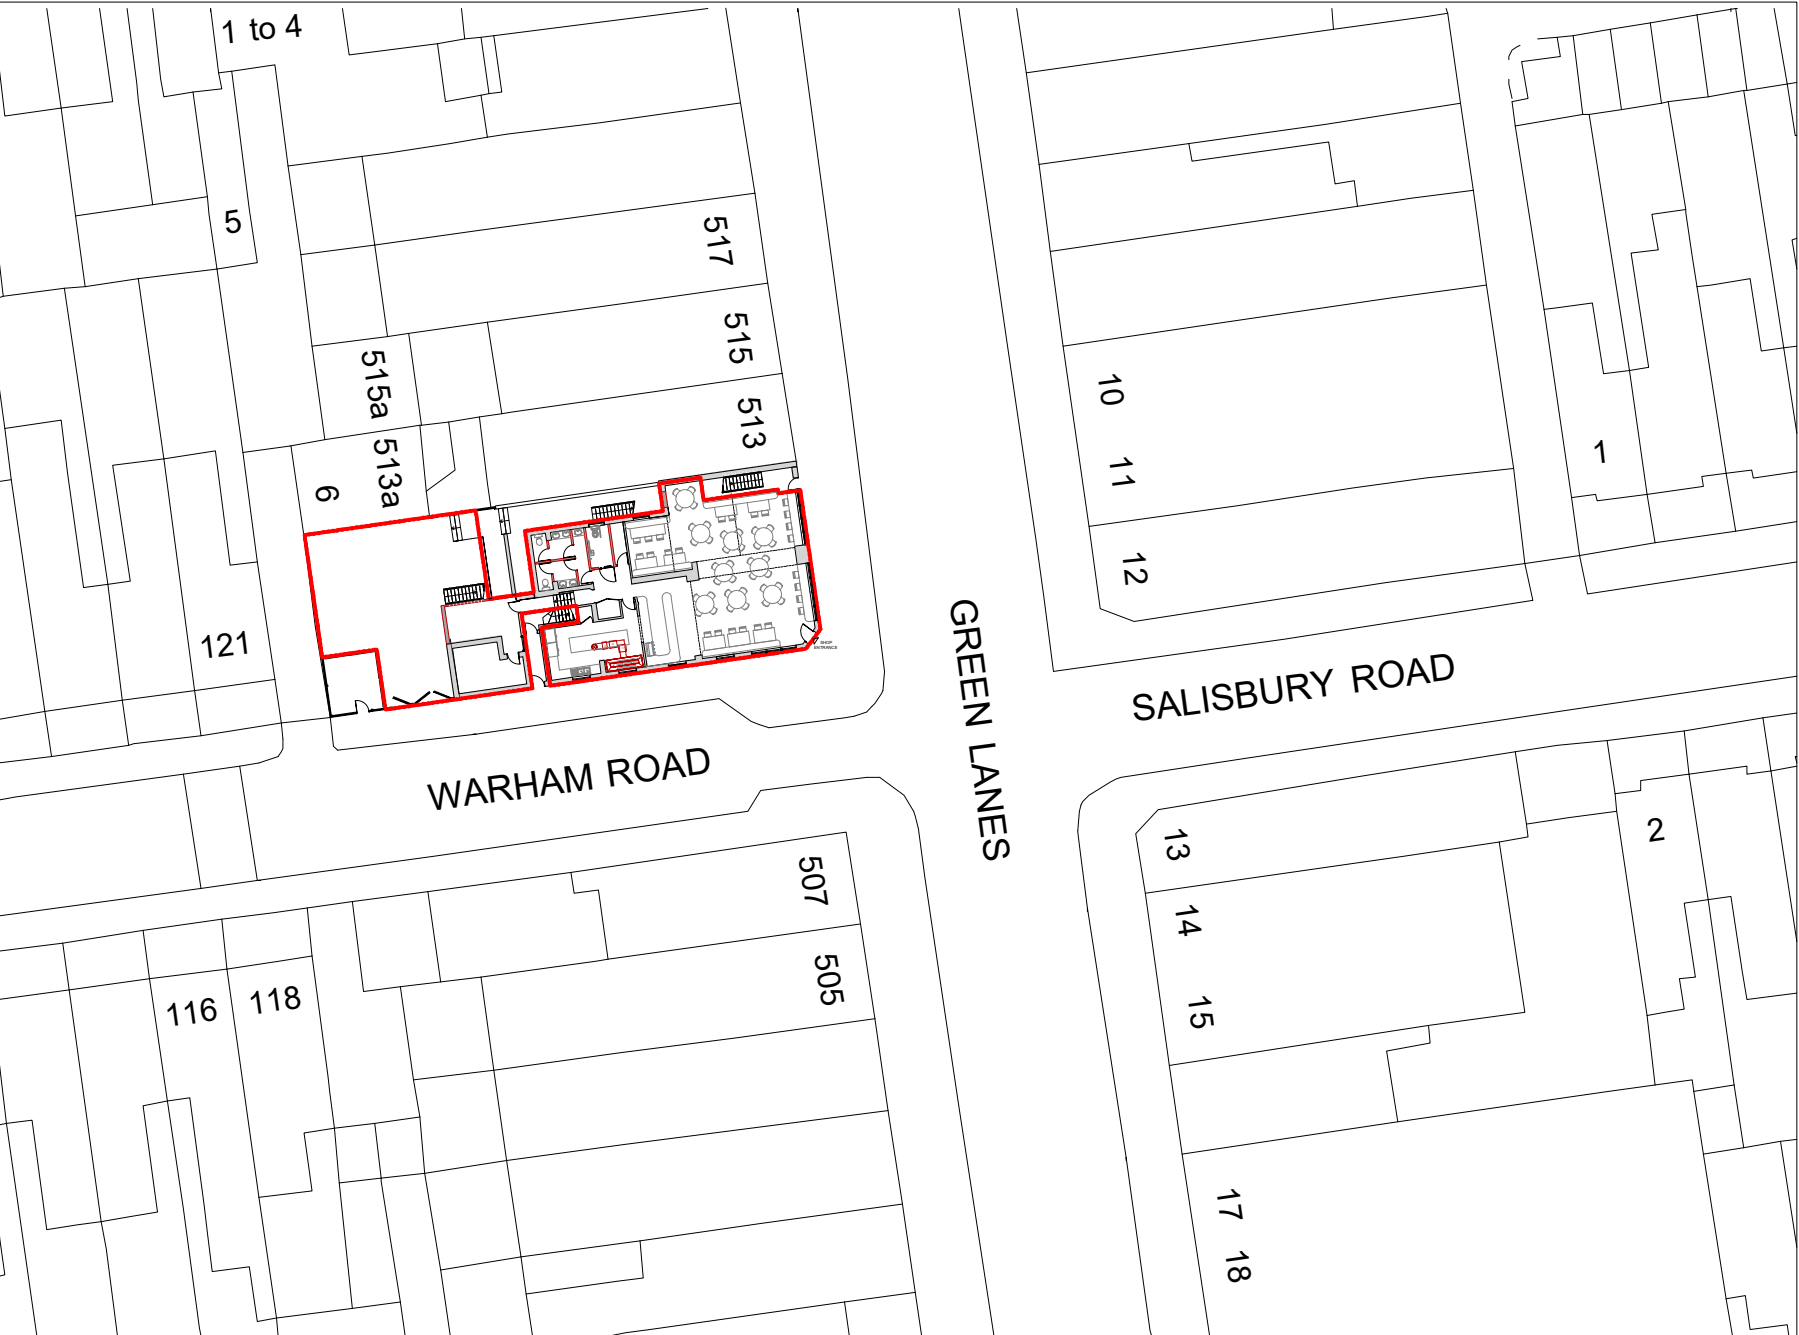

PLEASE NOTE
1. All dimensions to be verified on site.
2. All dimensions are in millimeters.
3. No work shall commence until all approvals and agreements have been obtained.
These include, Planning, Building Regulations, Water and party Wall.
4. The Copyright of this drawing belong to Adv Planning Limited T/A Advance Architecture.

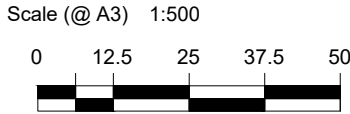

Drawn By	T.Y
Checked By	K.K

PROJECT STATUS

PLANNING
PROPOSED GROUND FLOOR BLOCK PLAN

PROJECT

509-511 GREEN LANES, HORNSEY, LONDON, N4 1AN

SHEET
JOB No.

PLAN
22.040

DRAWING NUMBER
DATE

P110
24/10/2022

REV



ADVANCE
ARCHITECTURE
ARCHITECTURE / PLANNING / LICENSING

352 Green Lanes, Palmers Green,
London N13 5TJ - 020 8801 6601

www.advancearchitecture.co.uk
info@advancearchitecture.co.uk