


Title			
Site Location and Block Plan			
Drawing Number	Date	Scale	Address
01	30.09.22	1:1250 & 1:500	77 Roslyn Road

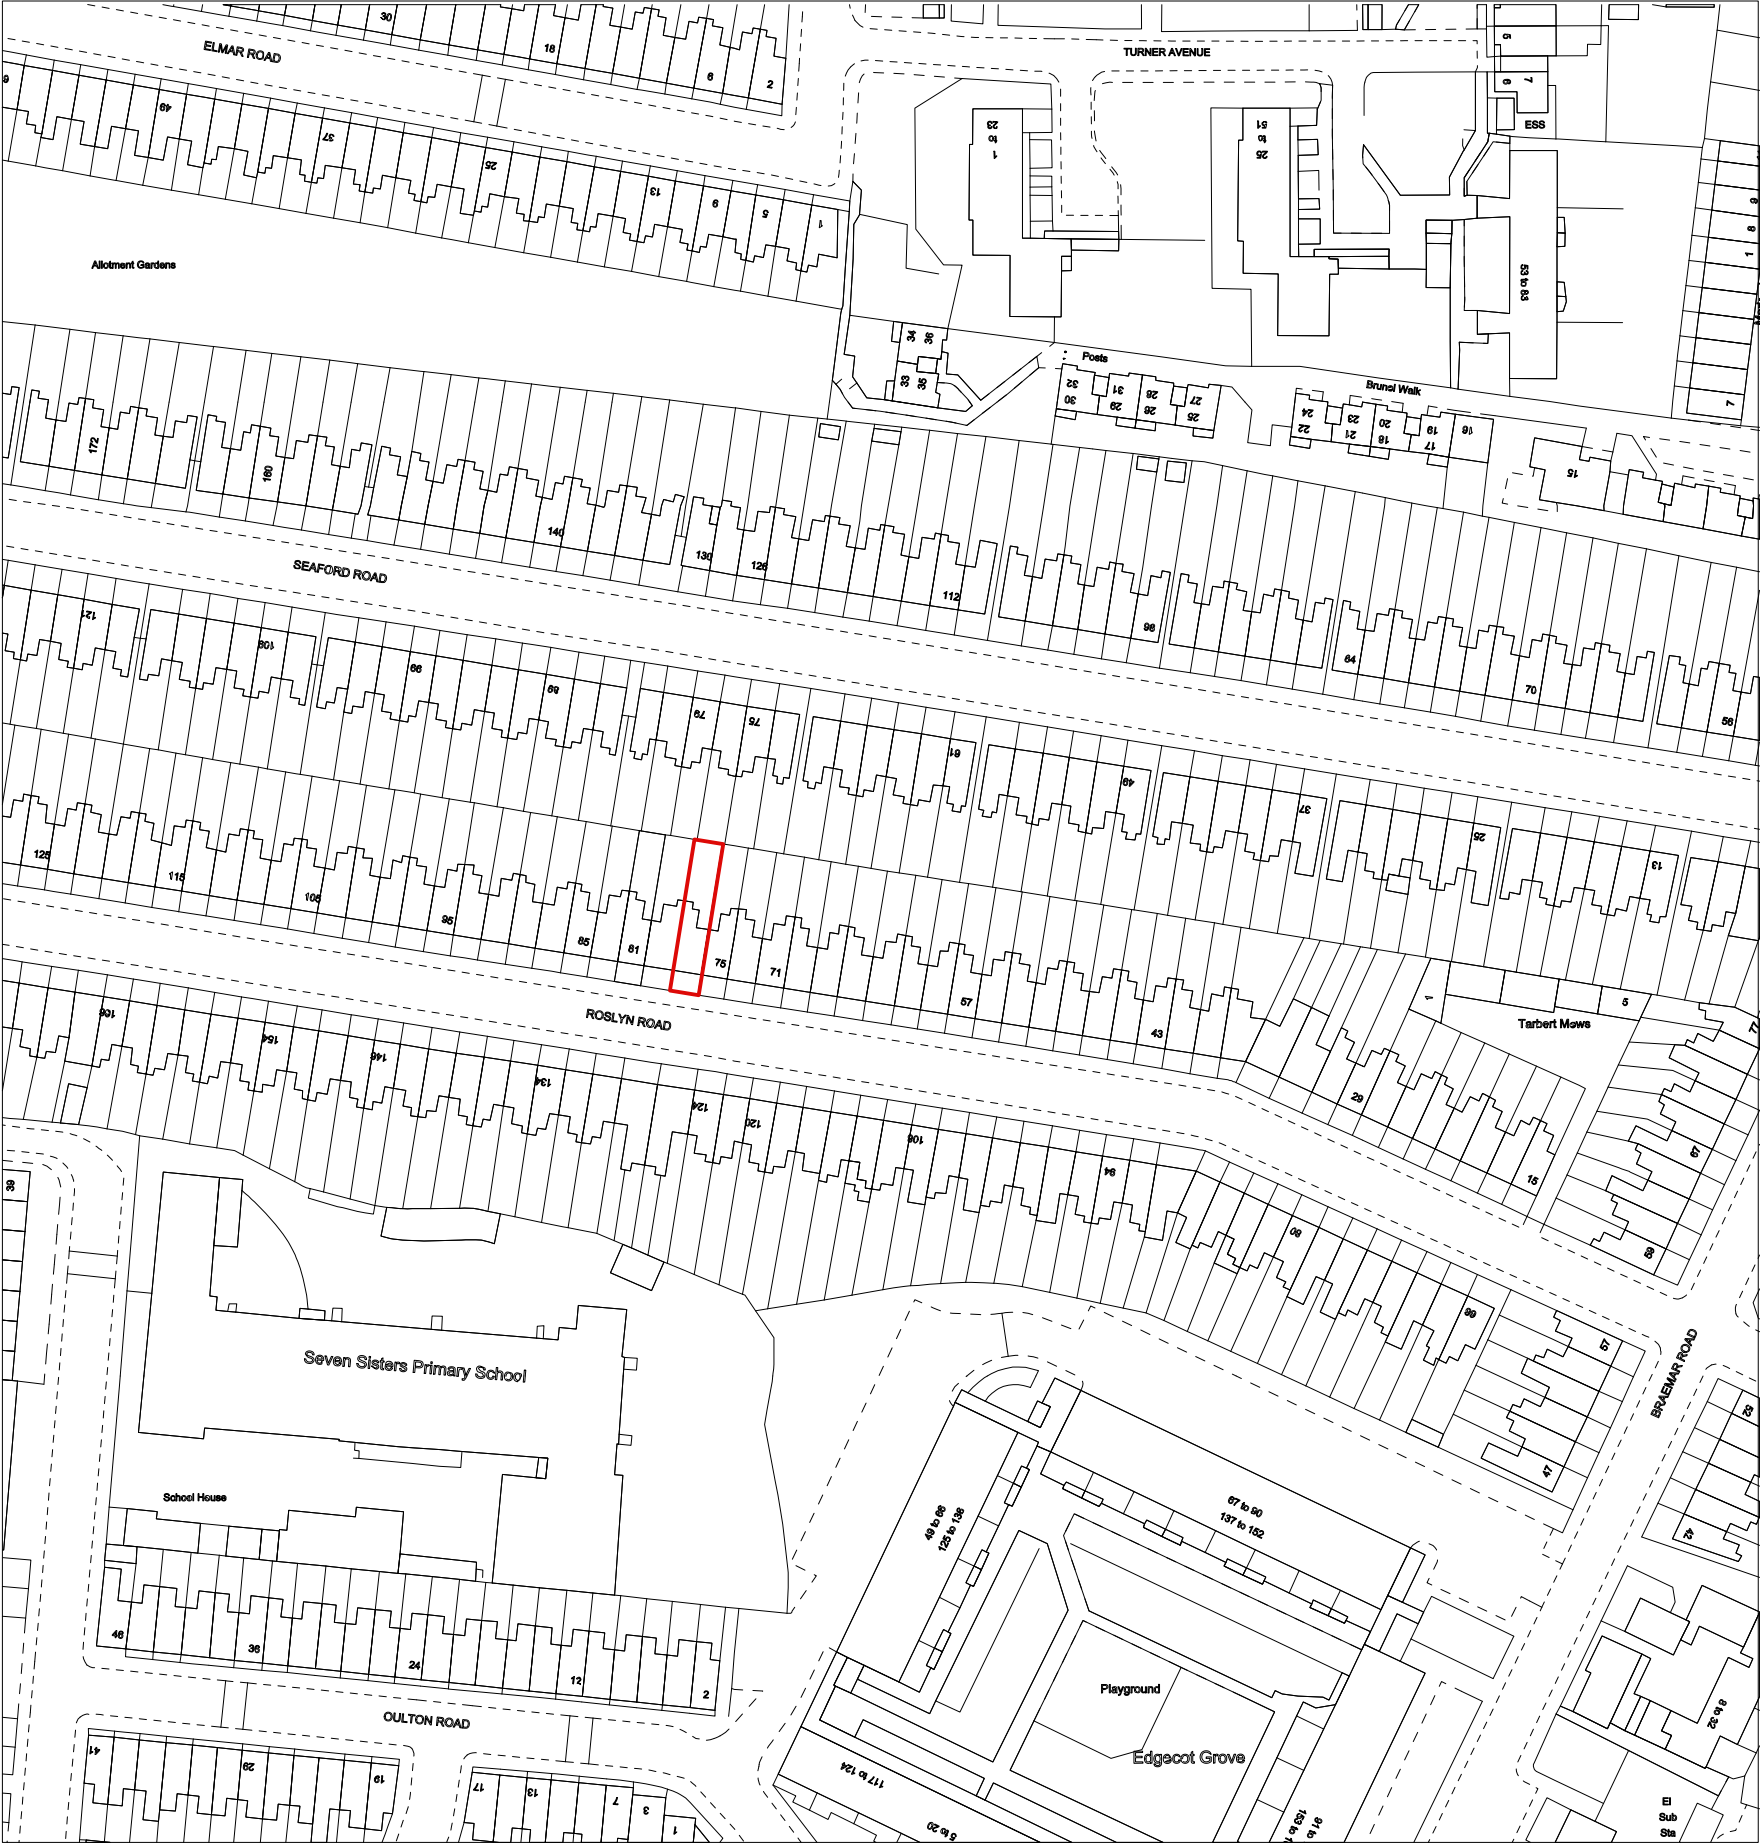