




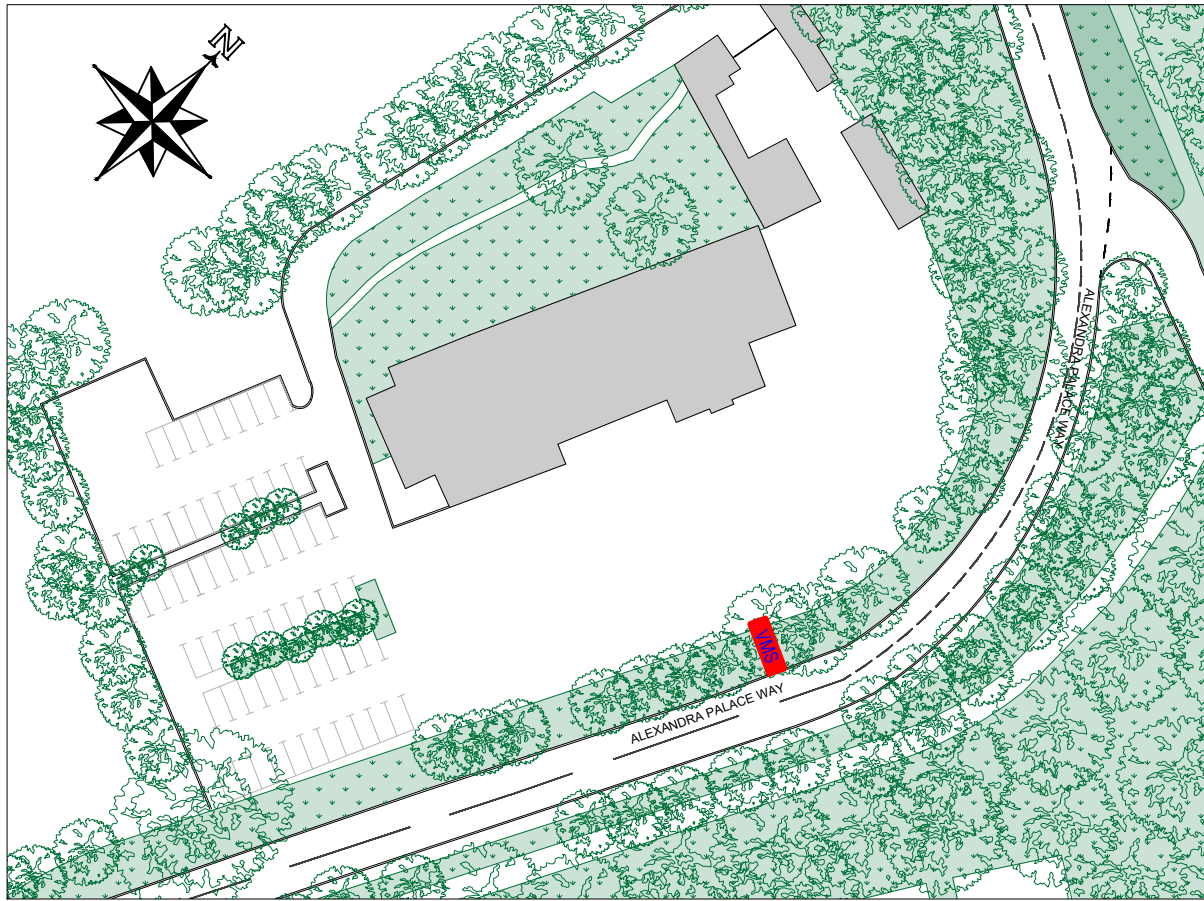


SCALE 1:1000 @A3 VMS 2

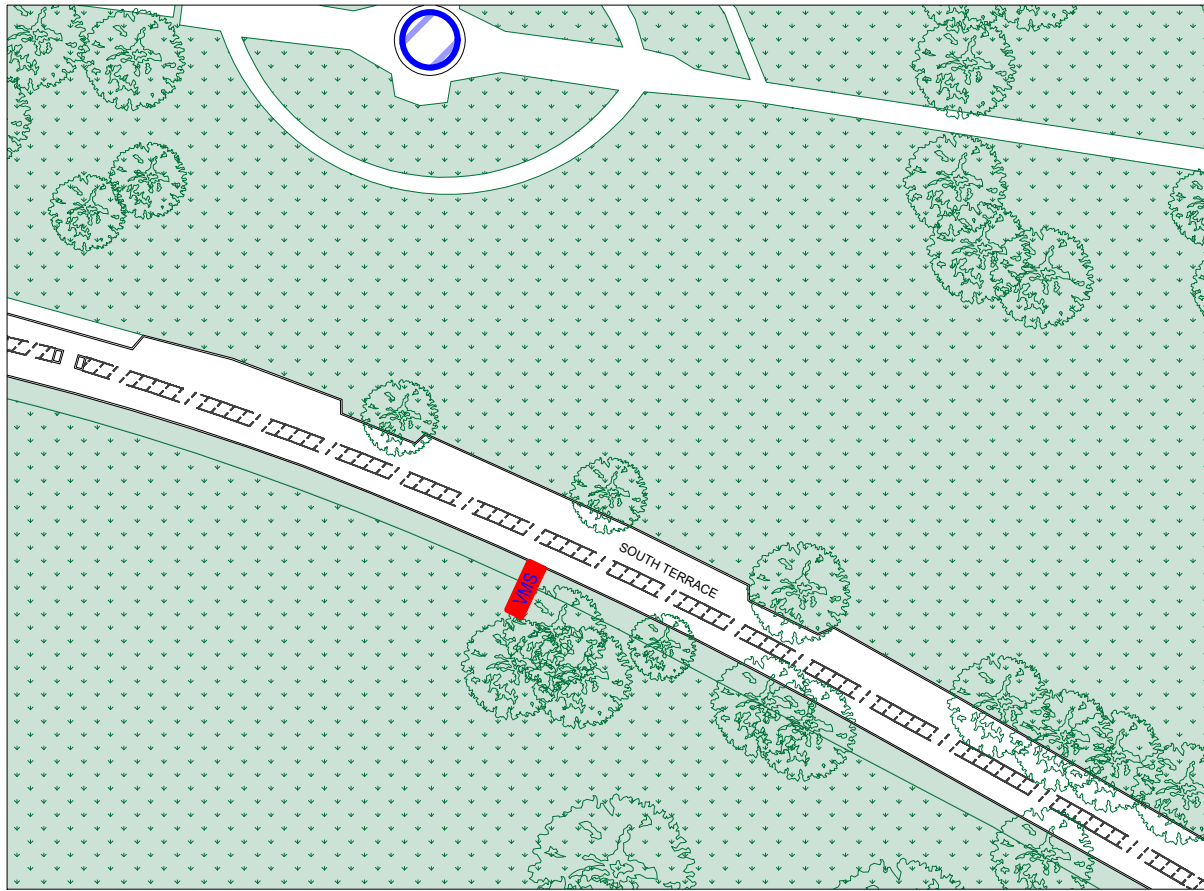

SCALE 1:1000 @A3 VMS 1

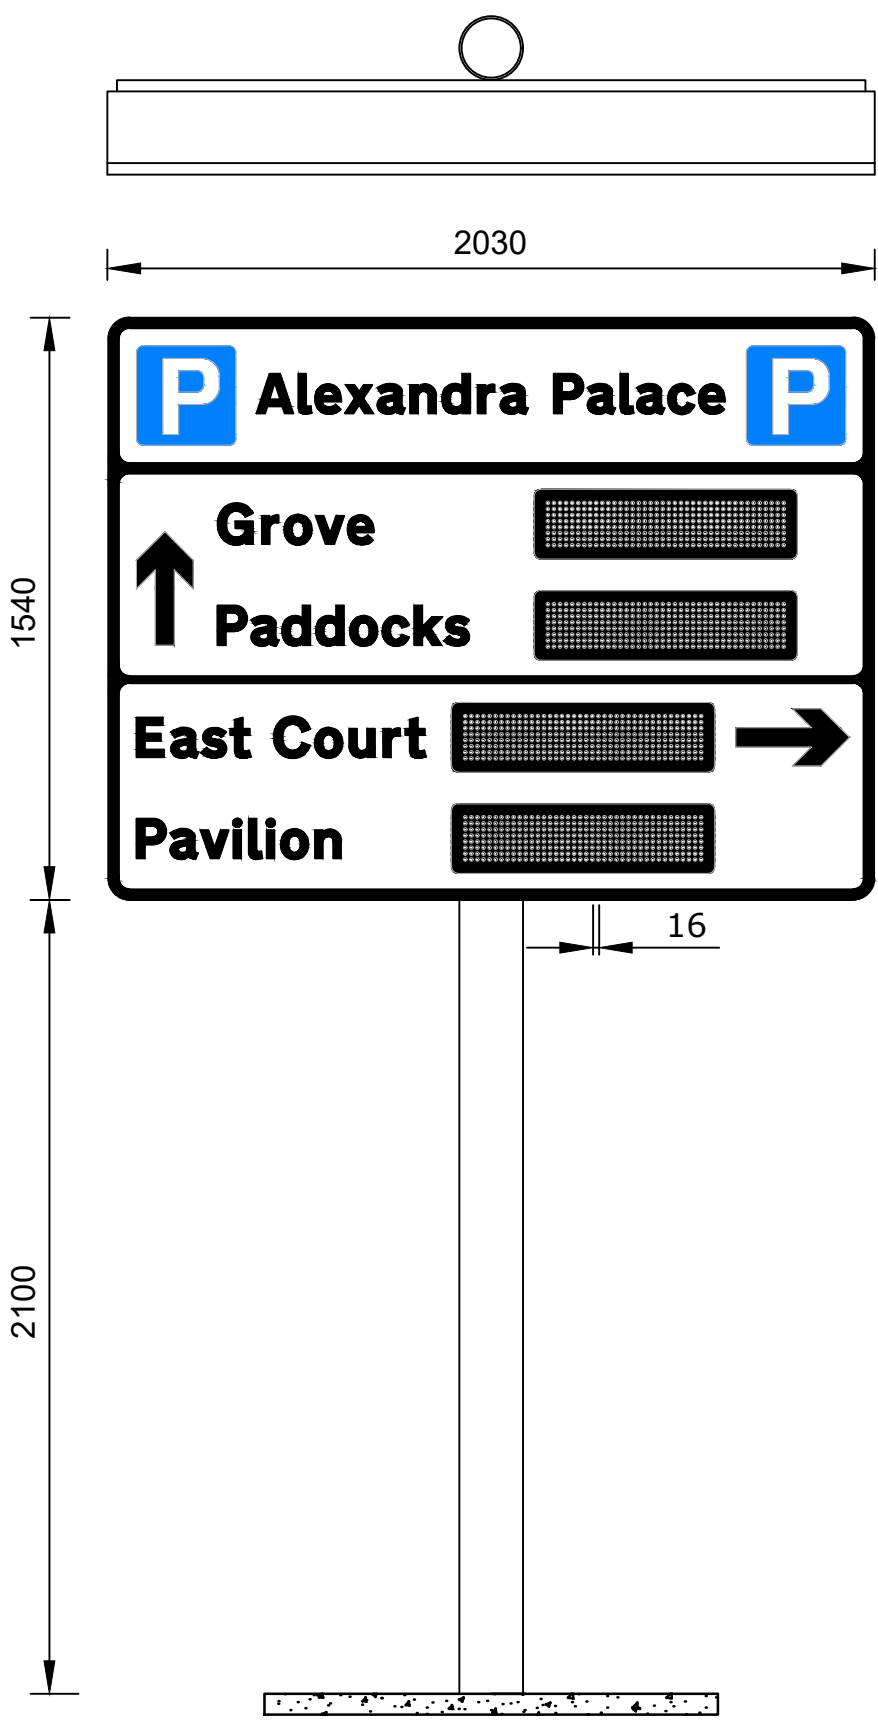

VMS 1
LOCATION - SOUTH TERRACE
VMS SIZE - 1540mm X 2030mm X 250mm
QUANTITY - 1
SCALE - 1:20

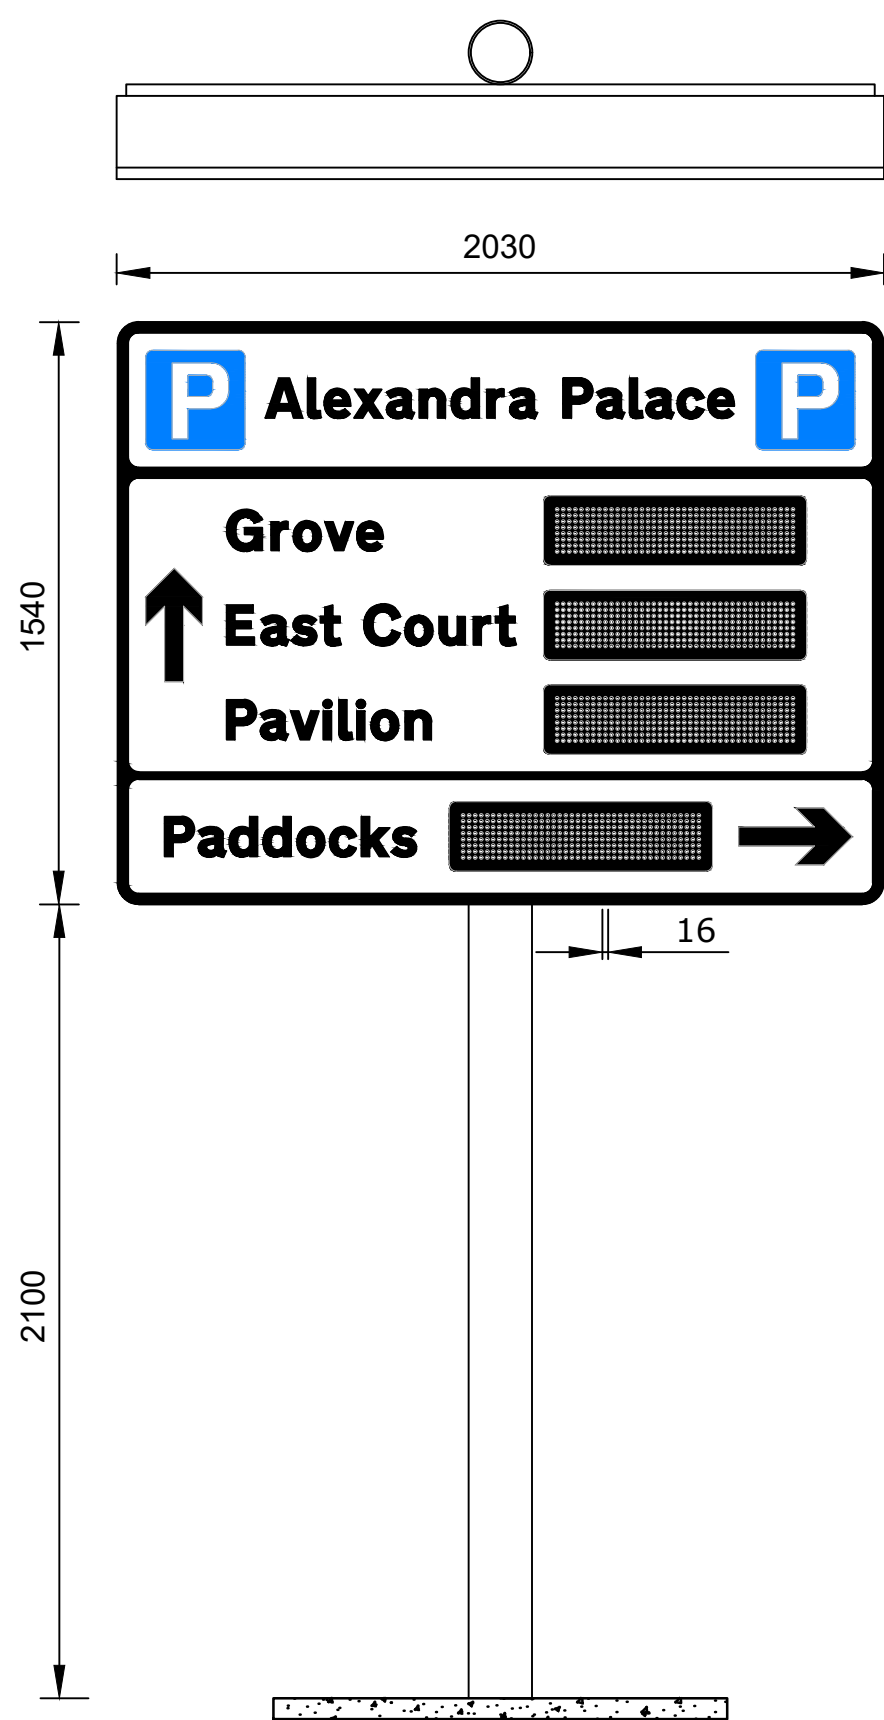

VMS 2
LOCATION - ALEXANDRA PALACE WAY
VMS SIZE - 1540mm X 2030mm X 250mm
QUANTITY - 1
SCALE - 1:20



Euro Car Parks Ltd
30 Dorset Square
London NW1 6QJ
+44 (0)20 7563 3000

Registered in England &
Wales, Registration No
1270612

DRAWING NO. 3201-SIGN-30-01	REVISION. 01	DATE. 28/10/2022
SCALE AT. AS SHOWN	DRAWN. HV	CHECKED.

PIA:	SITE: VMS ELEVATIONS ALEXANDRA PALACE LONDON N22 7AY
------	---

REV:	REVISIONS: DESCRIPTION:	BY:	DATE:
01	VMS ELEVATION LAYOUT	HV	28/10/22