


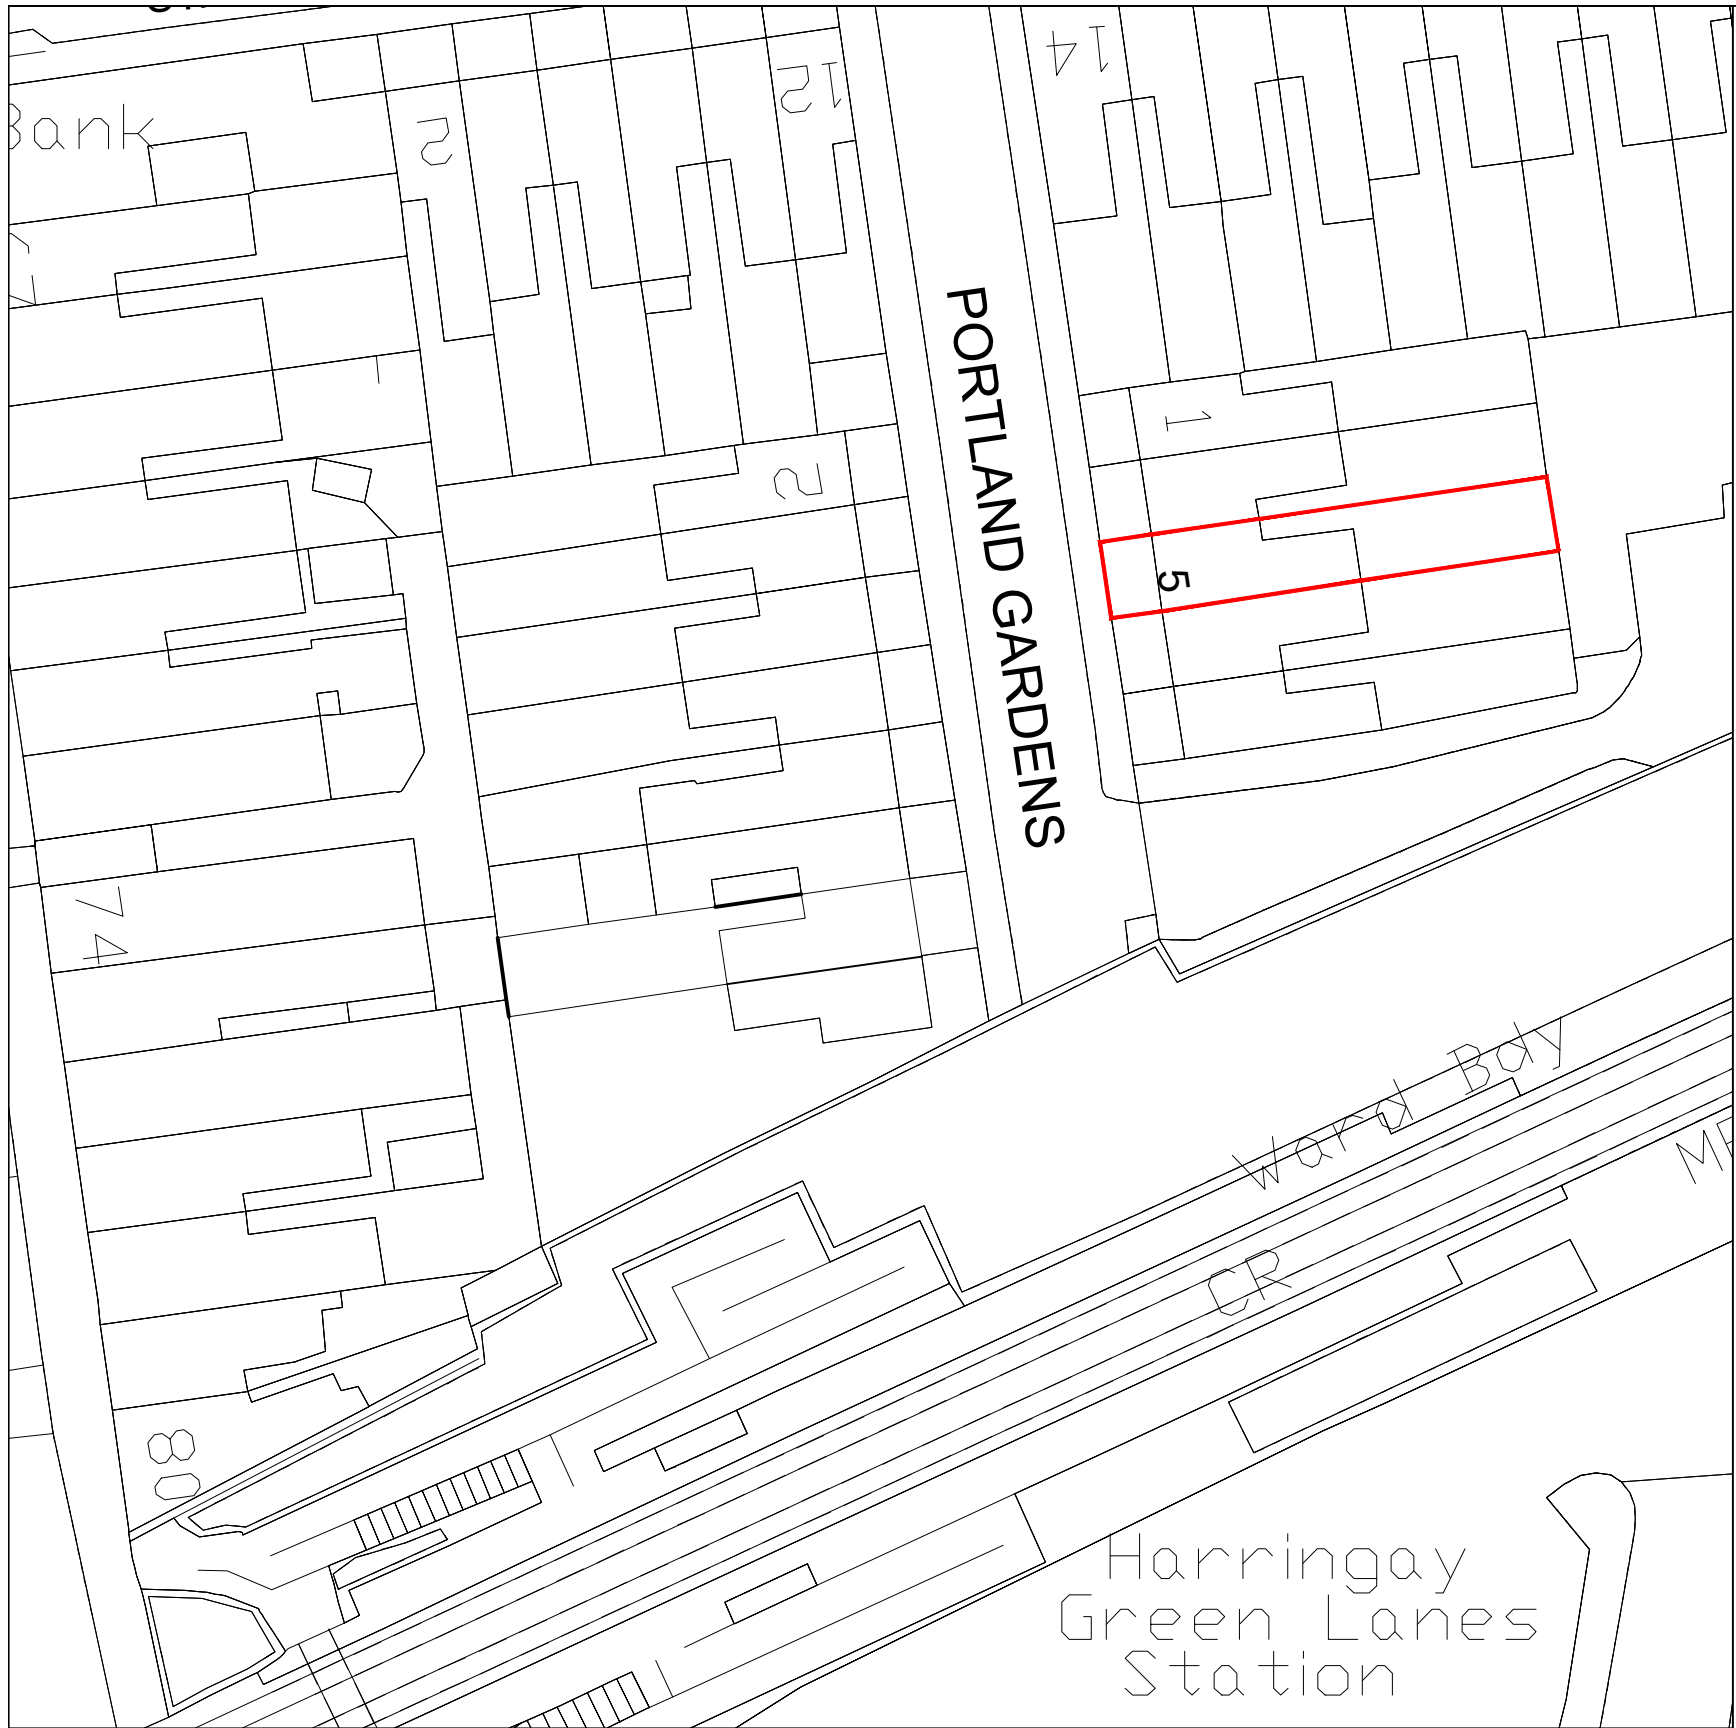


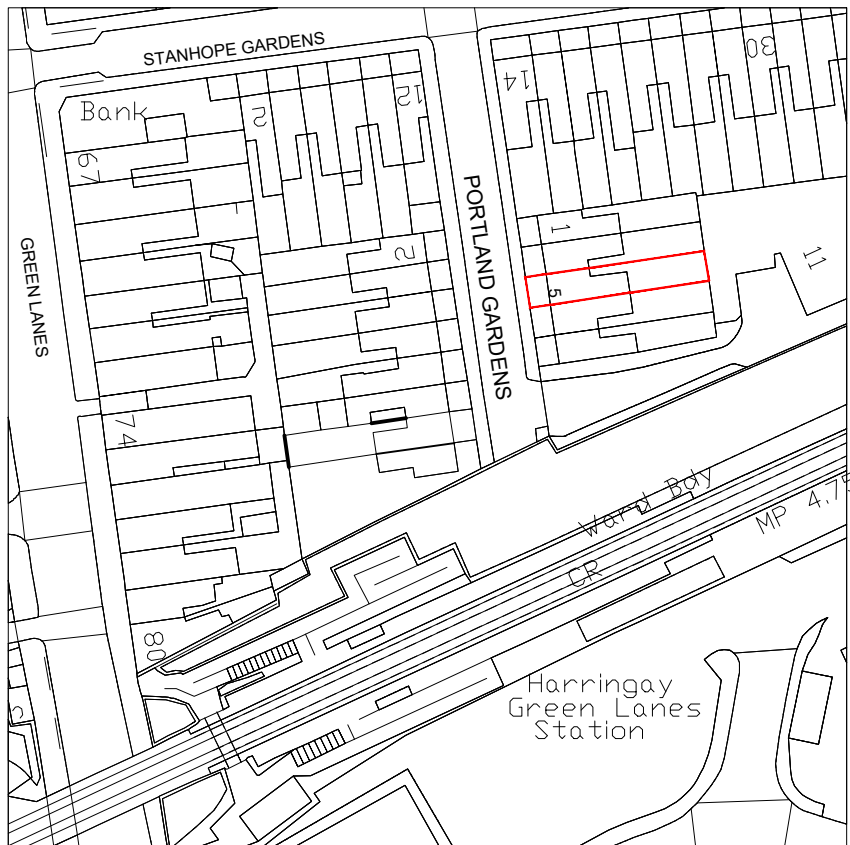

BLOCK PLAN
SCALE 1:500

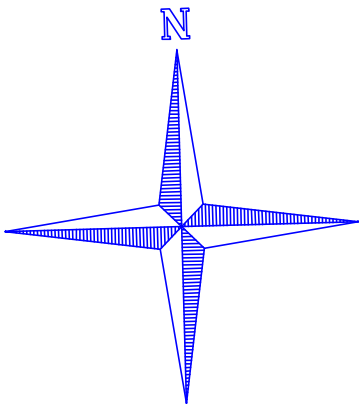

LOCATION PLAN
SCALE 1:1250

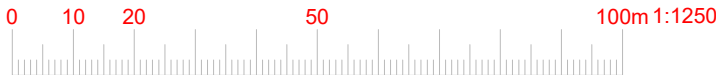



Project: Loft Conversion with Dormer to Rear.

Address: 5 PORTLAND GARDENS,N4 1HU

Scale: 1:500 @ A3	Dwg. no: A09
Drawn by: O.B.S	Date Drawn: 01-OCT-2022

For Drawings Tel: 0800 917 7571

E-mail: info@simplyloft.co.uk