


Section A-A
Vertical Section

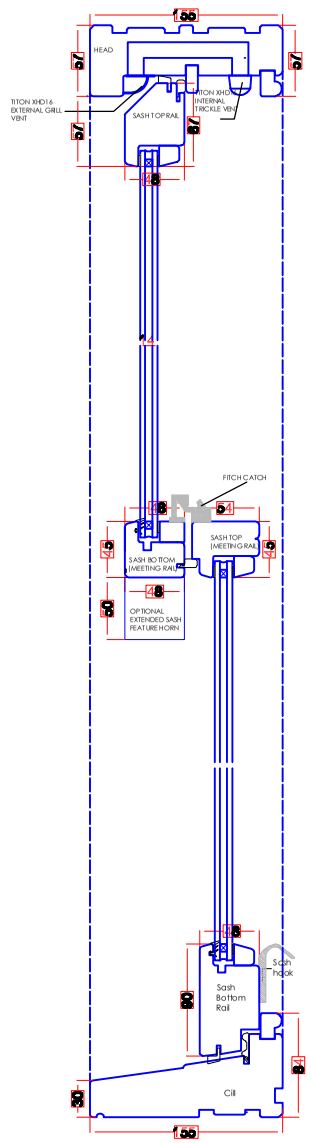

Section B-B
Horizontal Section

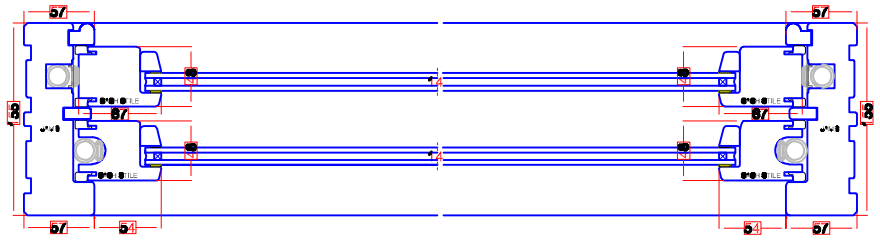

Typical Elevation

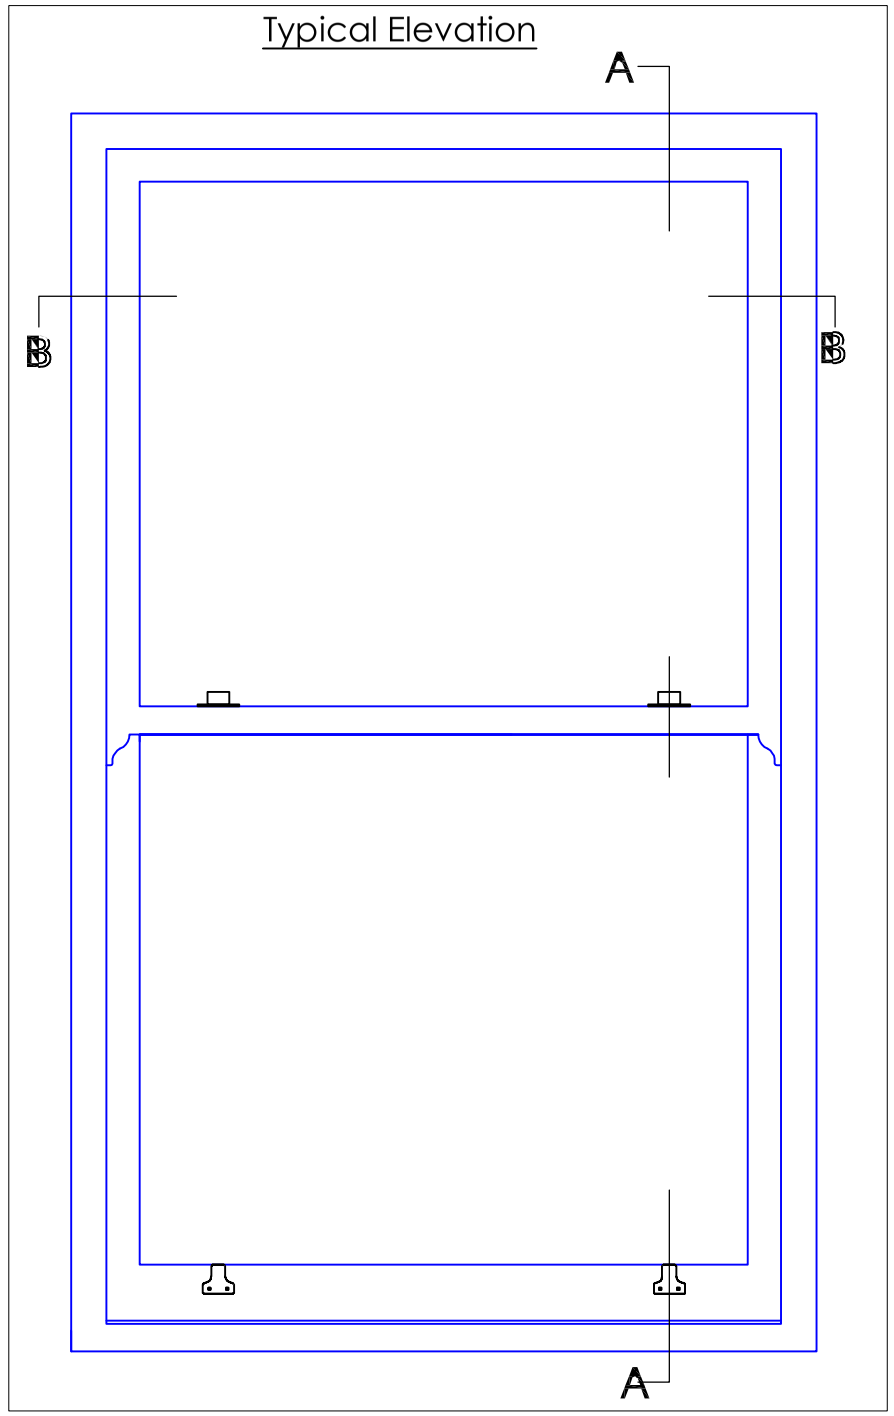

0.5 0 0.5 1 1.5 2 2.5
SCALE 1:50 m

A3

ASSOCIATED DRAWINGS

No.	TITLE

NOTES

1. NO DIMENSIONS ARE TO BE SCALED FROM THIS DRAWING.

SERIAL	DESCRIPTION	AUTH	DATE

AMENDMENTS

PLANNING

CLIENT
Axis Europe, Tramway House, 3 Tramway Avenue. E15 4PN

JOB LOCATION
63b Lancaster Road, London, N4 4PL

DRAWING TITLE
Proposed Window Detail

DRAWING No
22-3090-EL-LR-005

SCALE
1:50

DATE
14 October2022

THOMAS & THOMAS
CHARTERED BUILDING SURVEYORS
UNIT 2.1.02 THE LEATHER MARKET
11-13 WESTON STREET
LONDON, SE1 3ER
TEL: 020 7060 1899

DRAWN BY:	CHECKED:	SIG.
TA	GC	