


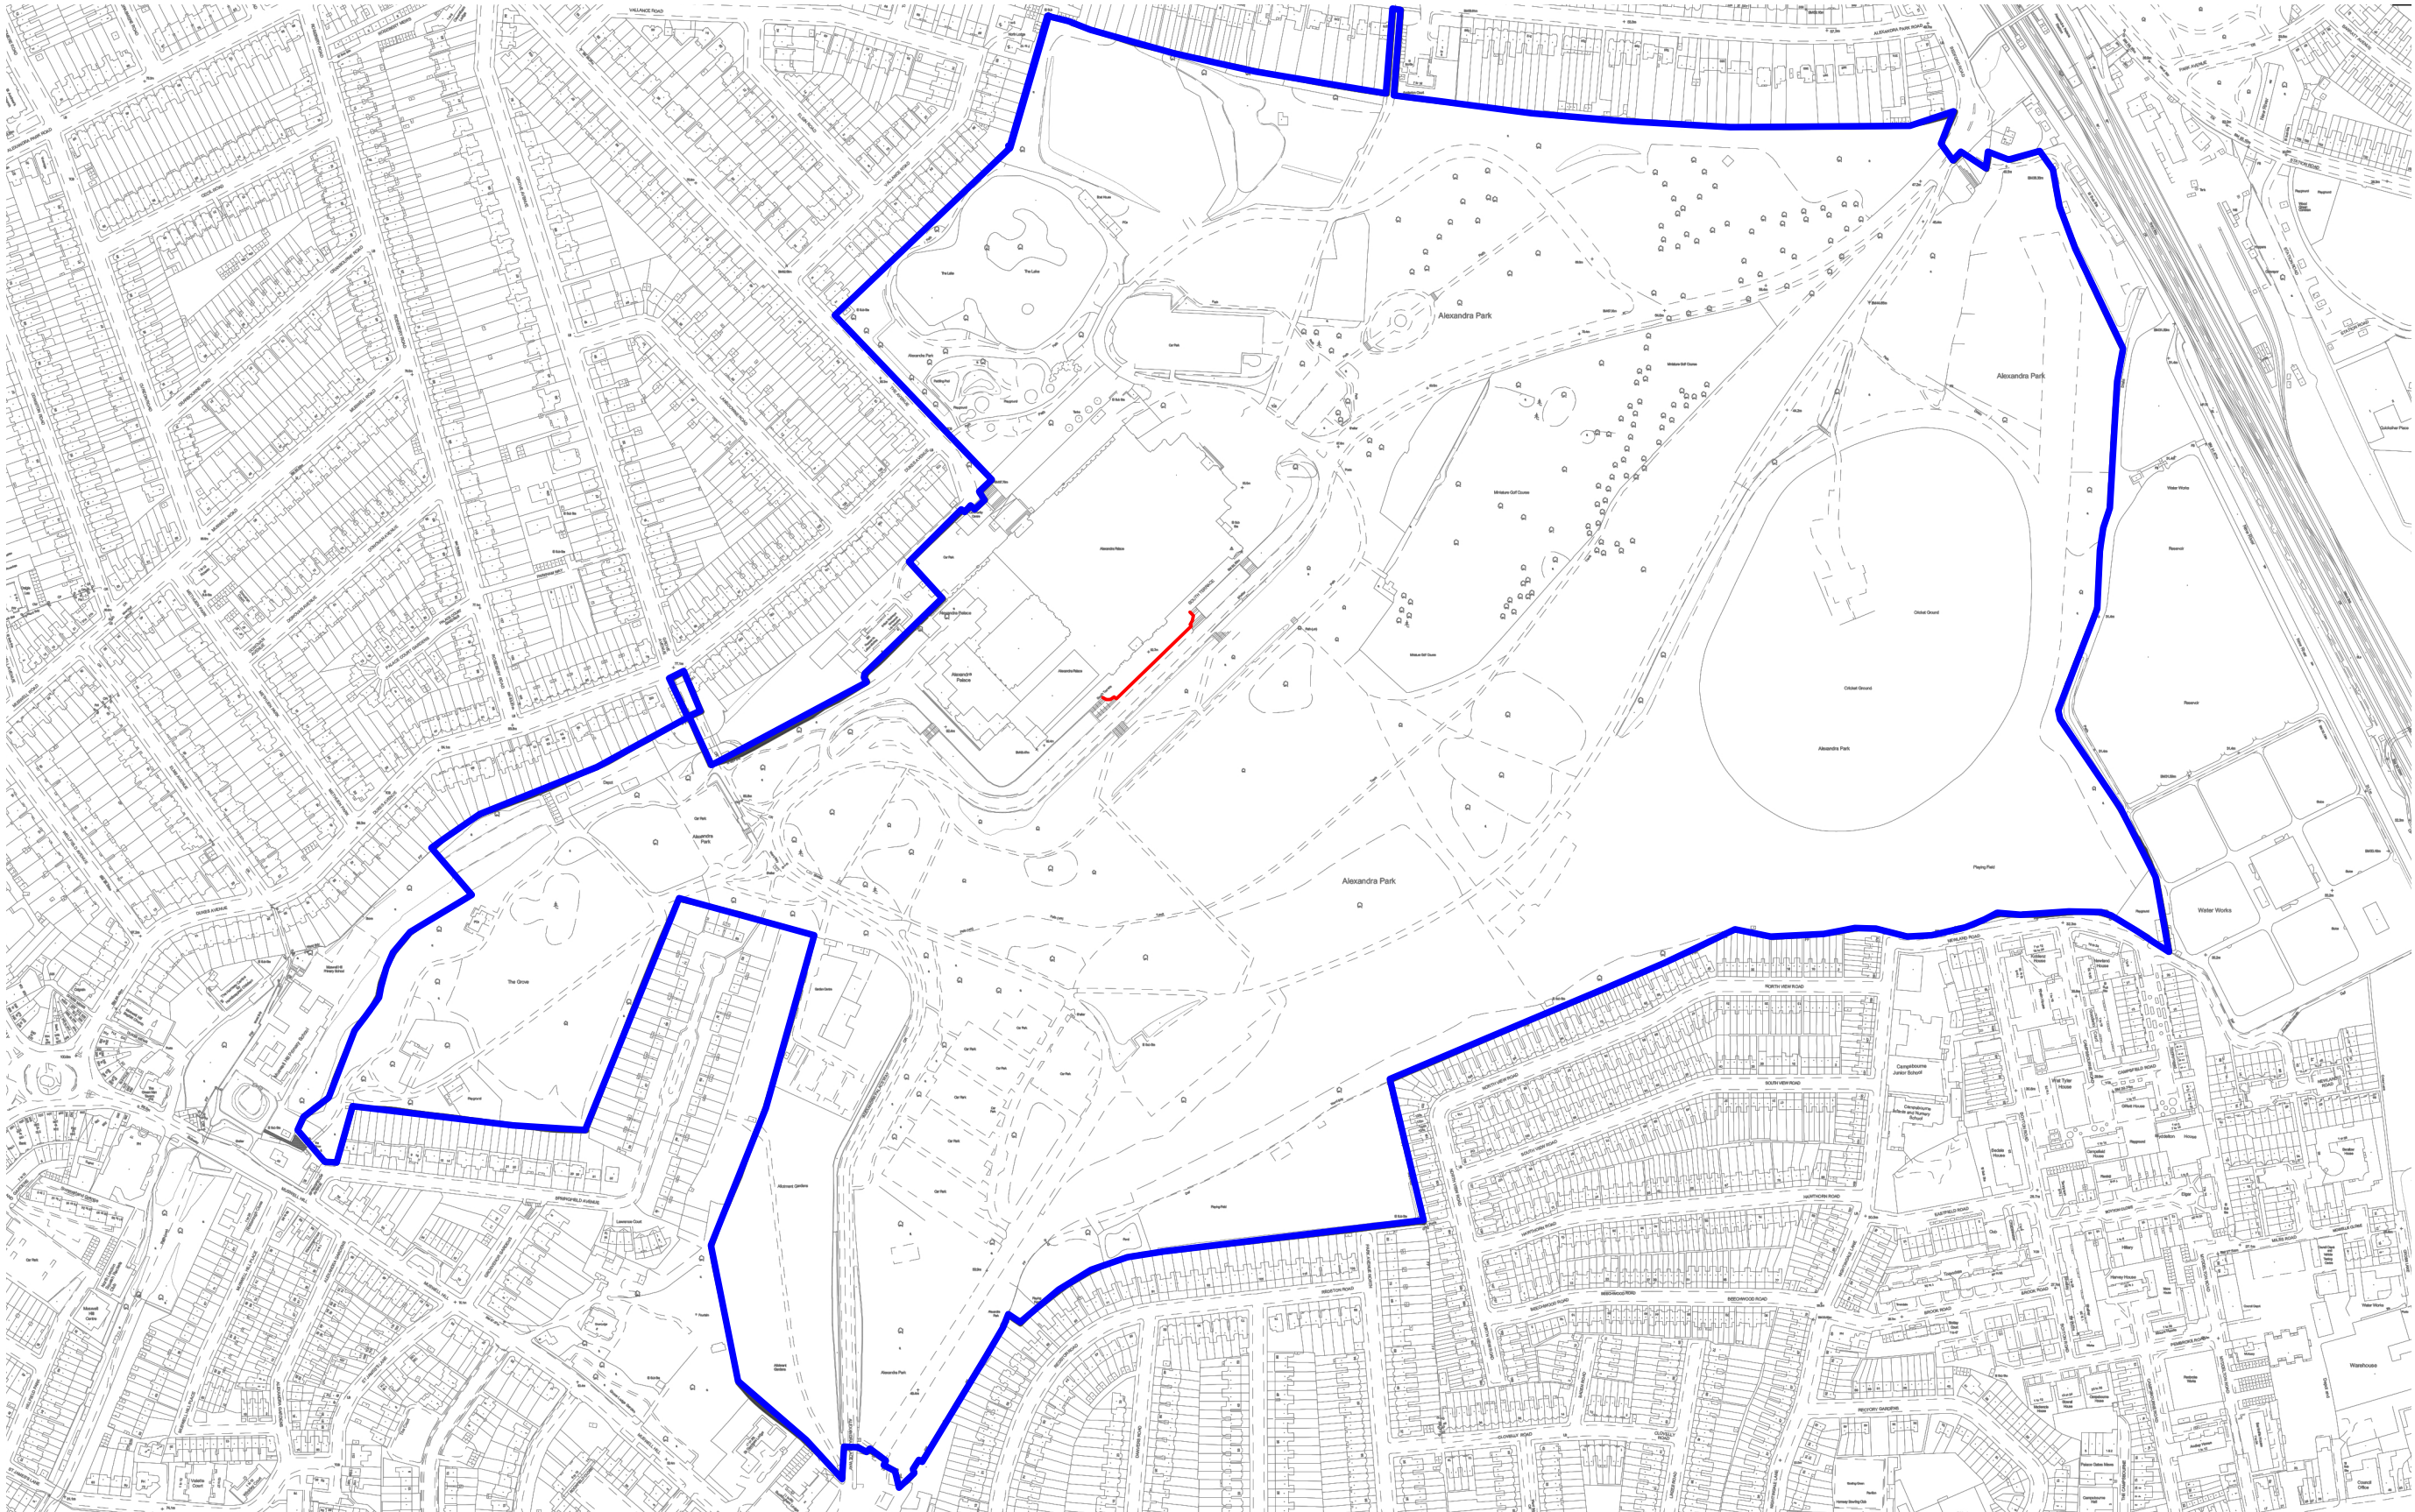

1

Location Plan

Scale: 1:5000

THIS DRAWING IS BASED ON DIMENSIONAL SURVEY INFORMATION PROVIDED BY OTHERS. THE ARCHITECT CANNOT ACCEPT RESPONSIBILITY FOR THE ACCURACY OF THIS SURVEY INFORMATION.

THIS DRAWING SHOULD BE READ IN CONJUNCTION WITH ALL RELEVANT DRAWINGS, SPECIFICATIONS, SCHEDULES AND OTHER CONTRACT INFORMATION ISSUED BY THE ARCHITECT, STRUCTURAL ENGINEER, SERVICES ENGINEER AND ANY OTHER CONSULTANT EMPLOYED OR RETAINED BY THE EMPLOYER IN RESPECT OF THESE WORKS.

REPORT ANY DISCREPANCIES, CONFLICTS, ERRORS OR OMISSIONS TO THE CA AND SEEK DIRECTIONS BEFORE PROCEEDING.

ONLY DRAWINGS SHOWN WITH STATUS 'CONSTRUCTION' ARE TO BE USED FOR CONSTRUCTION.


DO NOT SCALE FROM THIS DRAWING. USE ONLY FIGURED DIMENSIONS. IN THE CASE OF NEW WORKS, ALL DIMENSIONS SHOWN ARE TO THE FACE OF MASONRY, THE CENTRE LINE OF STRUCTURAL STEEL MEMBERS, OR THE FINISHED FACE OF STUD PARTITIONS, UNLESS NOTED OTHERWISE.

CONFIRM ALL DIMENSIONS AND LEVELS ON SITE PRIOR TO COMMENCING WORK. IF IN DOUBT ASK!

THIS DRAWING REMAINS THE COPYRIGHT OF BURRELL FOLEY FISHER LLP

AREA OF WORKS

BOUNDARY LINE

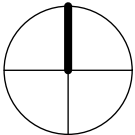

P1

ISSUED FOR LBC

GJ/FD

01.11.22

REV:

NOTES:

BY/CHKD:

DATE:

DRAWING STATUS:

LISTED BUILDING CONSENT

DO NOT SCALE OFF THIS DRAWING

BURRELL FOLEY FISHER

ARCHITECTS AND URBAN DESIGNERS

STUDIO 9

14 SOUTHGATE ROAD

LONDON

N1 3LY

TEL: 020 7620 6114

www.bff-architects.co.uk

mail@bff-architects.co.uk

JOB:

ALEXANDRA PALACE TRAITOR'S GATE

FOR:

ALEXANDRA PALACE AND PARK CHARITABLE TRUST

AT:

ALEXANDRA PALACE WAY, LONDON, N22 7AY

DRAWING TITLE:

LOCATION PLAN

DATE:

20.09.22

DRAWN BY:

GJ

DWG NO.:

(JOB NO.-ORIG.-BLDG-LVL-TYPE-ROLE-SHEET NO.-OP.-REV.)

1627-TG-BFF-ZZ-ZZ-M2-A-0597

Copyright

SCALE:

1:5000 @A3

CHECKED BY:

FD

-P1