

THIS DRAWING IS BASED ON DIMENSIONAL SURVEY INFORMATION PROVIDED BY OTHERS. THE ARCHITECT CANNOT ACCEPT RESPONSIBILITY FOR THE ACCURACY OF THIS SURVEY INFORMATION.
THIS DRAWING SHOULD BE READ IN CONJUNCTION WITH ALL RELEVANT DRAWINGS, SPECIFICATIONS, SCHEDULES AND OTHER CONTRACT INFORMATION ISSUED BY THE ARCHITECT, STRUCTURAL ENGINEER, SERVICES ENGINEER AND ANY OTHER CONSULTANT EMPLOYED OR RETAINED BY THE EMPLOYER IN RESPECT OF THESE WORKS.
REPORT ANY DISCREPANCIES, CONFLICTS, ERRORS OR OMISSIONS TO THE CA AND SEEK DIRECTIONS BEFORE PROCEEDING.
ONLY DRAWINGS SHOWN WITH STATUS 'CONSTRUCTION' ARE TO BE USED FOR CONSTRUCTION.
DO NOT SCALE FROM THIS DRAWING. USE ONLY FIGURED DIMENSIONS. IN THE CASE OF NEW WORKS, ALL DIMENSIONS SHOWN ARE TO THE FACE OF MASONRY, THE CENTRE LINE OF STRUCTURAL STEEL MEMBERS, OR THE FINISHED FACE OF STUD PARTITIONS, UNLESS NOTED OTHERWISE.
CONFIRM ALL DIMENSIONS AND LEVELS ON SITE PRIOR TO COMMENCING WORK. IF IN DOUBT ASK!
THIS DRAWING REMAINS THE COPYRIGHT OF
BURRELL FOLEY FISCHER LLP

- FULL BRICK REPLACEMENT
- PARTIAL BRICK FACE REPLACEMENT
- CAREFULLY REMOVE VEGETATION
- REPLACE LOWER LEVEL BAND OF BRICKWORK

WHERE BRICKWORK CLEANING IS REQUIRED, USE THE DOFF METHODS

ALLOW FOR 80% RE-POINTING

BRICK REPLACEMENTS TO BE WHITE HUNTINGDON BRICKS.

MORTAR MIX AS PER APPENDIX C OF DESIGN AND ACCESS STATEMENT

P1 ISSUED FOR LBC GJ/FD 01.11.22
REV: NOTES BY/CHKD: DATE:

DRAWING STATUS:
LISTED BUILDING CONSENT
DO NOT SCALE OFF THIS DRAWING

BURRELL FOLEY FISCHER
ARCHITECTS AND URBAN DESIGNERS
STUDIO 9 · 14 SOUTHGATE ROAD · LONDON · N1 3LY TEL: 020 7620 6114
www.bff-architects.co.uk mail@bff-architects.co.uk


JOB:
ALEXANDRA PALACE TRAITOR'S GATE

FOR:
ALEXANDRA PALACE AND PARK CHARITABLE TRUST


AT:
ALEXANDRA PALACE WAY, LONDON, N22 7AY

DRAWING TITLE:
PROPOSED REPAIR ELEVATIONS A

DATE: 15.08.22	SCALE: NTS
DRAWN BY: GJ	CHECKED BY: FD
DWG NO. (JOB NO. - ORIG. BLDG. LVL. - TYPE. ROLE. SHEET NO. - OP. REV.) 1627-TG-BFF-ZZ-GF-M2-A-0705 -P1	
Copyright	

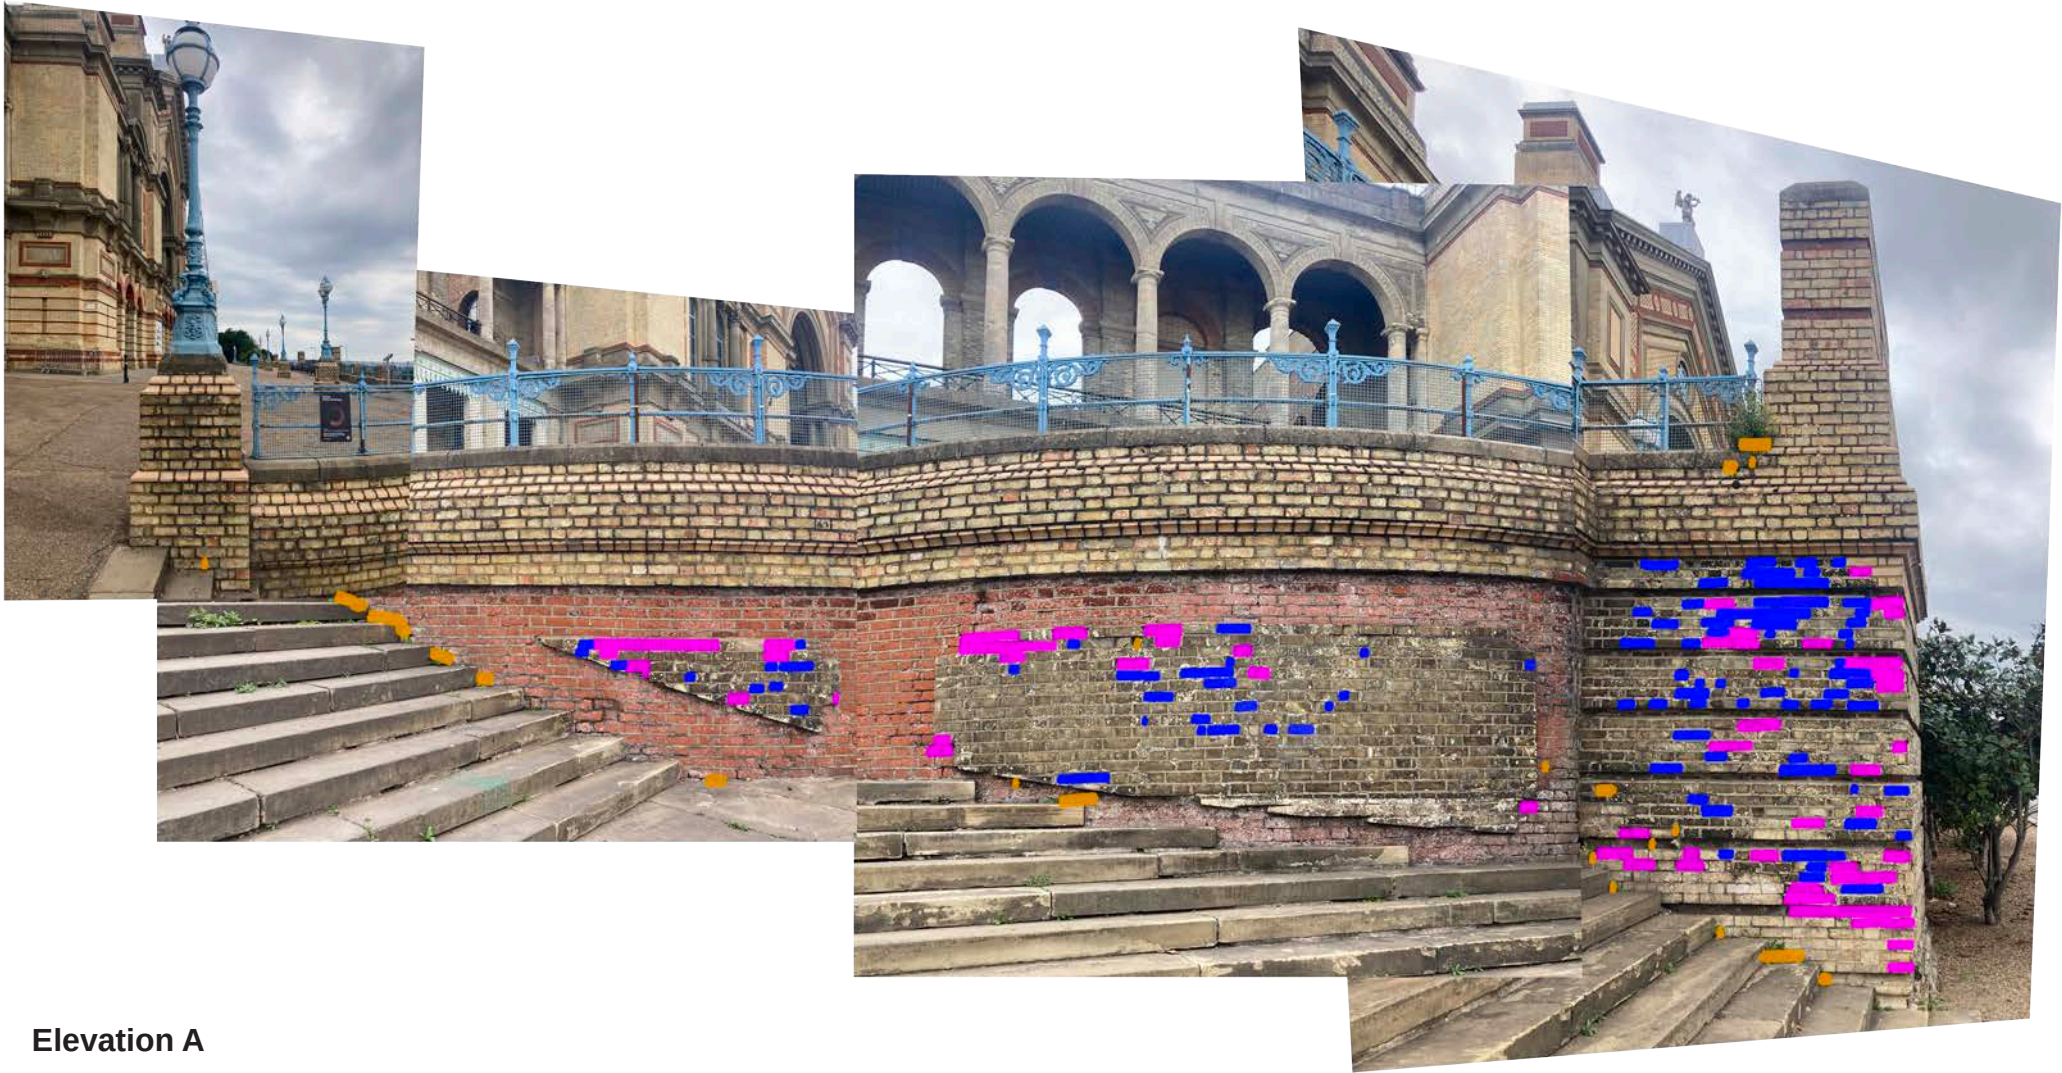

Elevation A

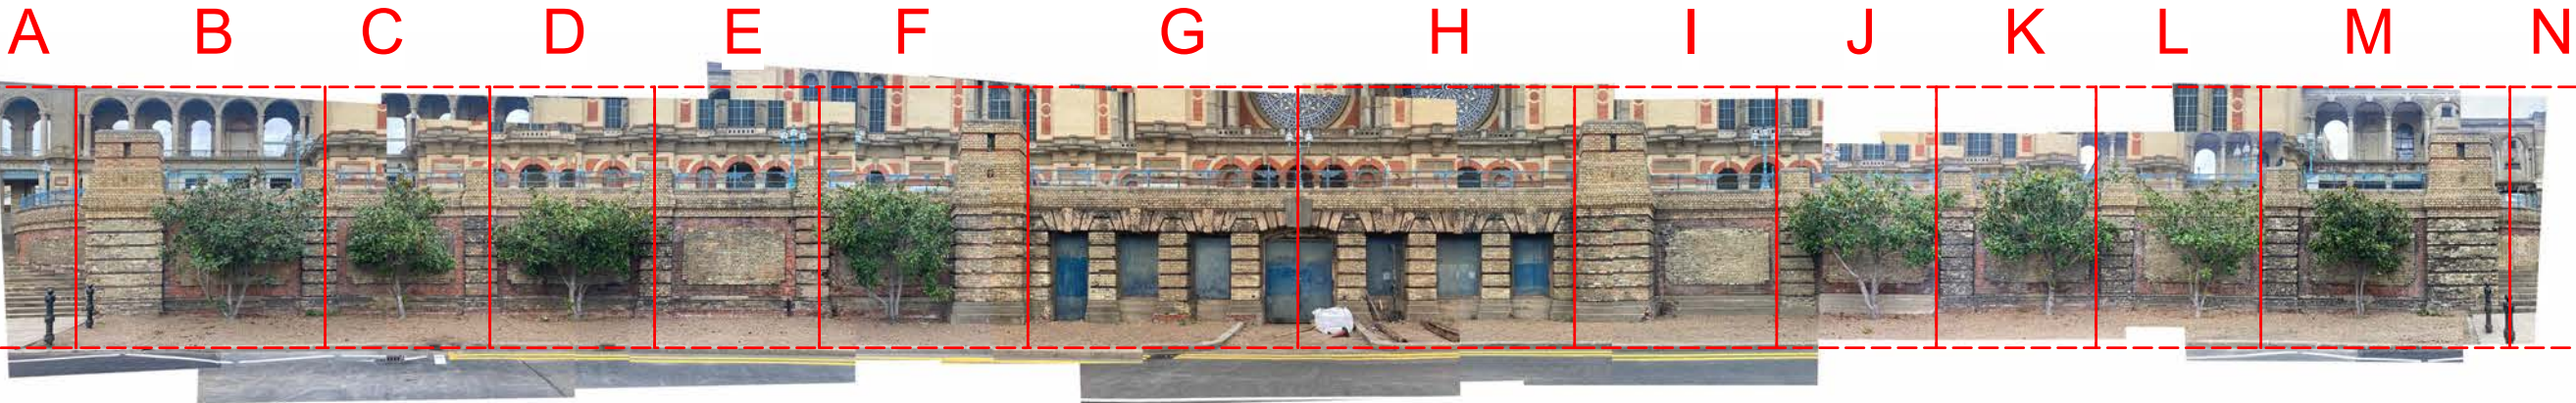

A B C D E F G H I J K L M N



Elevation B



Elevation C



Elevation D




Elevation E



Elevation F



Elevation G

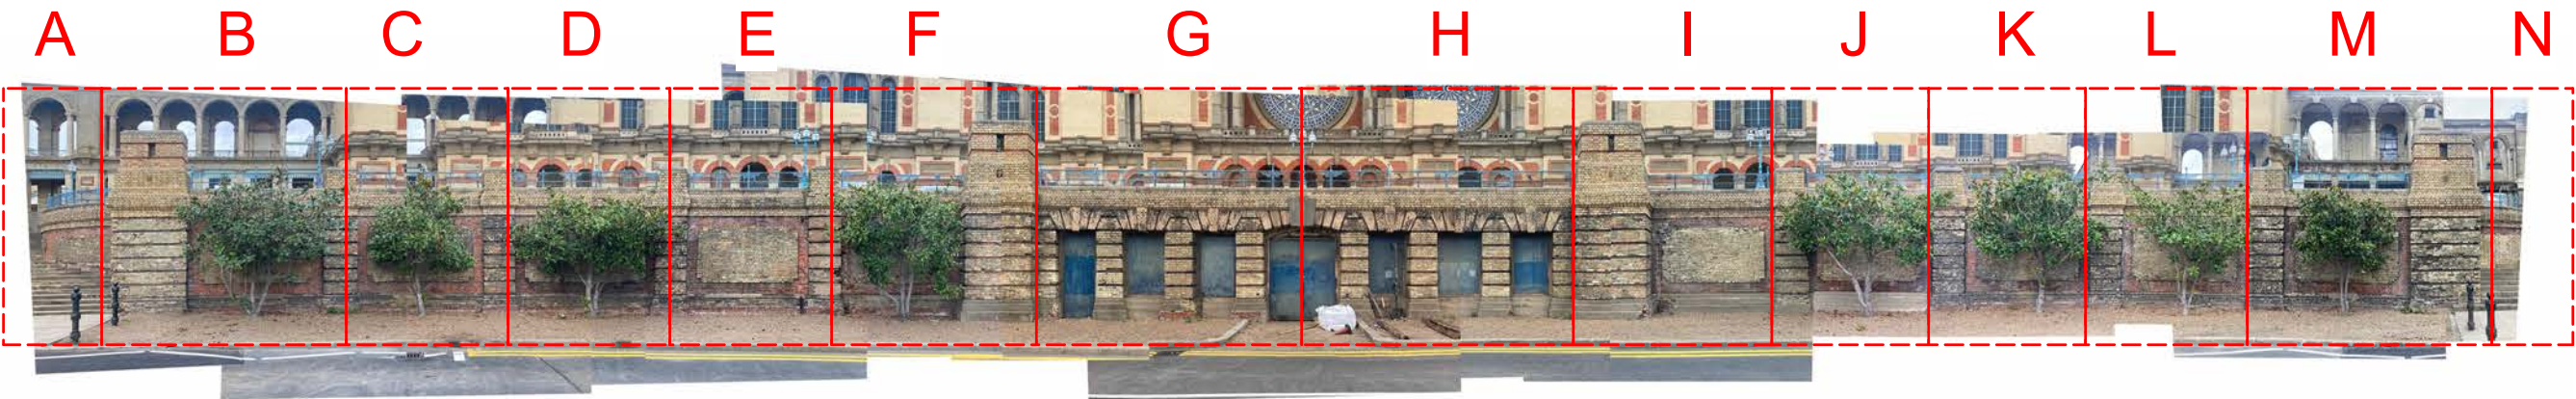

THIS DRAWING IS BASED ON DIMENSIONAL SURVEY INFORMATION PROVIDED BY OTHERS. THE ARCHITECT CANNOT ACCEPT RESPONSIBILITY FOR THE ACCURACY OF THIS SURVEY INFORMATION.
THIS DRAWING SHOULD BE READ IN CONJUNCTION WITH ALL RELEVANT DRAWINGS, SPECIFICATIONS, SCHEDULES AND OTHER CONTRACT INFORMATION ISSUED BY THE ARCHITECT, STRUCTURAL ENGINEER, SERVICES ENGINEER AND ANY OTHER CONSULTANT EMPLOYED OR RETAINED BY THE EMPLOYER IN RESPECT OF THESE WORKS.
REPORT ANY DISCREPANCIES, CONFLICTS, ERRORS OR OMISSIONS TO THE CA AND SEEK DIRECTIONS BEFORE PROCEEDING.
ONLY DRAWINGS SHOWN WITH STATUS 'CONSTRUCTION' ARE TO BE USED FOR CONSTRUCTION.
DO NOT SCALE FROM THIS DRAWING. USE ONLY FIGURED DIMENSIONS. IN THE CASE OF NEW WORKS, ALL DIMENSIONS SHOWN ARE TO THE FACE OF MASONRY, THE CENTRE LINE OF STRUCTURAL STEEL MEMBERS, OR THE FINISHED FACE OF STUD PARTITIONS, UNLESS NOTED OTHERWISE.
CONFIRM ALL DIMENSIONS AND LEVELS ON SITE PRIOR TO COMMENCING WORK. IF IN DOUBT ASK!
THIS DRAWING REMAINS THE COPYRIGHT OF BURRELL FOLEY FISCHER LLP

- FULL BRICK REPLACEMENT
- PARTIAL BRICK FACE REPLACEMENT
- CAREFULLY REMOVE VEGETATION
- REPLACE LOWER LEVEL BAND OF BRICKWORK
- LIME RENDER REPAIR
- REMOVE SERVICES

WHERE BRICKWORK CLEANING IS REQUIRED, USE THE DOFF METHODS

ALLOW FOR 80% REPOINTING

ALLOW FOR 10% REPAIRS BEHIND THE TREES IN ELEVATIONS B,C,D,F

BRICK REPLACEMENTS TO BE WHITE HUNTINGDON BRICKS.

MORTAR MIX AS PER APPENDIX C OF DESIGN AND ACCESS STATEMENT

P1 ISSUED FOR LBC GJ/FD 01.11.22

REV: NOTES: BY/CHKD: DATE:

DRAWING STATUS: LISTED BUILDING CONSENT

DO NOT SCALE OFF THIS DRAWING

BURRELL FOLEY FISCHER

ARCHITECTS AND URBAN DESIGNERS

STUDIO 9 14 SOUTHGATE ROAD LONDON N1 3LY TEL: 020 7620 6114

www.bff-architects.co.uk mail@bff-architects.co.uk

JOB: ALEXANDRA PALACE TRAITOR'S GATE

FOR: ALEXANDRA PALACE AND PARK CHARITABLE TRUST

AT: ALEXANDRA PALACE WAY, LONDON, N22 7AY

DRAWING TITLE: PROPOSED REPAIR ELEVATIONS B-G

DATE: 15.08.22 SCALE: NTS

DRAWN BY: GJ CHECKED BY: FD

DWG NO: 1627-TG-BFF-ZZ-GF-M2-A-0703 -P1

Copyright



Elevation H



Elevation I



Elevation J




Elevation K



Elevation L



Elevation M

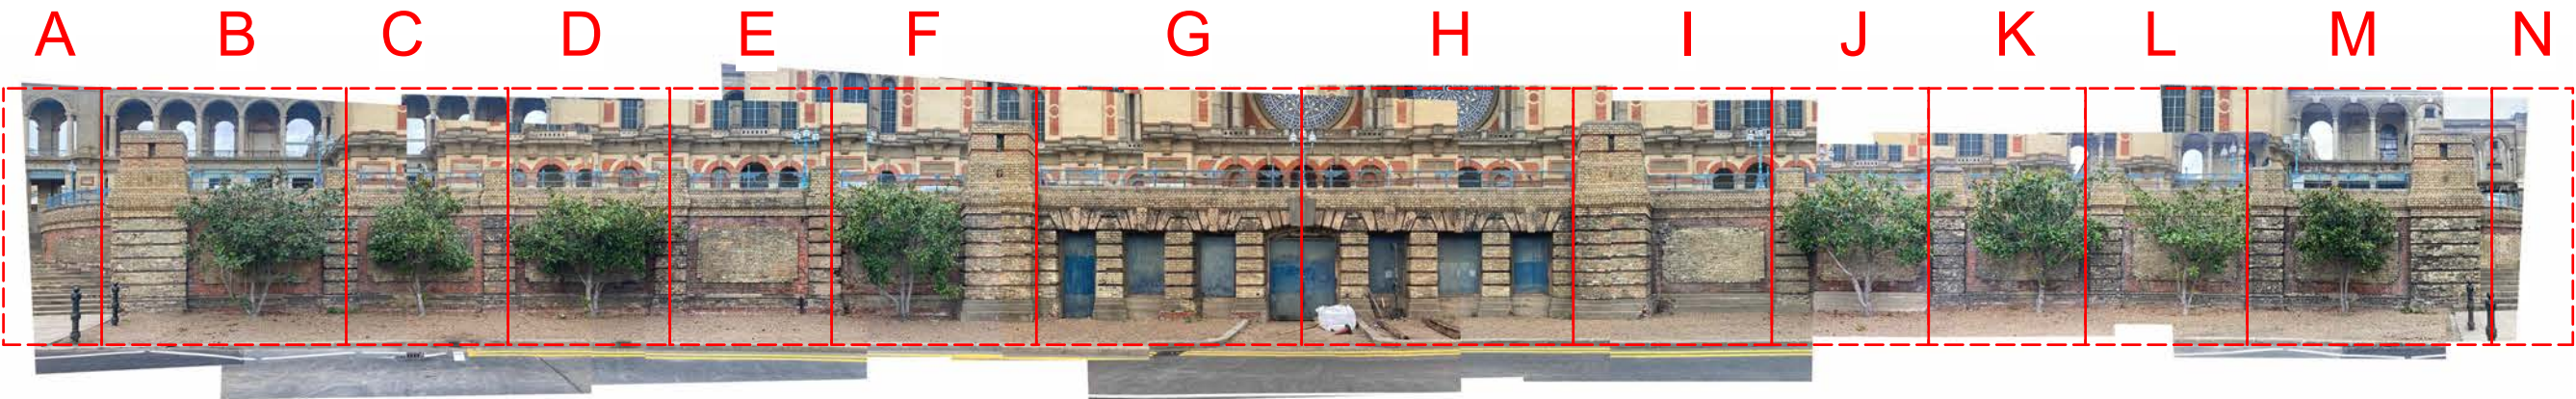

THIS DRAWING IS BASED ON DIMENSIONAL SURVEY INFORMATION PROVIDED BY OTHERS. THE ARCHITECT CANNOT ACCEPT RESPONSIBILITY FOR THE ACCURACY OF THIS SURVEY INFORMATION.
THIS DRAWING SHOULD BE READ IN CONJUNCTION WITH ALL RELEVANT DRAWINGS, SPECIFICATIONS, SCHEDULES AND OTHER CONTRACT INFORMATION ISSUED BY THE ARCHITECT, STRUCTURAL ENGINEER, SERVICES ENGINEER AND ANY OTHER CONSULTANT EMPLOYED OR RETAINED BY THE EMPLOYER IN RESPECT OF THESE WORKS.
REPORT ANY DISCREPANCIES, CONFLICTS, ERRORS OR OMISSIONS TO THE CA AND SEEK DIRECTIONS BEFORE PROCEEDING.
ONLY DRAWINGS SHOWN WITH STATUS 'CONSTRUCTION' ARE TO BE USED FOR CONSTRUCTION.
DO NOT SCALE FROM THIS DRAWING. USE ONLY FIGURED DIMENSIONS. IN THE CASE OF NEW WORKS, ALL DIMENSIONS SHOWN ARE TO THE FACE OF MASONRY, THE CENTRE LINE OF STRUCTURAL STEEL MEMBERS, OR THE FINISHED FACE OF STUD PARTITIONS, UNLESS NOTED OTHERWISE.
CONFIRM ALL DIMENSIONS AND LEVELS ON SITE PRIOR TO COMMENCING WORK. IF IN DOUBT ASK!
THIS DRAWING REMAINS THE COPYRIGHT OF BURRELL FOLEY FISCHER LLP

- FULL BRICK REPLACEMENT
- PARTIAL BRICK FACE REPLACEMENT
- CAREFULLY REMOVE VEGETATION
- REPLACE LOWER LEVEL BAND OF BRICKWORK
- LIME RENDER REPAIR

WHERE BRICKWORK CLEANING IS REQUIRED, USE THE DOFF METHODS

ALLOW FOR 80% REPOINTING

ALLOW FOR 10% REPAIRS BEHIND THE TREES IN ELEVATION J,K,L,M

BRICK REPLACEMENTS TO BE WHITE HUNTINGDON BRICKS.

MORTAR MIX AS PER APPENDIX C OF DESIGN AND ACCESS STATEMENT

P1

ISSUED FOR LBC

GJ/FD

01.11.22

REV:

NOTES:

BY/CHKD:

DATE:

DRAWING STATUS:

LISTED BUILDING CONSENT

DO NOT SCALE OFF THIS DRAWING

BURRELL

FOLEY

FISCHER

ARCHITECTS AND URBAN DESIGNERS

STUDIO 9

14 SOUTHGATE ROAD

LONDON

N1 3LY

TEL: 020 7620 6114

www.bff-architects.co.uk

mail@bff-architects.co.uk

JOB:

ALEXANDRA PALACE TRAITOR'S GATE

FOR:

ALEXANDRA PALACE AND PARK CHARITABLE TRUST

AT:

ALEXANDRA PALACE WAY, LONDON, N22 7AY

DRAWING TITLE:

PROPOSED REPAIR ELEVATIONS H-M

DATE:

15.08.22

SCALE:

NTS

DRAWN BY:

GJ

CHECKED BY:

FD

DWG NO.

1627-TG BFF-ZZ-GF-M2-A-0702

JOB NO.-ORIG.BLDG.LVL.-TYPE-ROLE-SHEET NO.-OP.-REV.

-P1

Copyright

THIS DRAWING IS BASED ON DIMENSIONAL SURVEY INFORMATION PROVIDED BY OTHERS. THE ARCHITECT CANNOT ACCEPT RESPONSIBILITY FOR THE ACCURACY OF THIS SURVEY INFORMATION.

THIS DRAWING SHOULD BE READ IN CONJUNCTION WITH ALL RELEVANT DRAWINGS, SPECIFICATIONS, SCHEDULES AND OTHER CONTRACT INFORMATION ISSUED BY THE ARCHITECT, STRUCTURAL ENGINEER, SERVICES ENGINEER AND ANY OTHER CONSULTANT EMPLOYED OR RETAINED BY THE EMPLOYER IN RESPECT OF THESE WORKS.

REPORT ANY DISCREPANCIES, CONFLICTS, ERRORS OR OMISSIONS TO THE CA AND SEEK DIRECTIONS BEFORE PROCEEDING.

ONLY DRAWINGS SHOWN WITH STATUS 'CONSTRUCTION' ARE TO BE USED FOR CONSTRUCTION. DO NOT SCALE FROM THIS DRAWING. USE ONLY FIGURED DIMENSIONS. IN THE CASE OF NEW WORKS, ALL DIMENSIONS SHOWN ARE TO THE FACE OF MASONRY, THE CENTRE LINE OF STRUCTURAL STEEL MEMBERS, OR THE FINISHED FACE OF STUD PARTITIONS, UNLESS NOTED OTHERWISE.

CONFIRM ALL DIMENSIONS AND LEVELS ON SITE PRIOR TO COMMENCING WORK. IF IN DOUBT ASK!

THIS DRAWING REMAINS THE COPYRIGHT OF BURRELL FOLEY FISCHER LLP



Elevation N

- FULL BRICK REPLACEMENT
- PARTIAL BRICK FACE REPLACEMENT
- CAREFULLY REMOVE VEGETATION
- REPLACE LOWER LEVEL BAND OF BRICKWORK
- LIME RENDER REPAIR
- REPAIR CRACK AS S.E. DESIGN

WHERE BRICKWORK CLEANING IS REQUIRED, USE THE DOFF METHODS

ALLOW FOR 80% REPOINTING

BRICK REPLACEMENTS TO BE WHITE HUNTINGDON BRICKS.

MORTAR MIX AS PER APPENDIX C OF DESIGN AND ACCESS STATEMENT

P1 ISSUED FOR LBC GJ/FD 01.11.22

REV: NOTES: BY/CHKD: DATE:

DRAWING STATUS: LISTED BUILDING CONSENT

DO NOT SCALE OFF THIS DRAWING

BURRELL FOLEY FISCHER ARCHITECTS AND URBAN DESIGNERS

STUDIO 9 14 SOUTHGATE ROAD LONDON N1 3LY TEL: 020 7620 6114

www.bff-architects.co.uk mail@bff-architects.co.uk

JOB: ALEXANDRA PALACE TRAITOR'S GATE

FOR: ALEXANDRA PALACE AND PARK CHARITABLE TRUST

AT: ALEXANDRA PALACE WAY, LONDON, N22 7AY

DRAWING TITLE: PROPOSED REPAIR ELEVATIONS N

DATE: 15.08.22


DRAWN BY: GJ

DWG NO.: 1627-TG BFF-ZZ-GF-M2-A-0704 -P1

SCALE: NTS

CHECKED BY: FD

Copyright

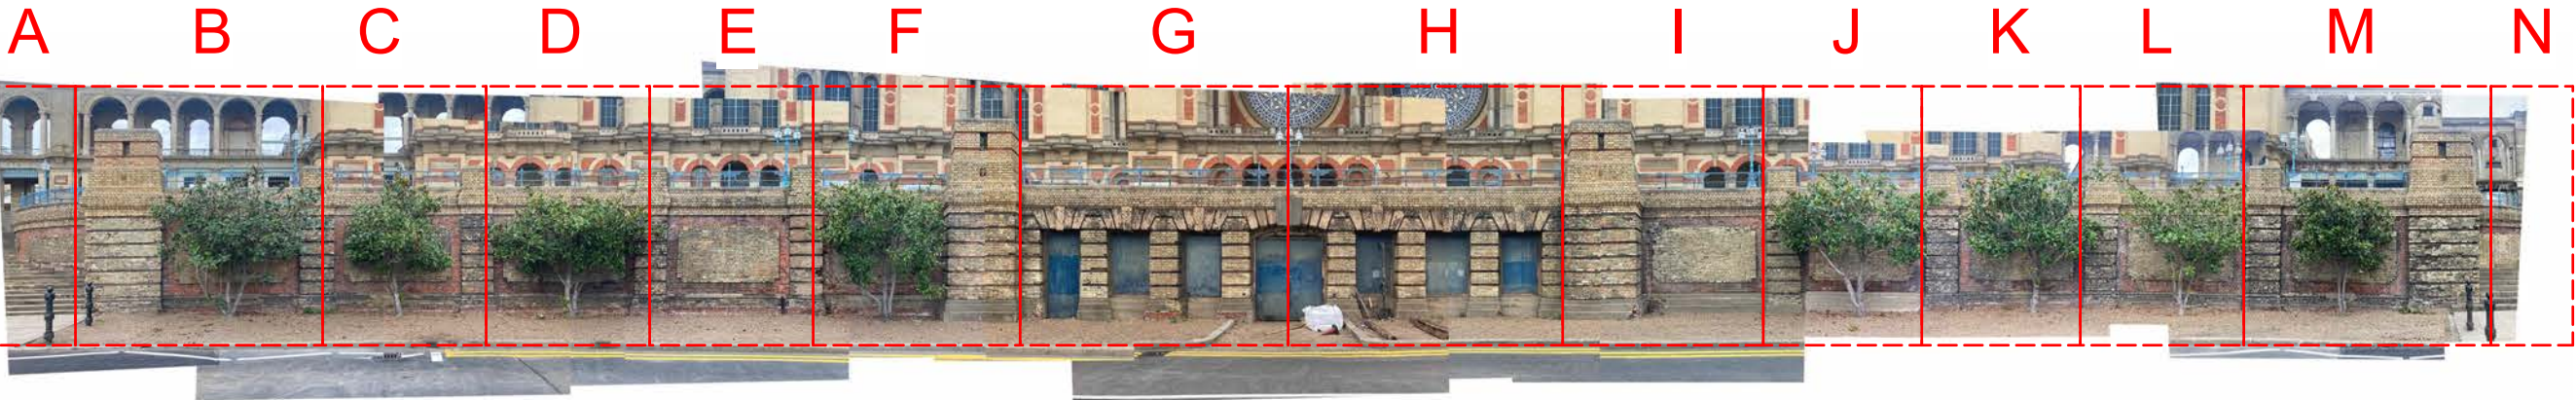

A B C D E F G H I J K L M N