

61b MUSWELL HILL

site location & proposed block plan




This drawing and the works depicted are the Copyright of Alexander James Associates Ltd and my not be reproduced or amended except by written permission of Alexander James Associates Ltd.

Before commencement of the works, the Contractor must check and verify all building and site dimensions, tolerances and levels, all sewer outfalls, invert levels and connection points. This drawing is to be read in conjunction with and checked against all relevant consultants and specialists drawings. Any discrepancies are to be reported to Alexander James Associates Ltd and rectified prior to proceeding with the works on site of fabrication drawings.


Where an item is covered by drawings to different scales, the larger scale drawing is to be worked to. Figure dimensions to be worked to in all cases.

The contractor is responsible to ensure that no products are to be utilised that do not comply with relevant British and/or European Standards and/or Codes of Practice, COSHH Regulations, Construction Regulations, or which are known or suspected to be deleterious to health and safety or to durability of the work or not in accordance with good building practices.

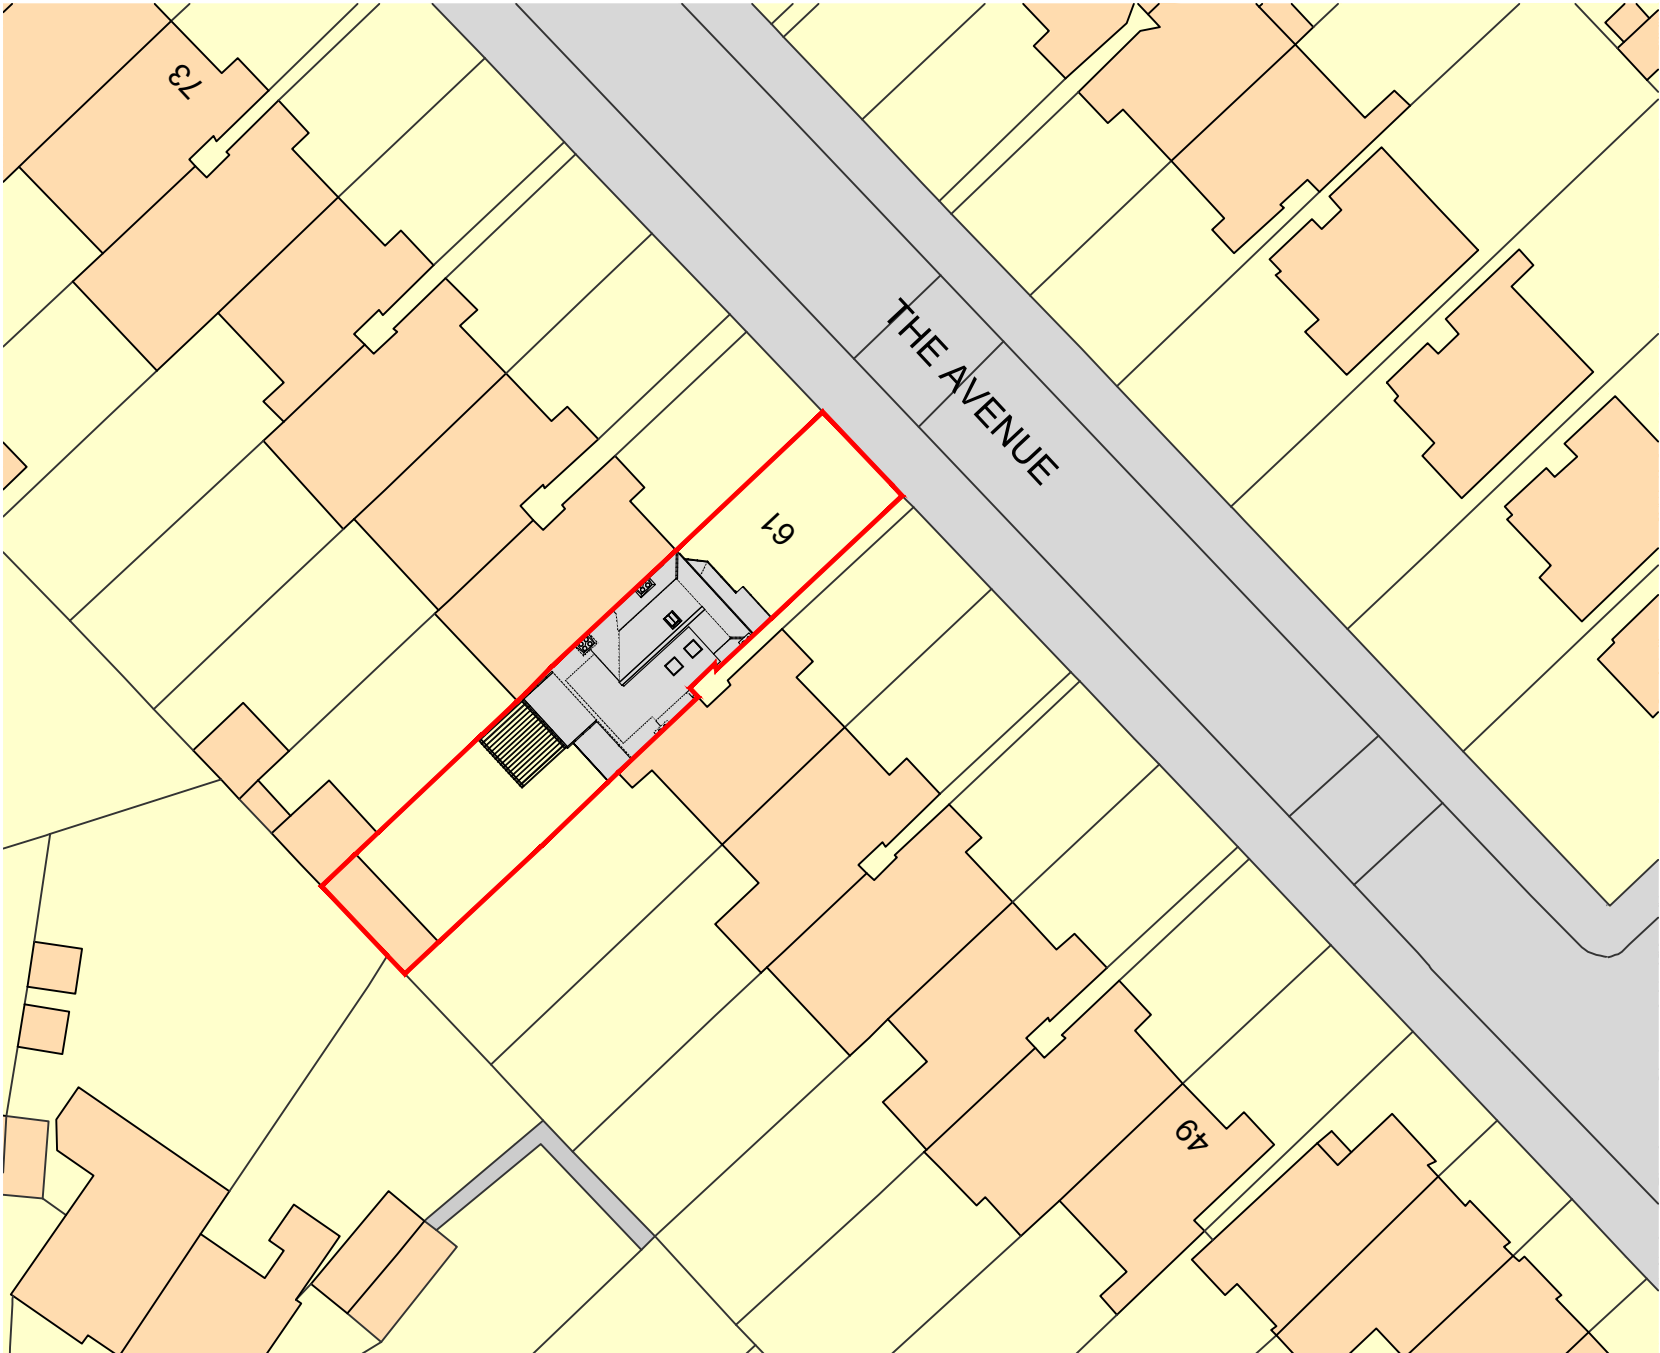

PROPOSED BLOCK PLAN

Scale 1:500 @ A3

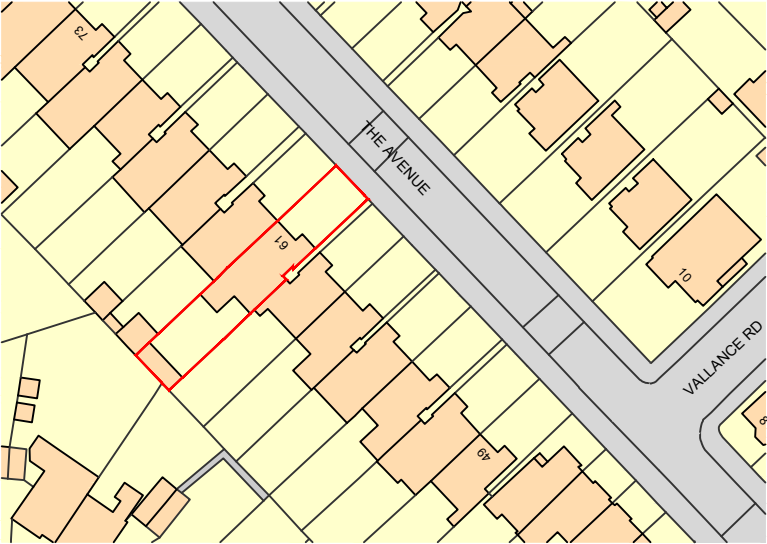

Ordnance Survey, (c) Crown Copyright 2022. All rights reserved. Licence number 100022432

SITE LOCATION PLAN

Scale 1:1250 @ A3

REV	DESCRIPTION	DATE
Alexander James Associates Architectural & Building Surveying Services 01543 257 735 enquiries@ajassociatesltd.co.uk www.ajassociatesltd.co.uk		
CLIENT: Mrs Triantafyllidou C/O Ahrberg Jackson Design		PROJECT ADDRESS: 61b Muswell Hill The Avenue London N10 2QG

PROJECT:
Proposed loft conversion

TITLE:
Site location and proposed block plan

DRN:	CKD:	DATE:	ISSUE:
AMC	AMC	03/10/2022	Planning

JOB NO:	DRG NO:	SCALE @ A1:	REV:
22037	P010	1:500 1:1250	/

