


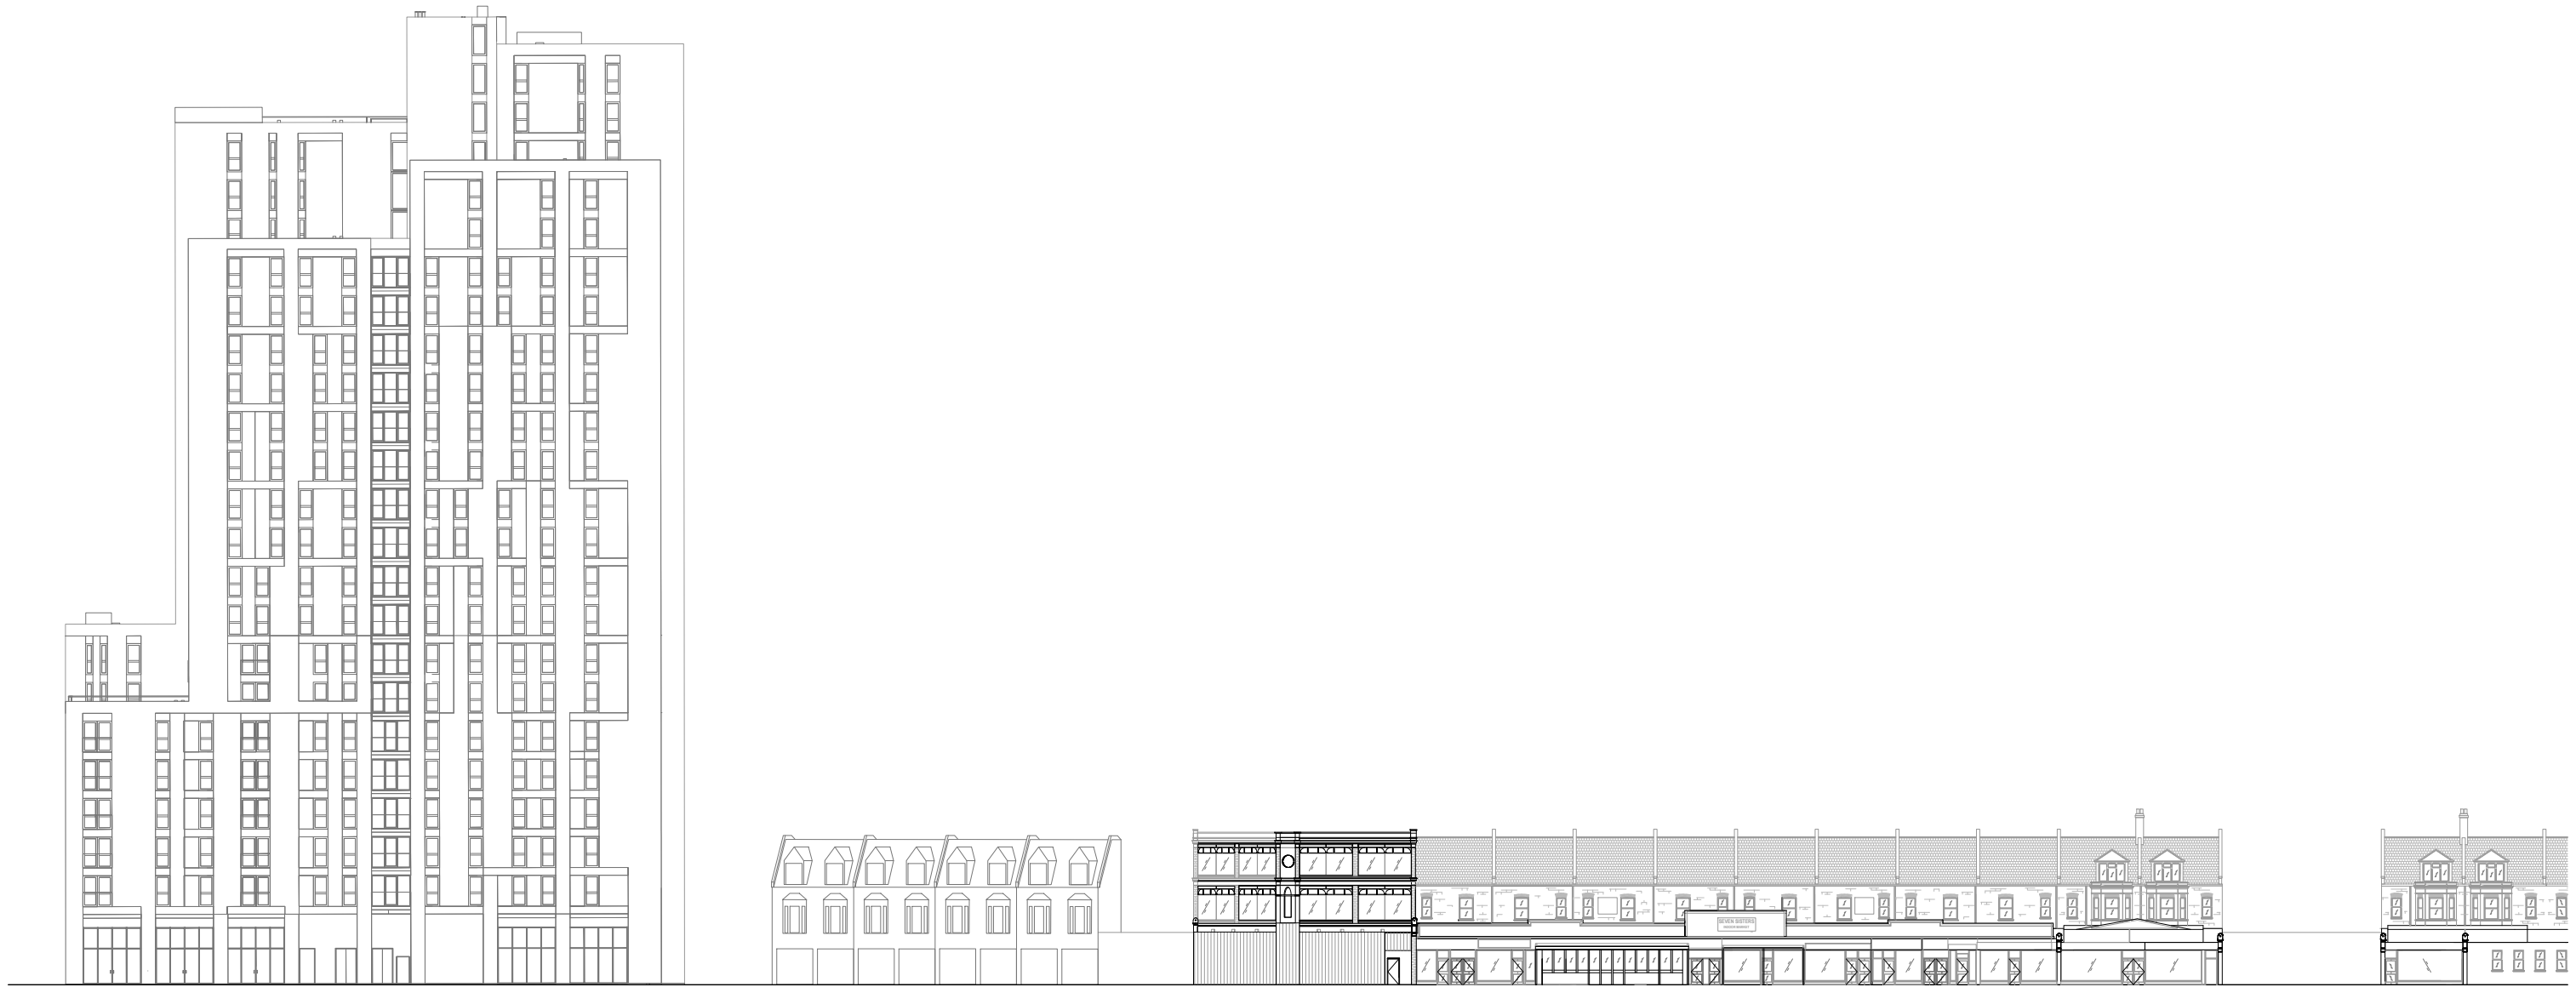

01 EXISTING SITE ELEVATION (HIGH ROAD)
scale 1:500

0 4 8 20m

project
WARDS CORNER, LONDON N15 5BT
UNIT 38
London, E8 2DJ
www.unit38.org mail@unit38.org

status / number / revision
PLANNING / 0204 / A
drawing
EXISTING
SITE ELEVATION

scale
1:500 @ A3
date
17.10.2022