

The height of the fencing will be 2.4 metres. It will be a dark grey or black finish. We propose a high profile mesh fencing and gates that are made from 4.5mm vertical and horizontal wire which is galvanised before it is powder coated, giving extra longevity. There are also V Beams in the panels adding extra strength. The apertures will be 50mm.




MESH DESIGN




TYPICAL GATE DESIGN



CLOSE UP DETAIL

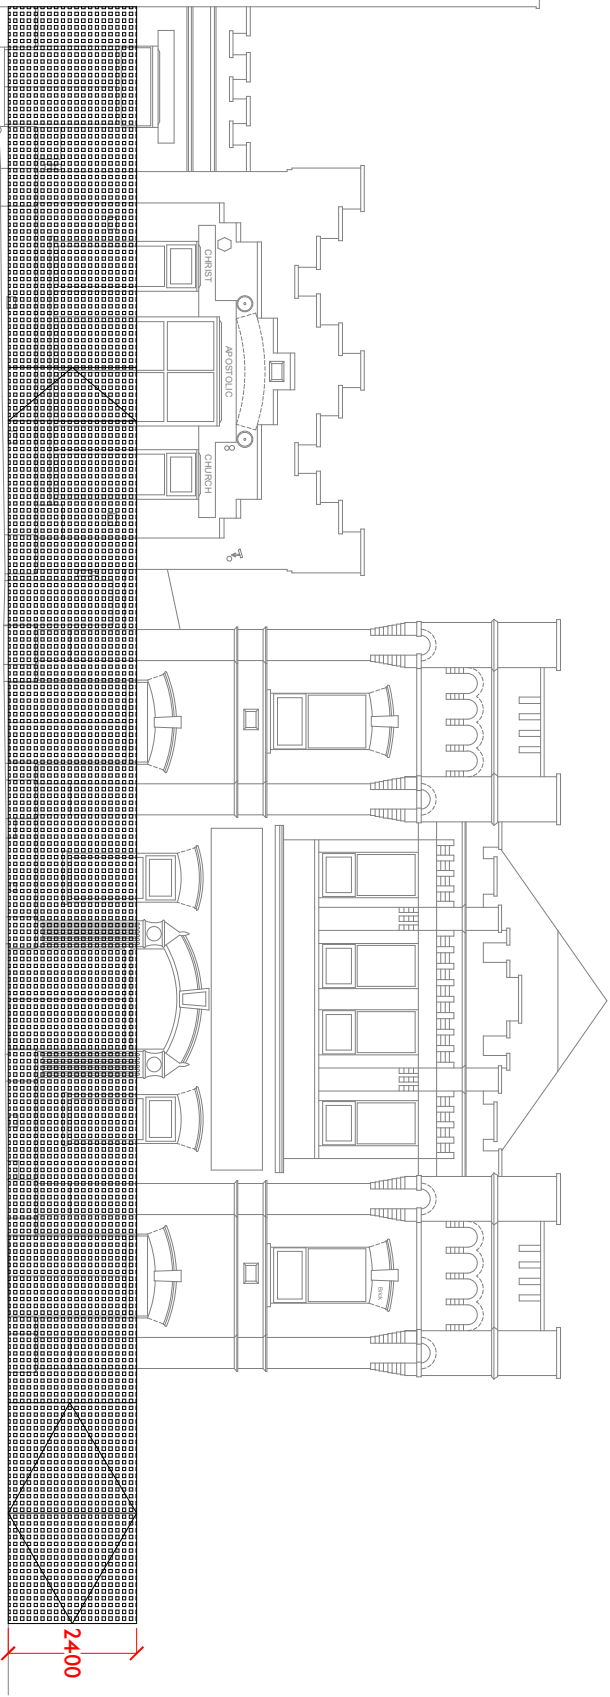

ELEVATION A

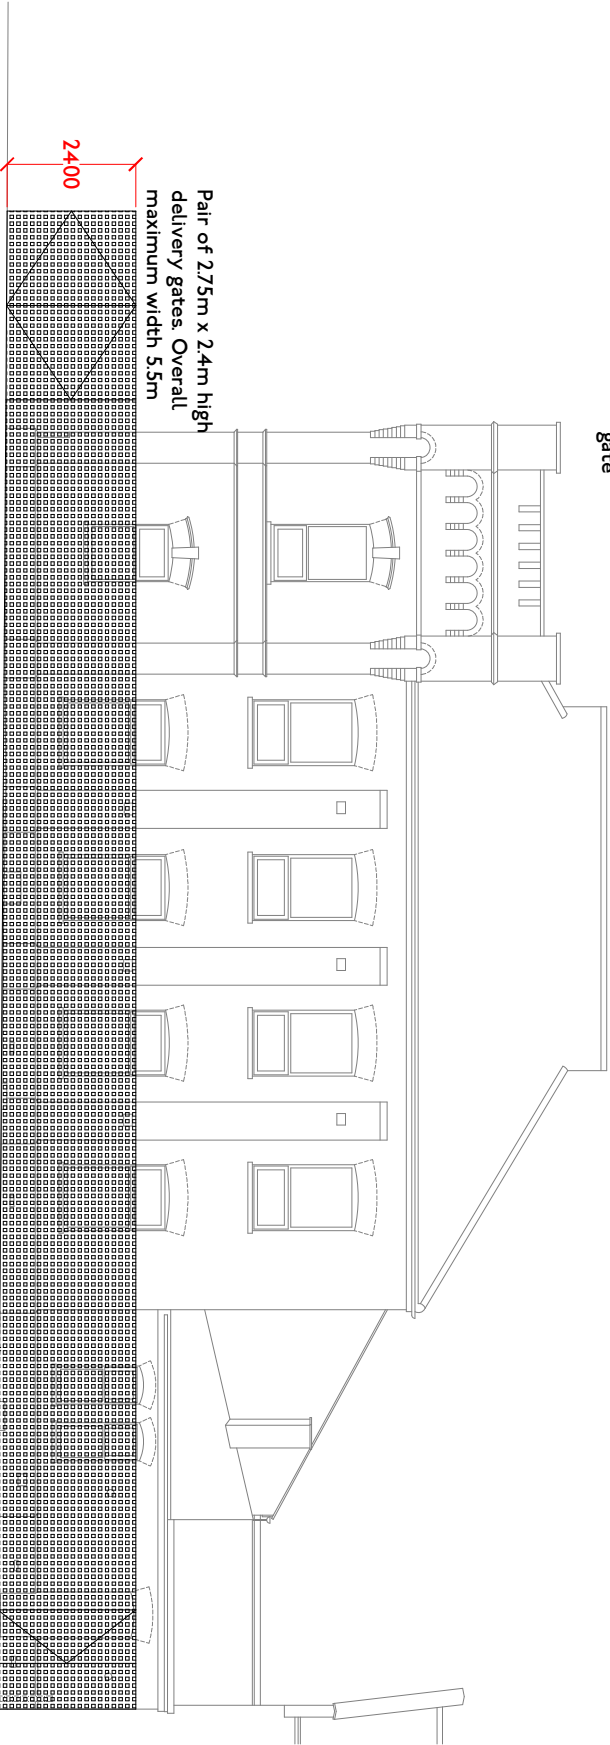

ELEVATION B

Rev	Detail
	Date

Title
ELEVATIONS
PROPOSED
Drawing #
Rev

Client
CHRIST APOSTOLIC CHURCH

Address
202-204 HIGH ROAD
PAGE GREEN TERRACE N15 4NP