



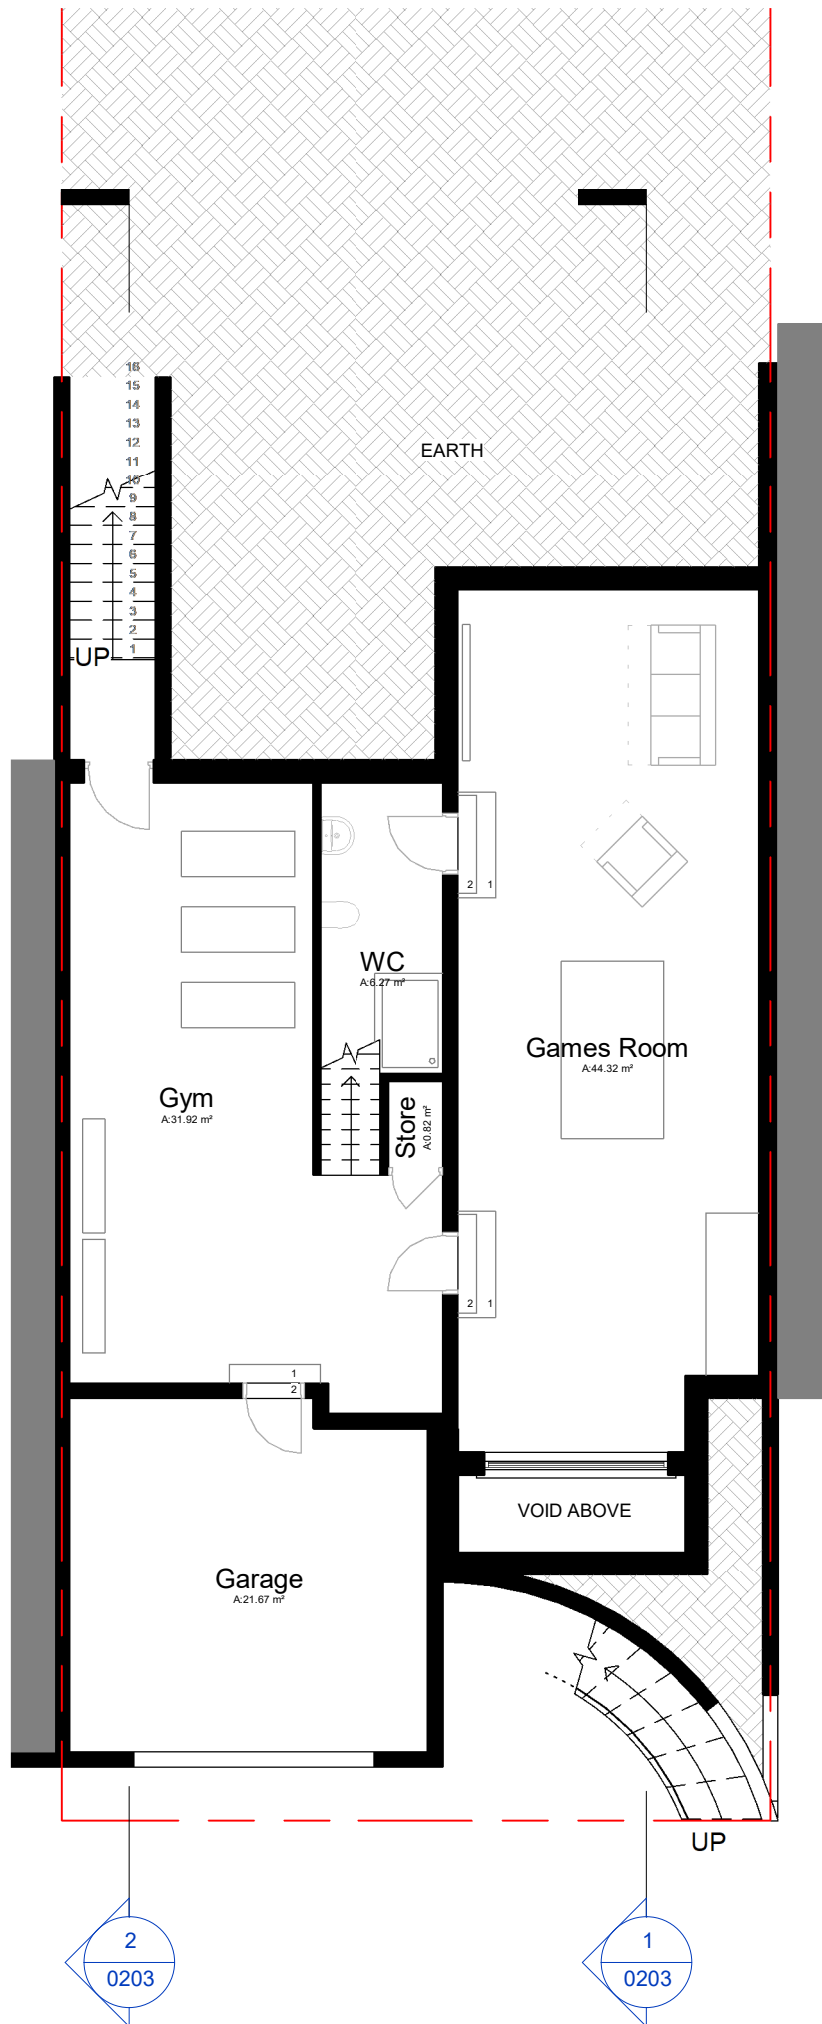

Proposed Plan - Lower Ground Floor
1 : 100

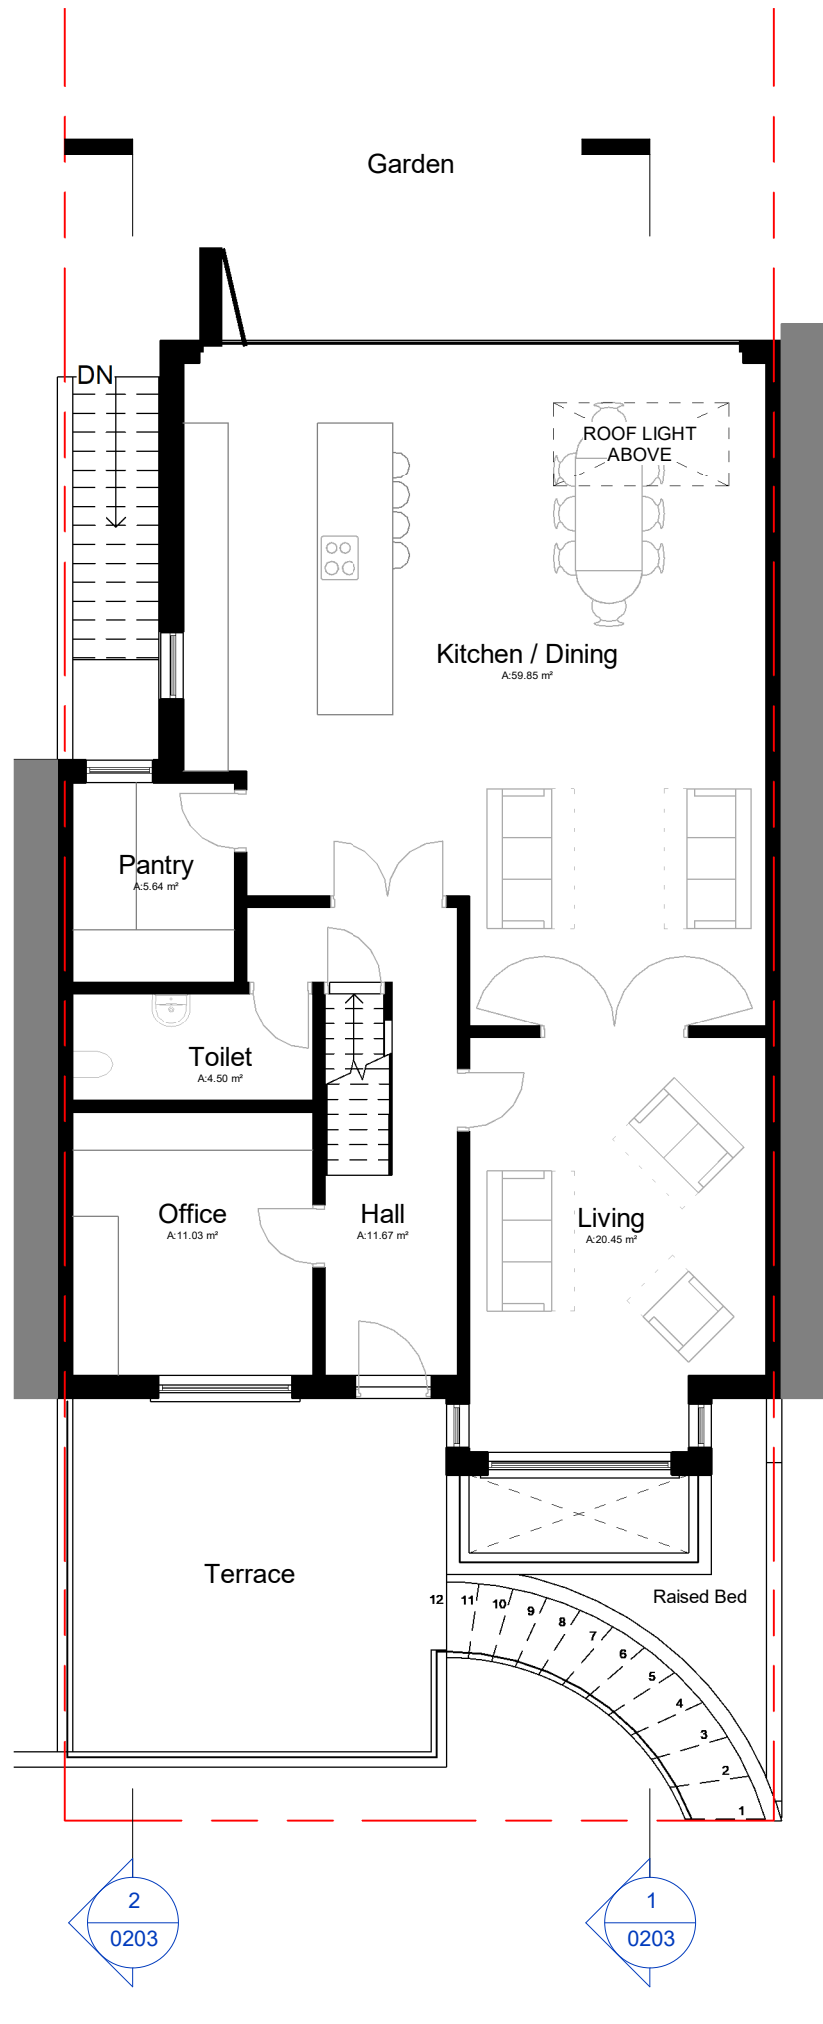

Proposed Plan - Upper Ground Floor
1 : 100

key plan

B	04/08/21	PHS	LAYOUT UPDATED.
A	02/08/21	PHS	LAYOUT UPDATED.
	19/07/21	PHS	FIRST ISSUE.
revision	date	drawn	description

FOR COMMENT

Matthew Tansley
36 Methuen Park
client/job name

Proposed Plans 1

drawing title

0200			B
drawing number			revision
job reference	scale		drawn
MTA-002	1 : 100 @ A3		PHS
0m	1m	2m	3m
4m	5m		

SOUTH EAST
1 : 50

FFL 5.600 m
▼ Second Floor

FFL 2.800 m
▼ First Floor

FFL 0.000 m
▼ Upper Ground Floor

FFL -2.400 m
▼ Lower Ground Floor.



key plan

revision	date	drawn	description
04/08/21	PHS	FIRST ISSUE.	

FOR COMMENT

Matthew Tansley
36 Methuen Park
client/job name

Proposed Elevation 1

drawing title

0202	scale	revision
drawing number		
job reference	1 : 50 @ A3	drawn
MTA-002		PHS
0m	0.5m 1m 1.5m 2m 2.5m	

Proposed Section 1

1 : 100


FFL 5.600 m
▼ Second Floor

FFL 2.800 m
▼ First Floor

FFL 0.000 m
▼ Upper Ground Floor

FFL -3.000 m
▼ Lower Ground Floor

STREET LEVEL VARIES

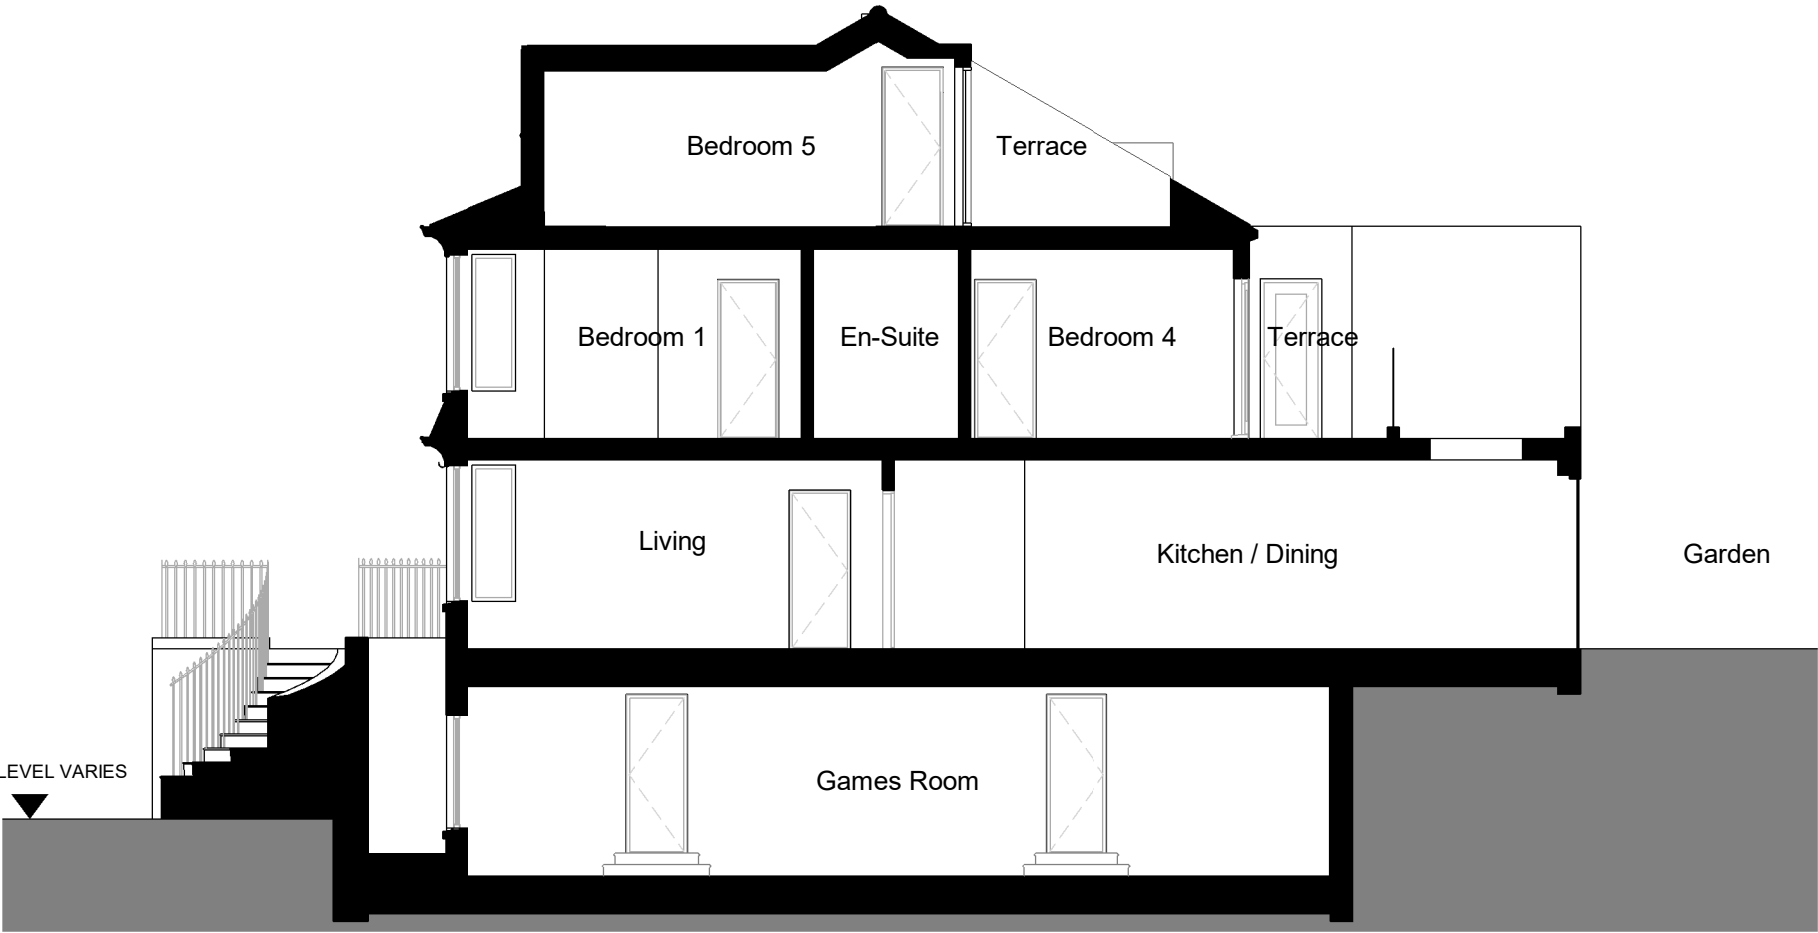

Proposed Section 2

1 : 100


FFL 9.000 m
▼ Level 3

FFL 5.600 m
▼ Second Floor

FFL 2.800 m
▼ First Floor

FFL 0.000 m
▼ Upper Ground Floor

FFL -2.400 m
▼ Lower Ground Floor

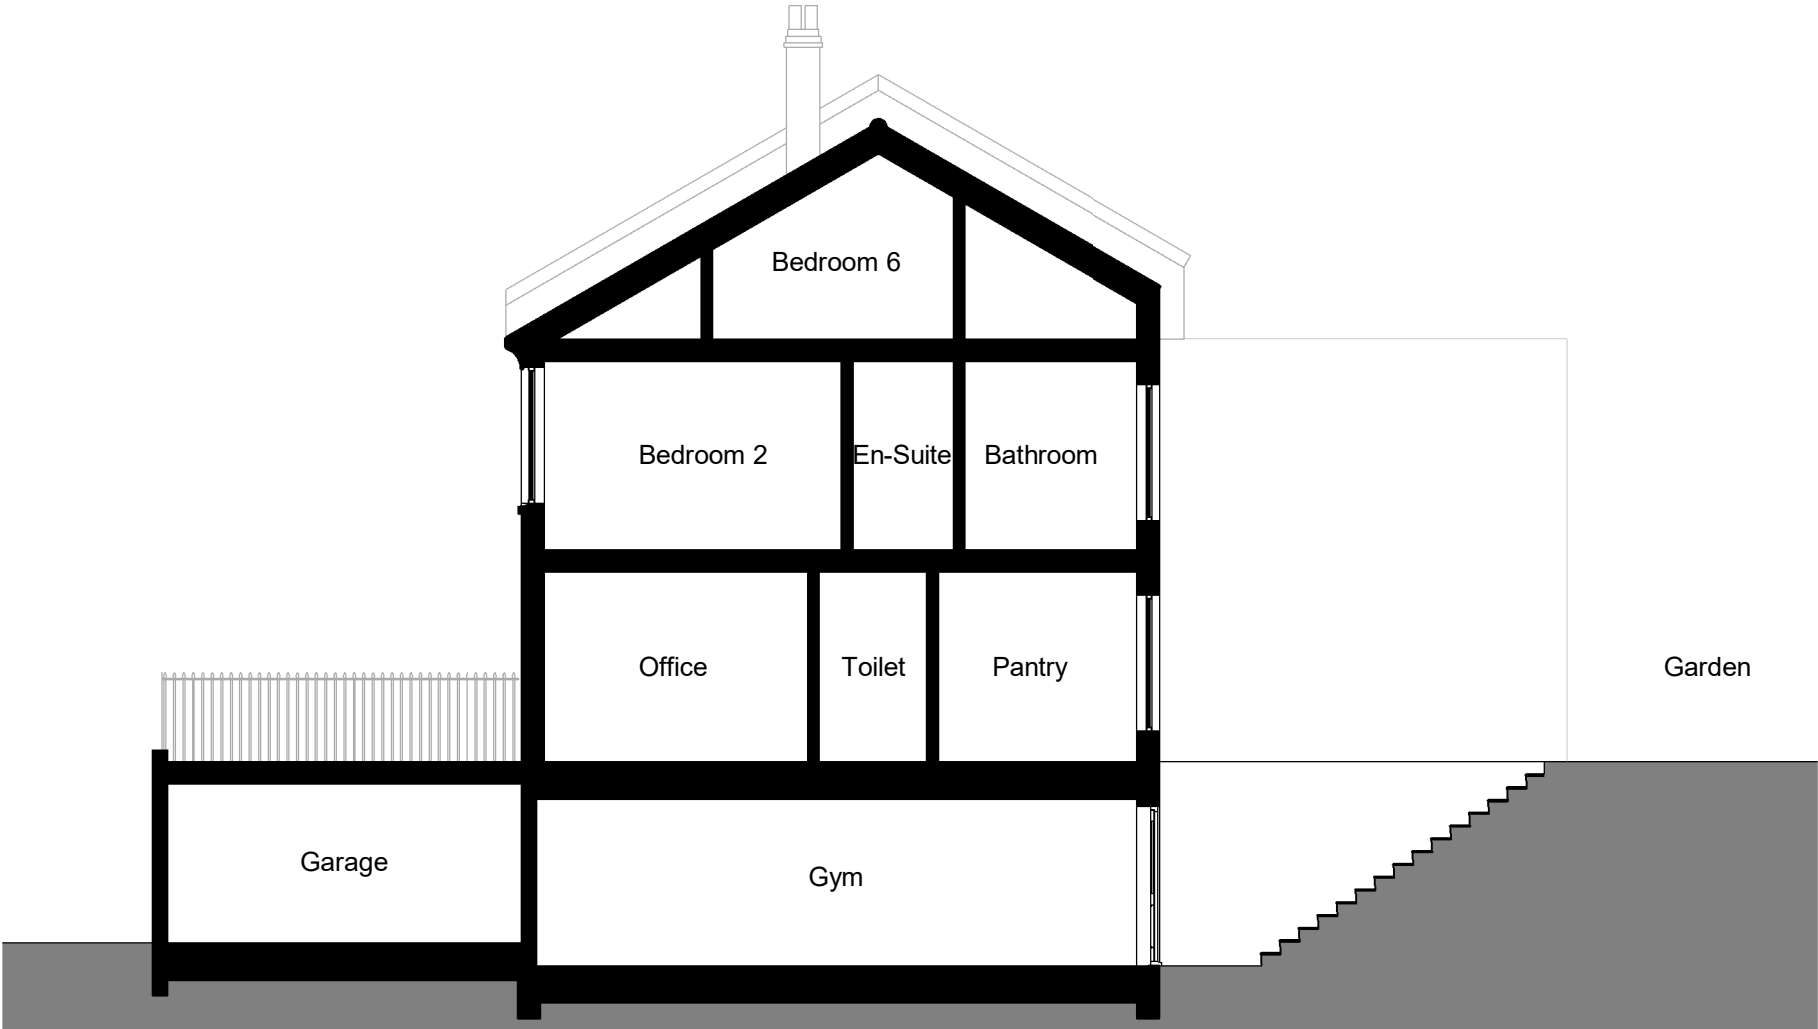

key plan

19/07/21	PHS	FIRST ISSUE
revision	date	drawn
description		

FOR COMMENT

Matthew Tansley
36 Methuen Park
client/job name

Proposed Section 1
drawing title

0203	scale	revision
drawing number		
job reference	scale	drawn
MTA-002	1 : 100 @ A3	PHS
0m	1m	2m
3m	4m	5m