


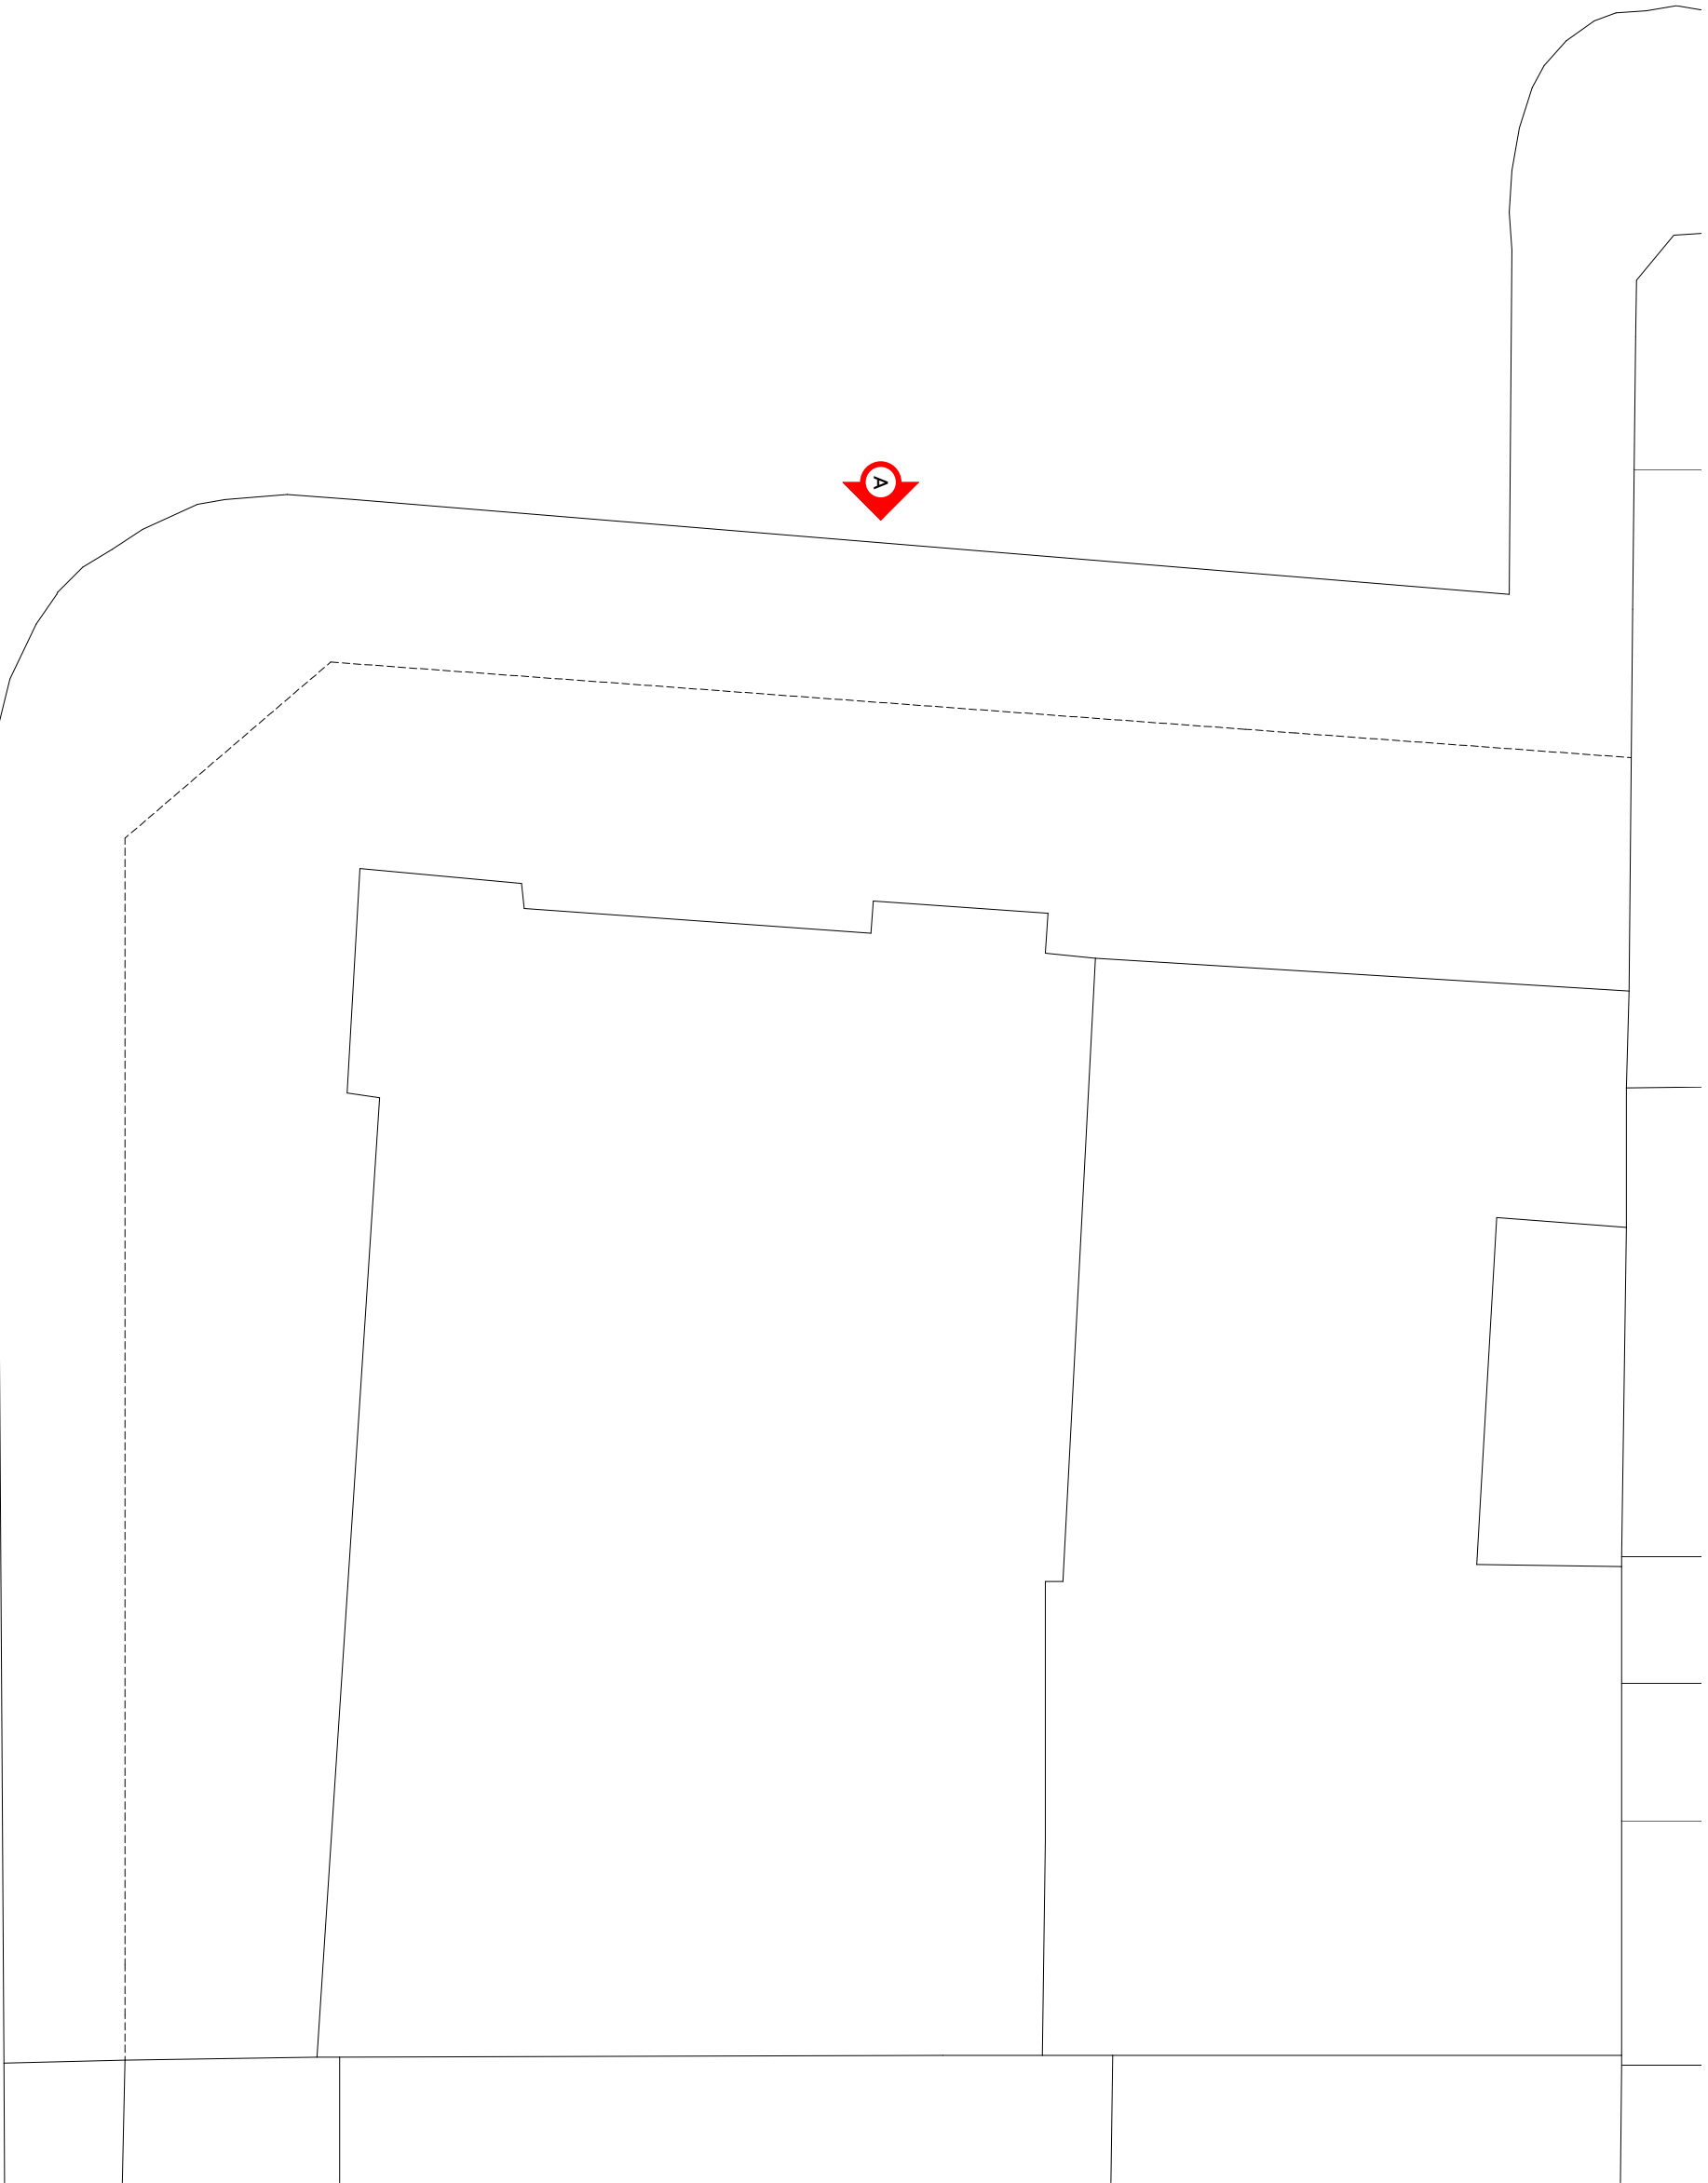

SCALE (METRES) 1:100 @ A2

0
6

Client
CHRIST APOSTOLIC CHURCH

Address

202-204 HIGH ROAD

PAGE GREEN TERRACE N15 4NP

Rev	Detail	Date
-----	--------	------

LAYOUT PLAN

EXISTING

Drawing #	Rev
-----------	-----

Key

001.00



Elevation Reference