



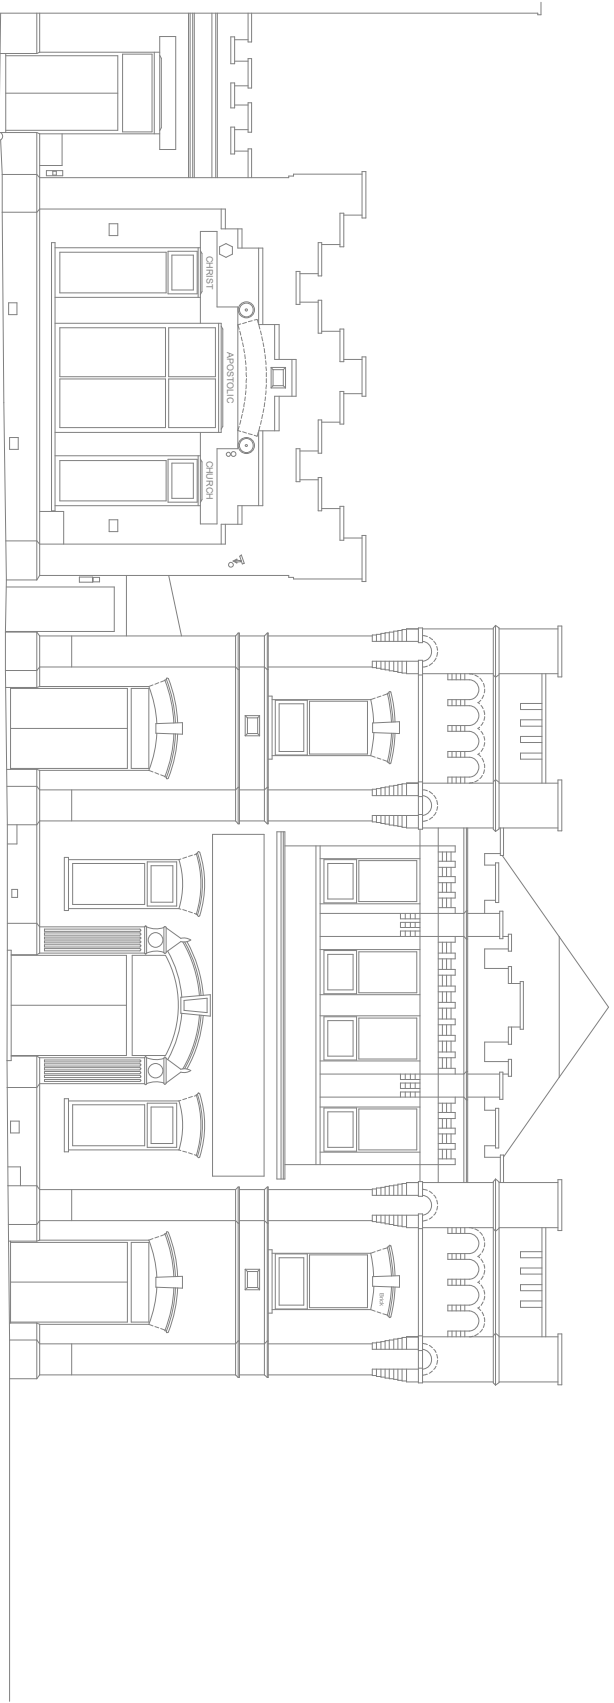

ELEVATION A

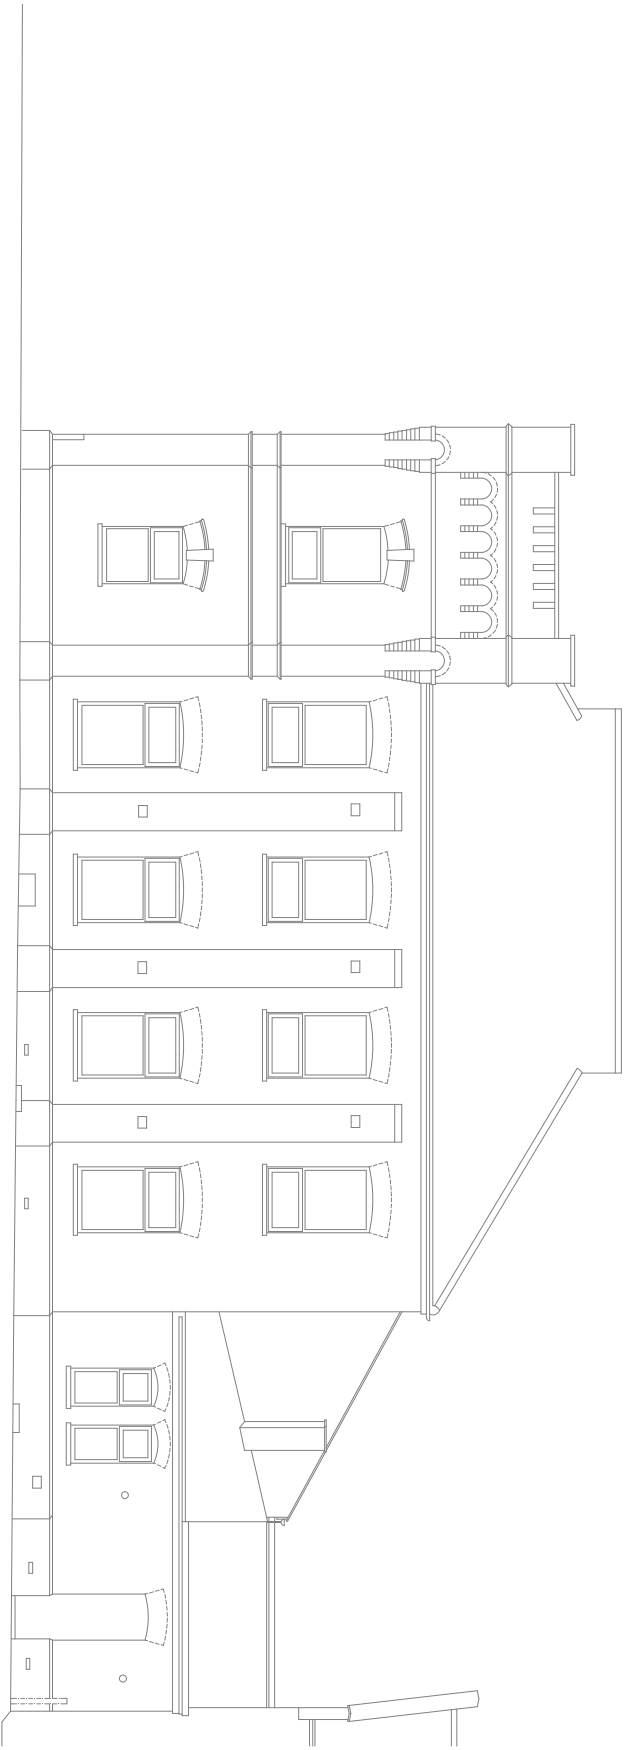

ELEVATION B

Rev	Detail	Date
-----	--------	------

Rev	Detail
-----	--------

Date

Client
CHRIST APOSTOLIC CHURCH

...and

202-204 HIGH ROAD

PAGE GREEN TERRACE N15 4NP

ELEVATIONS
EXISTING

Rev

10.100

Rev

SCALE (METRES) 1:100 @ A2

50