
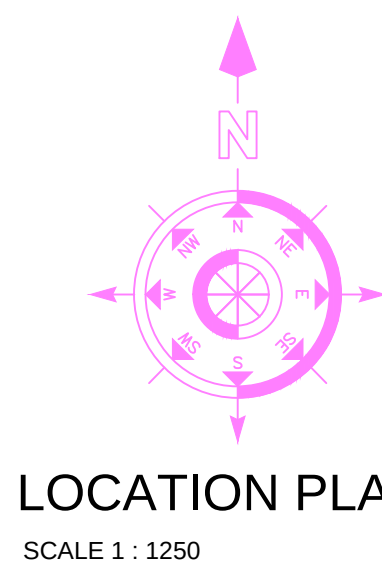
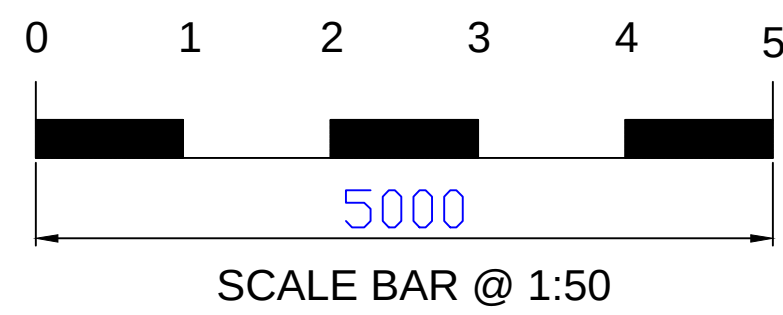
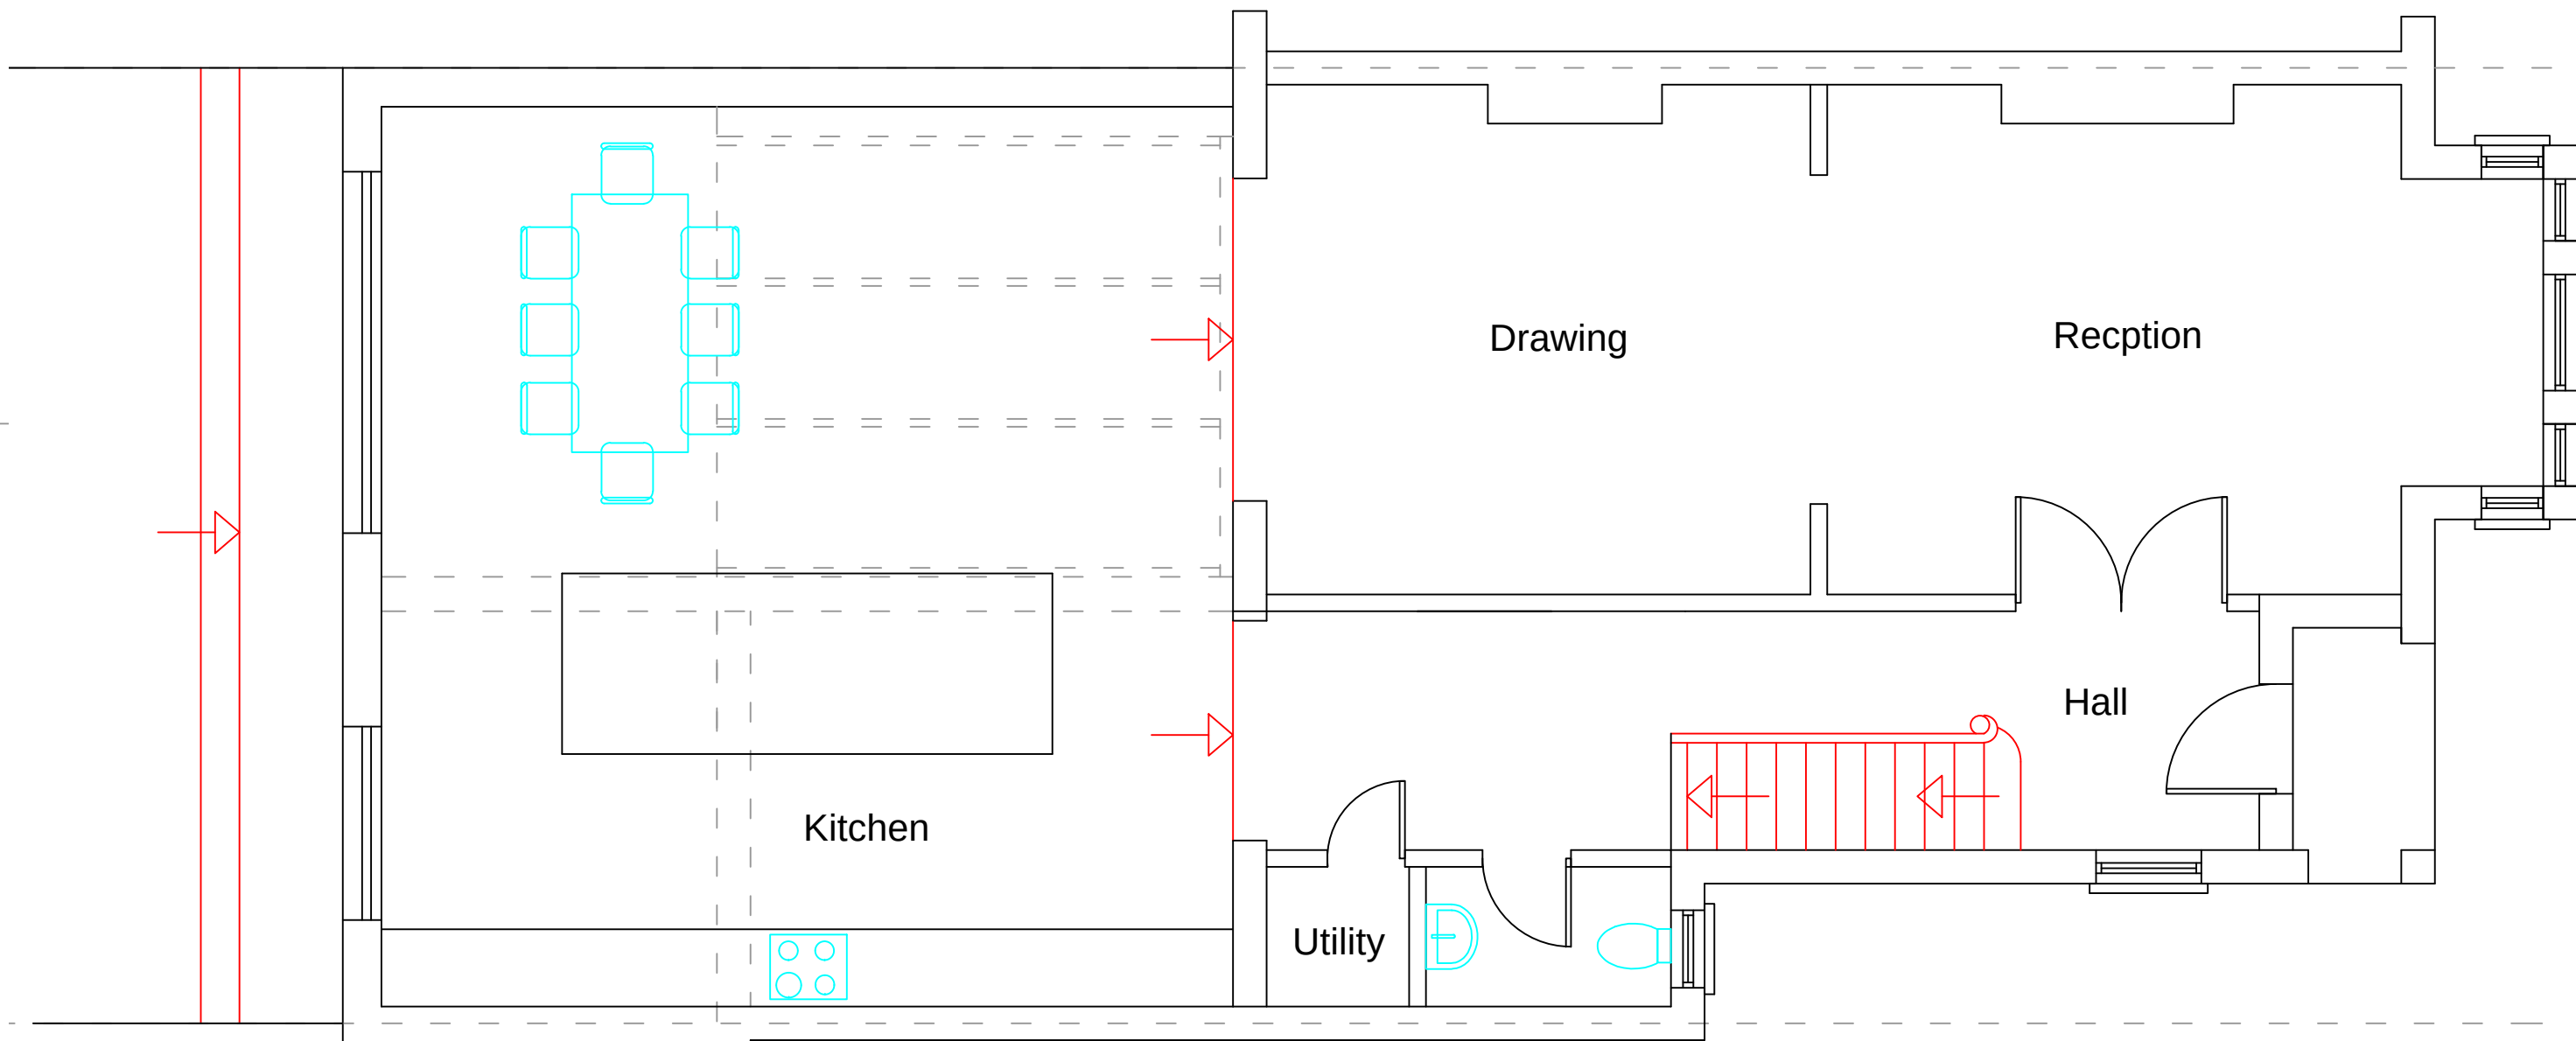
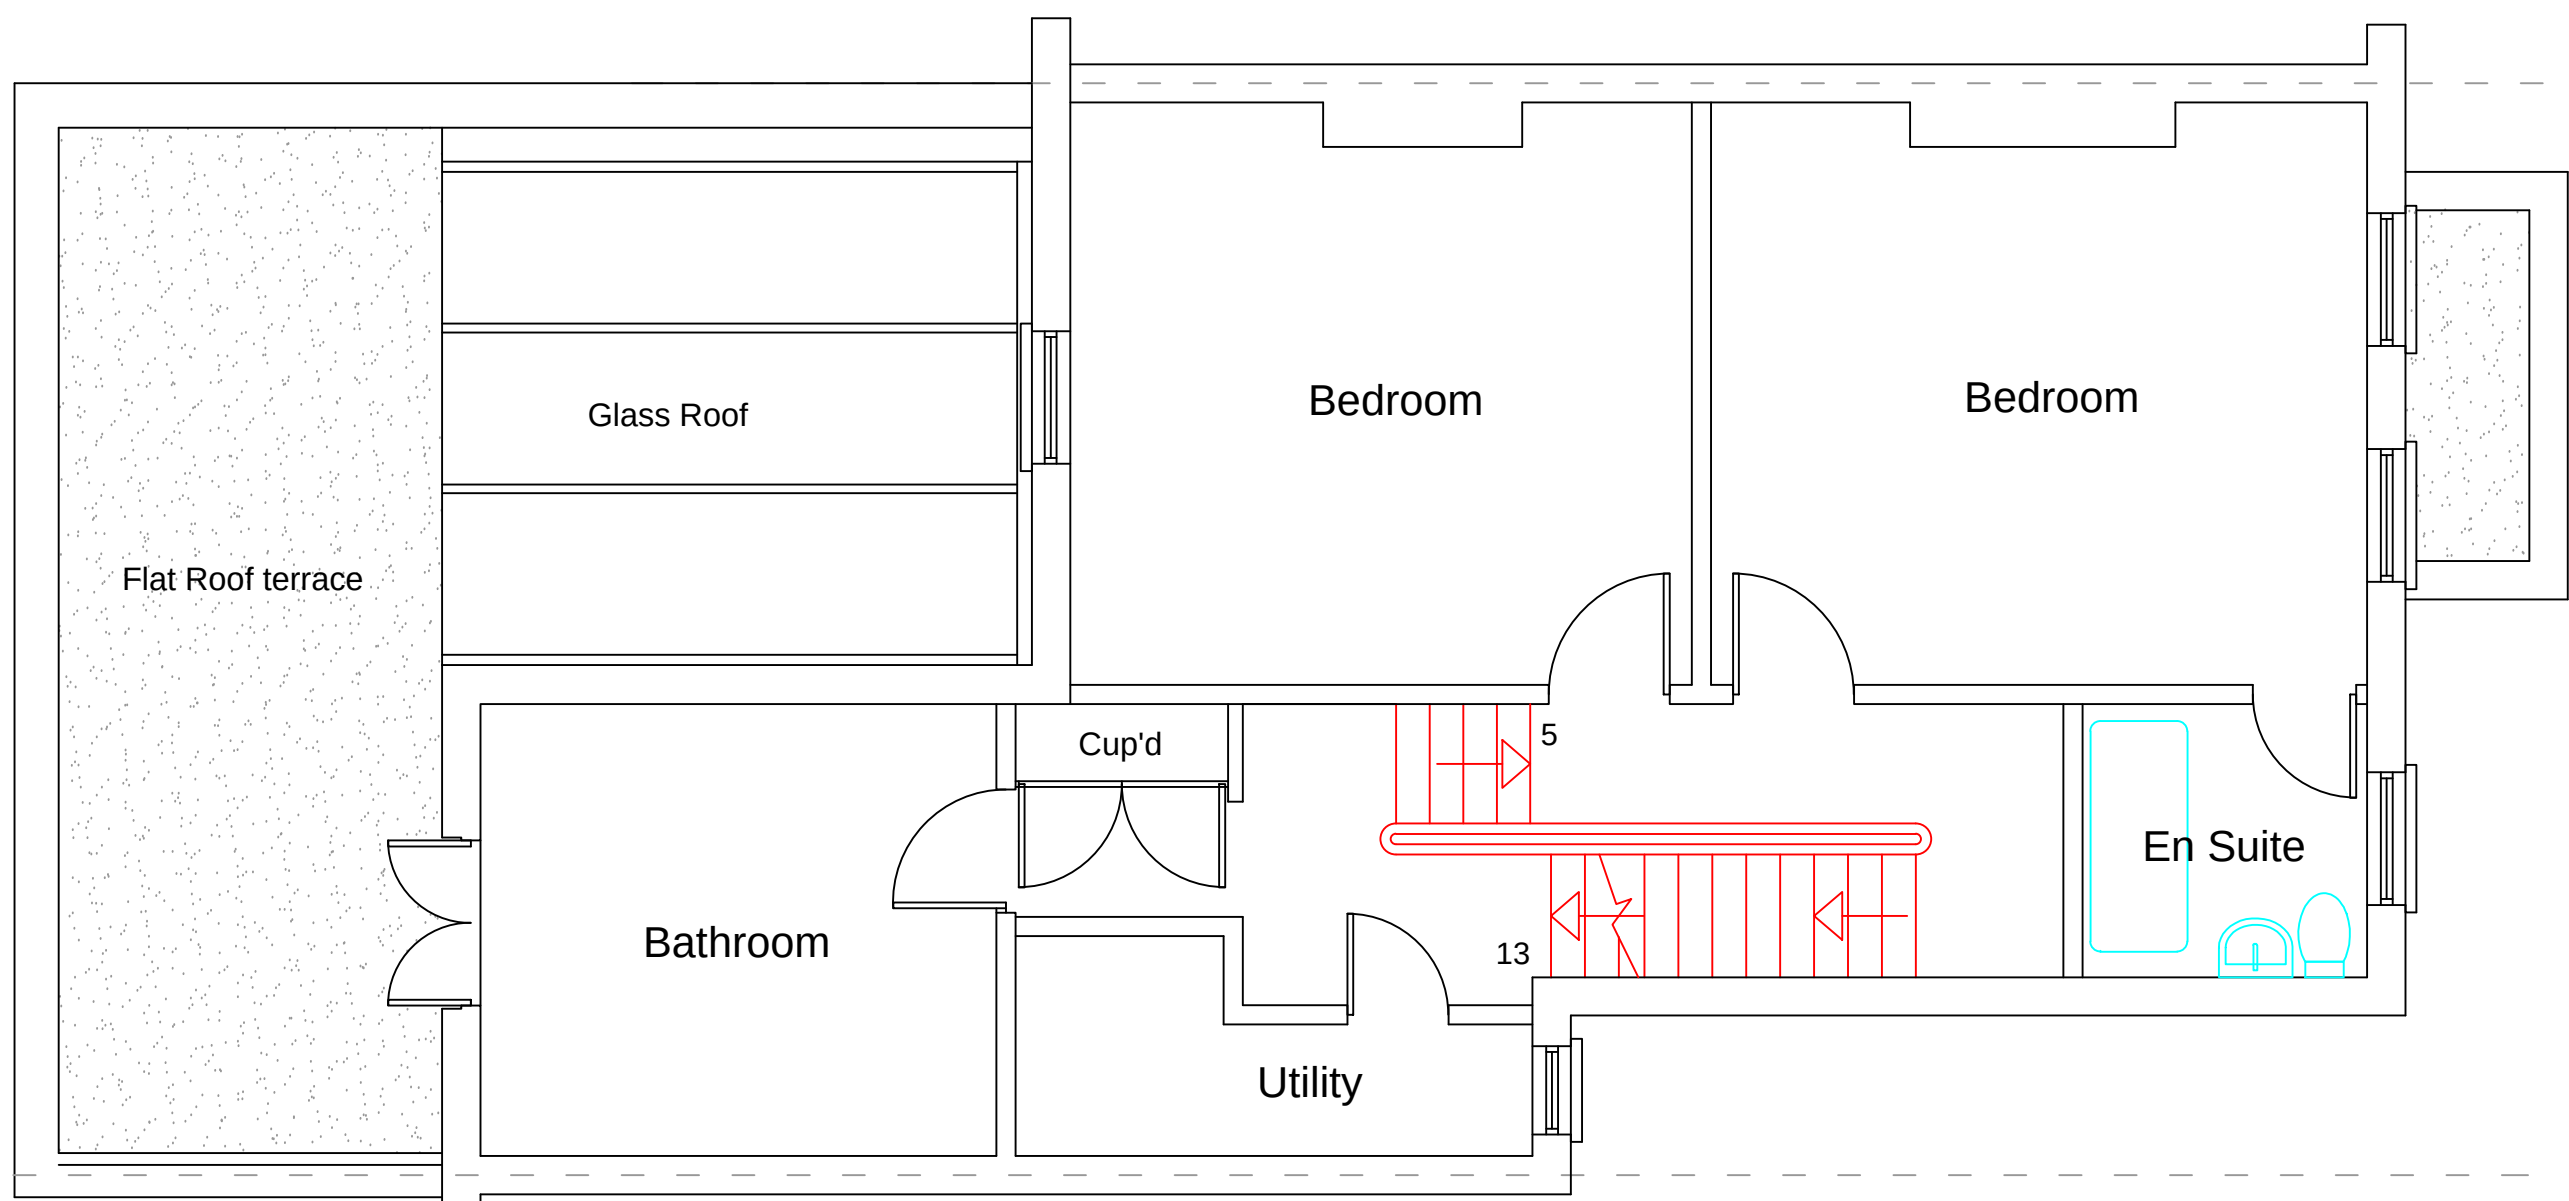
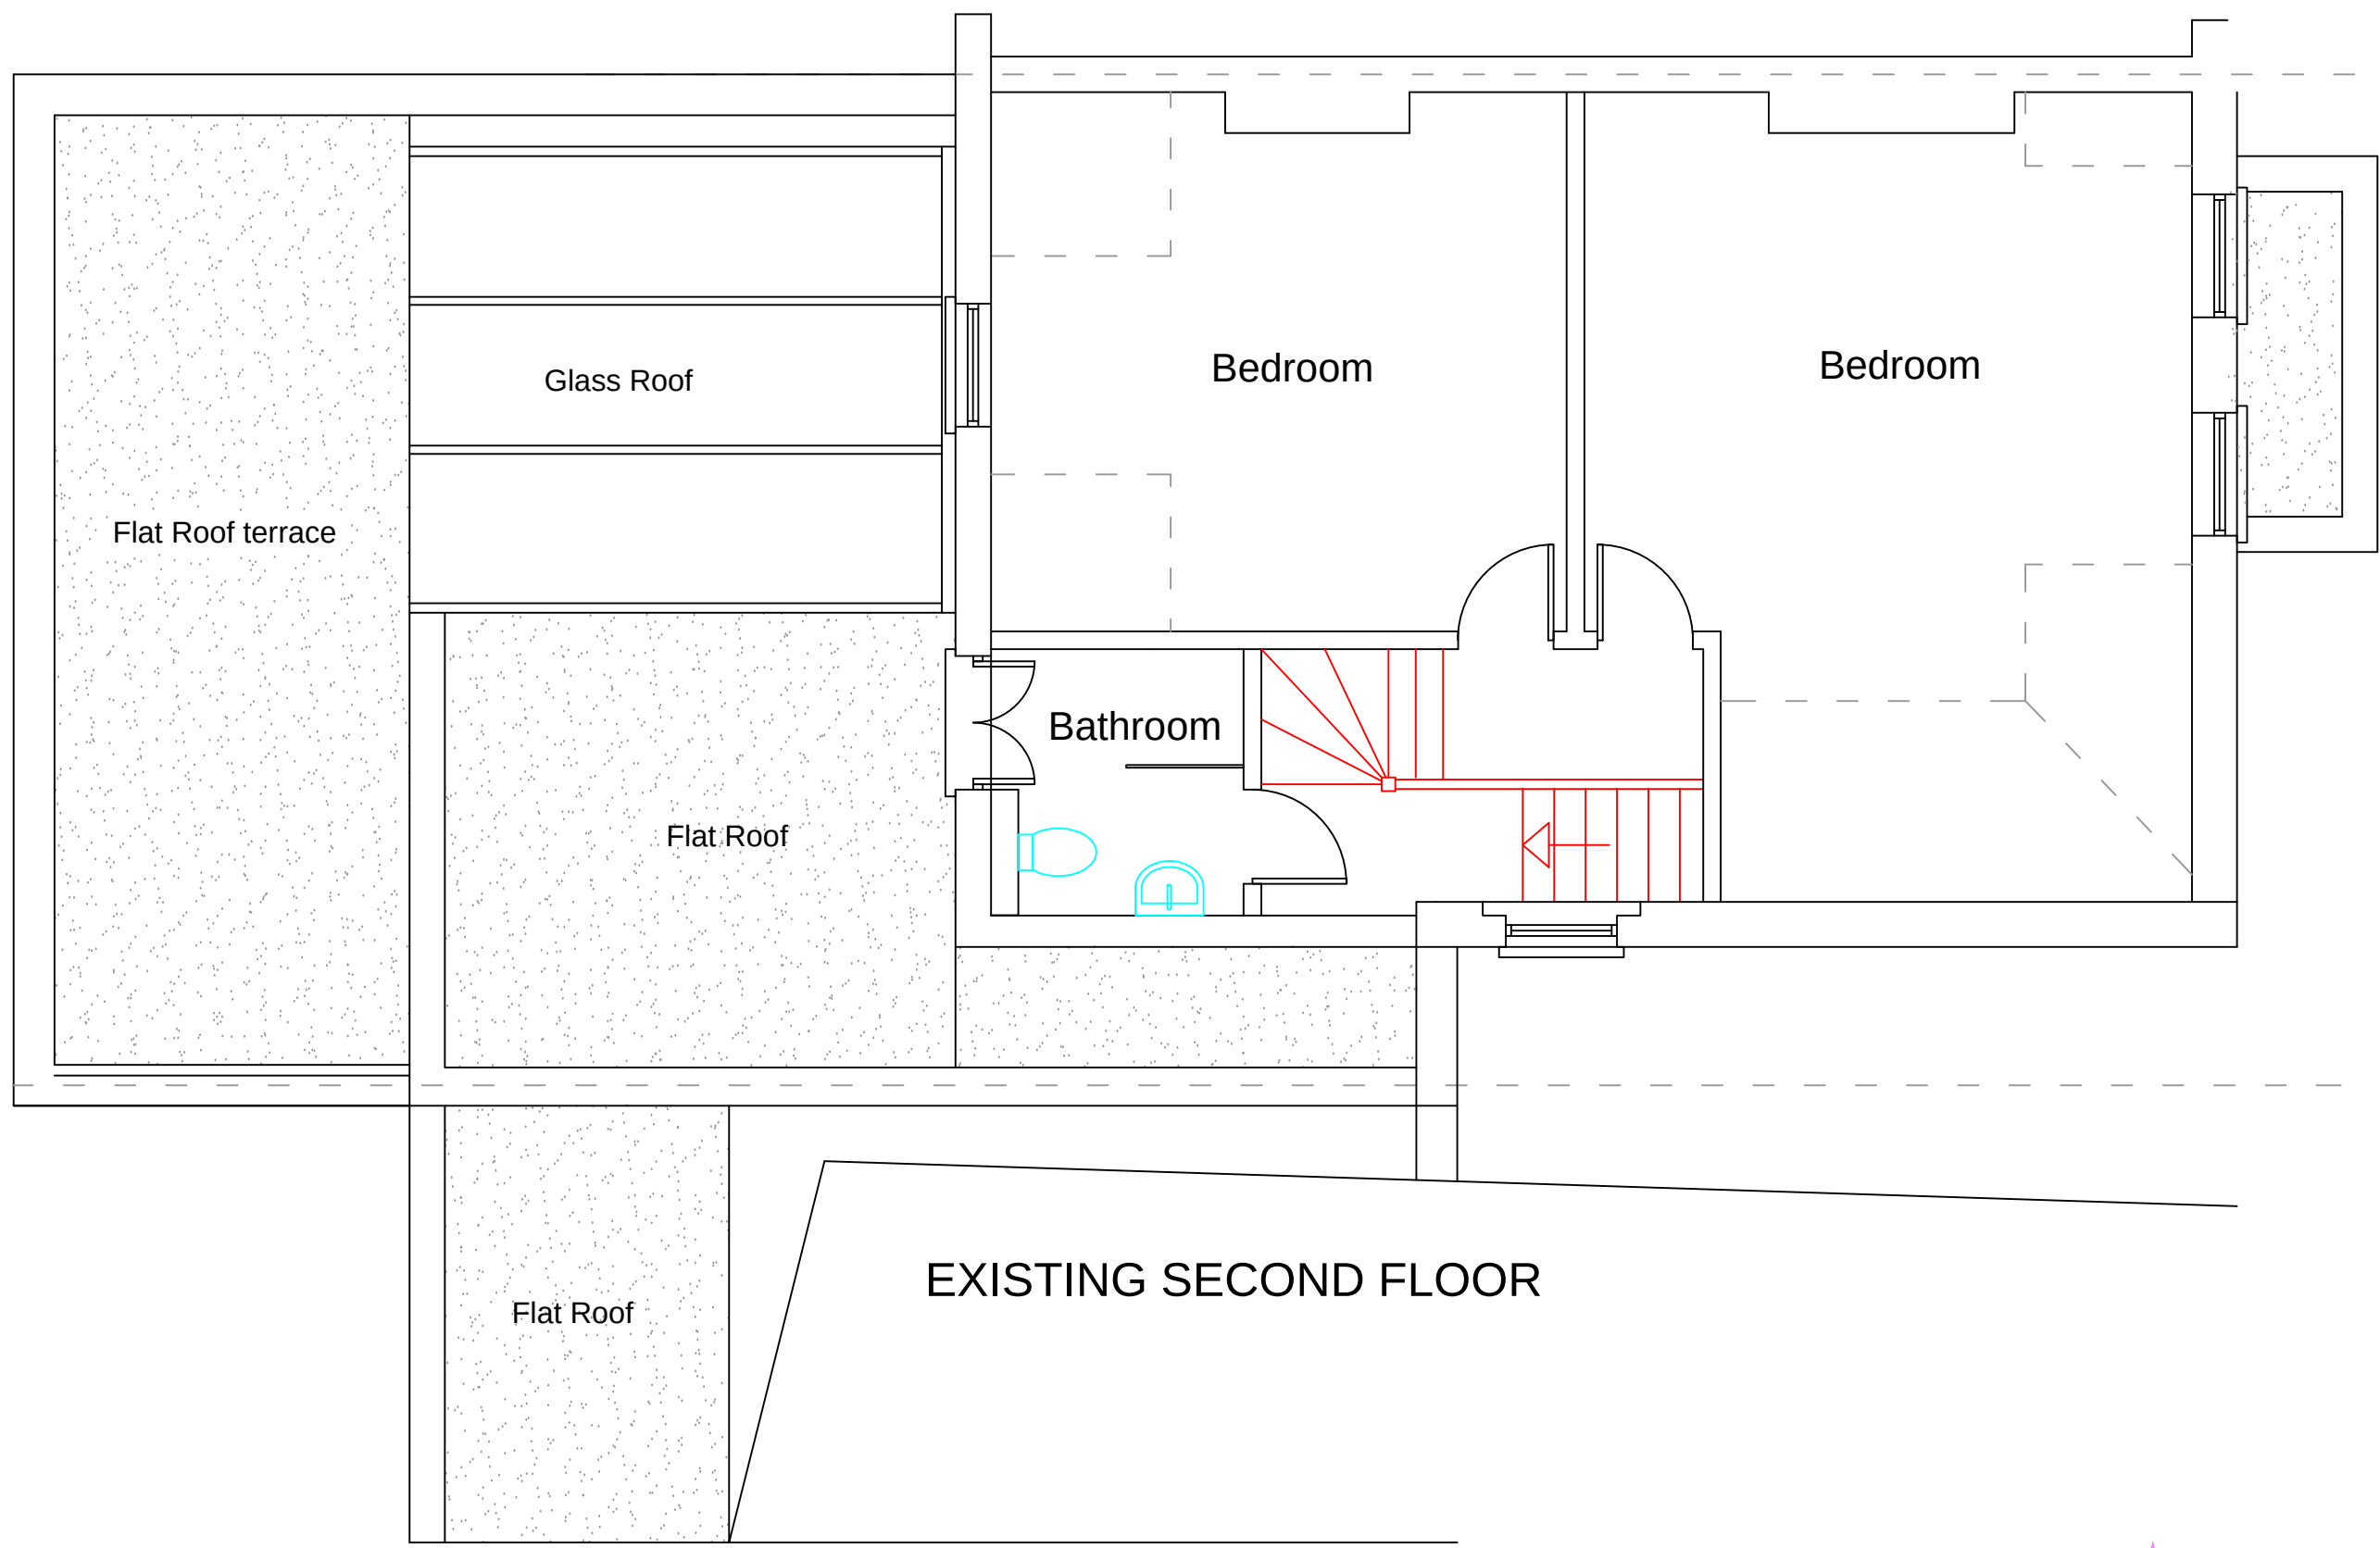


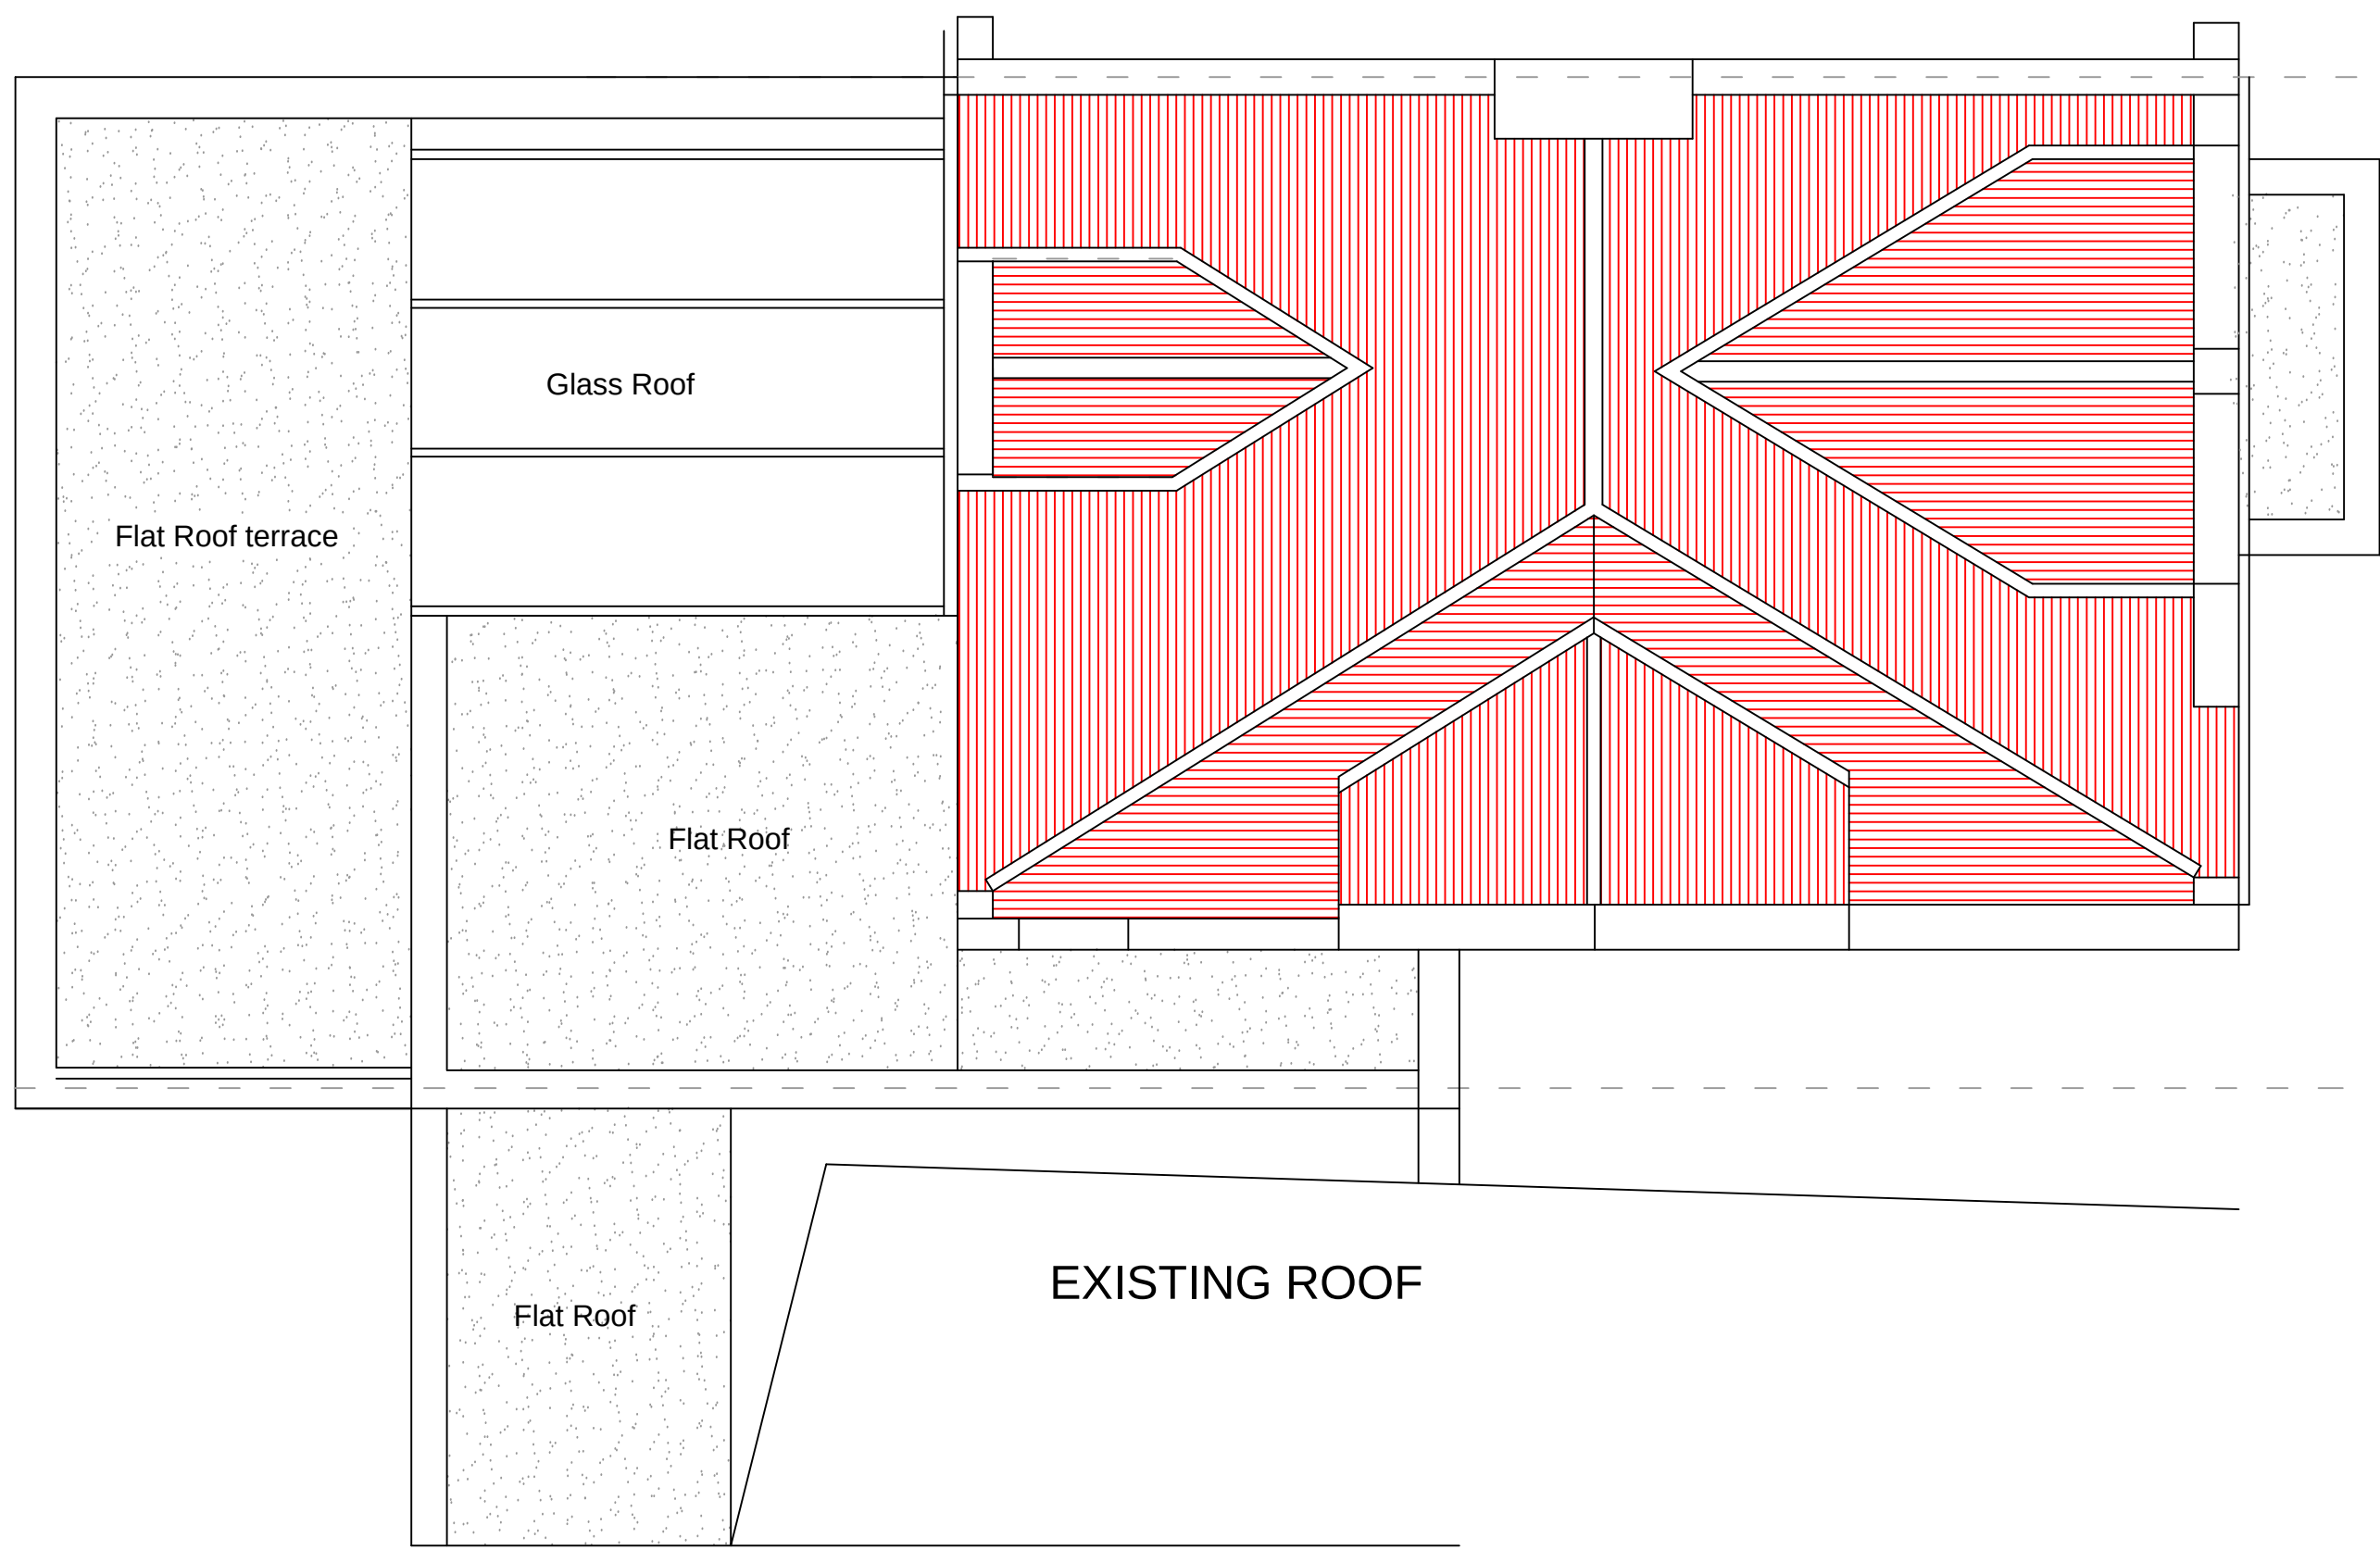

BCA
BRYAN CONNOR ASSOCIATES LIMITED
DESIGN & PLANNING CONSULTANTS
2 TREGARON AVENUE LONDON N8 9EY Tel: 020 8340 9294 Mob: 07958738247
Email: bryan.connor@outlook.com Web: bca-design.net
THIS DRAWING IS THE PROPERTY OF BRYAN CONNOR ASSOCIATES LTD AND MAY NOT BE REPRODUCED WITHOUT WRITTEN CONSENT

PLANNING ISSUE 02/11/2022
BUILDING REGULATIONS ISSUE - --/--/--

REVISION No.	REVISION NOTES	DATE
-		
PROJECT:	32 WESTON PARK LONDON N8 9TJ	
CLIENT:	MR & MRS A. JAMES	
DESCRIPTION:	EXISTING PLANS	
DRAWING No.	2224-01	SCALE. 1:50 @ A1
REVISION.	-	DATE. 20/10/22