



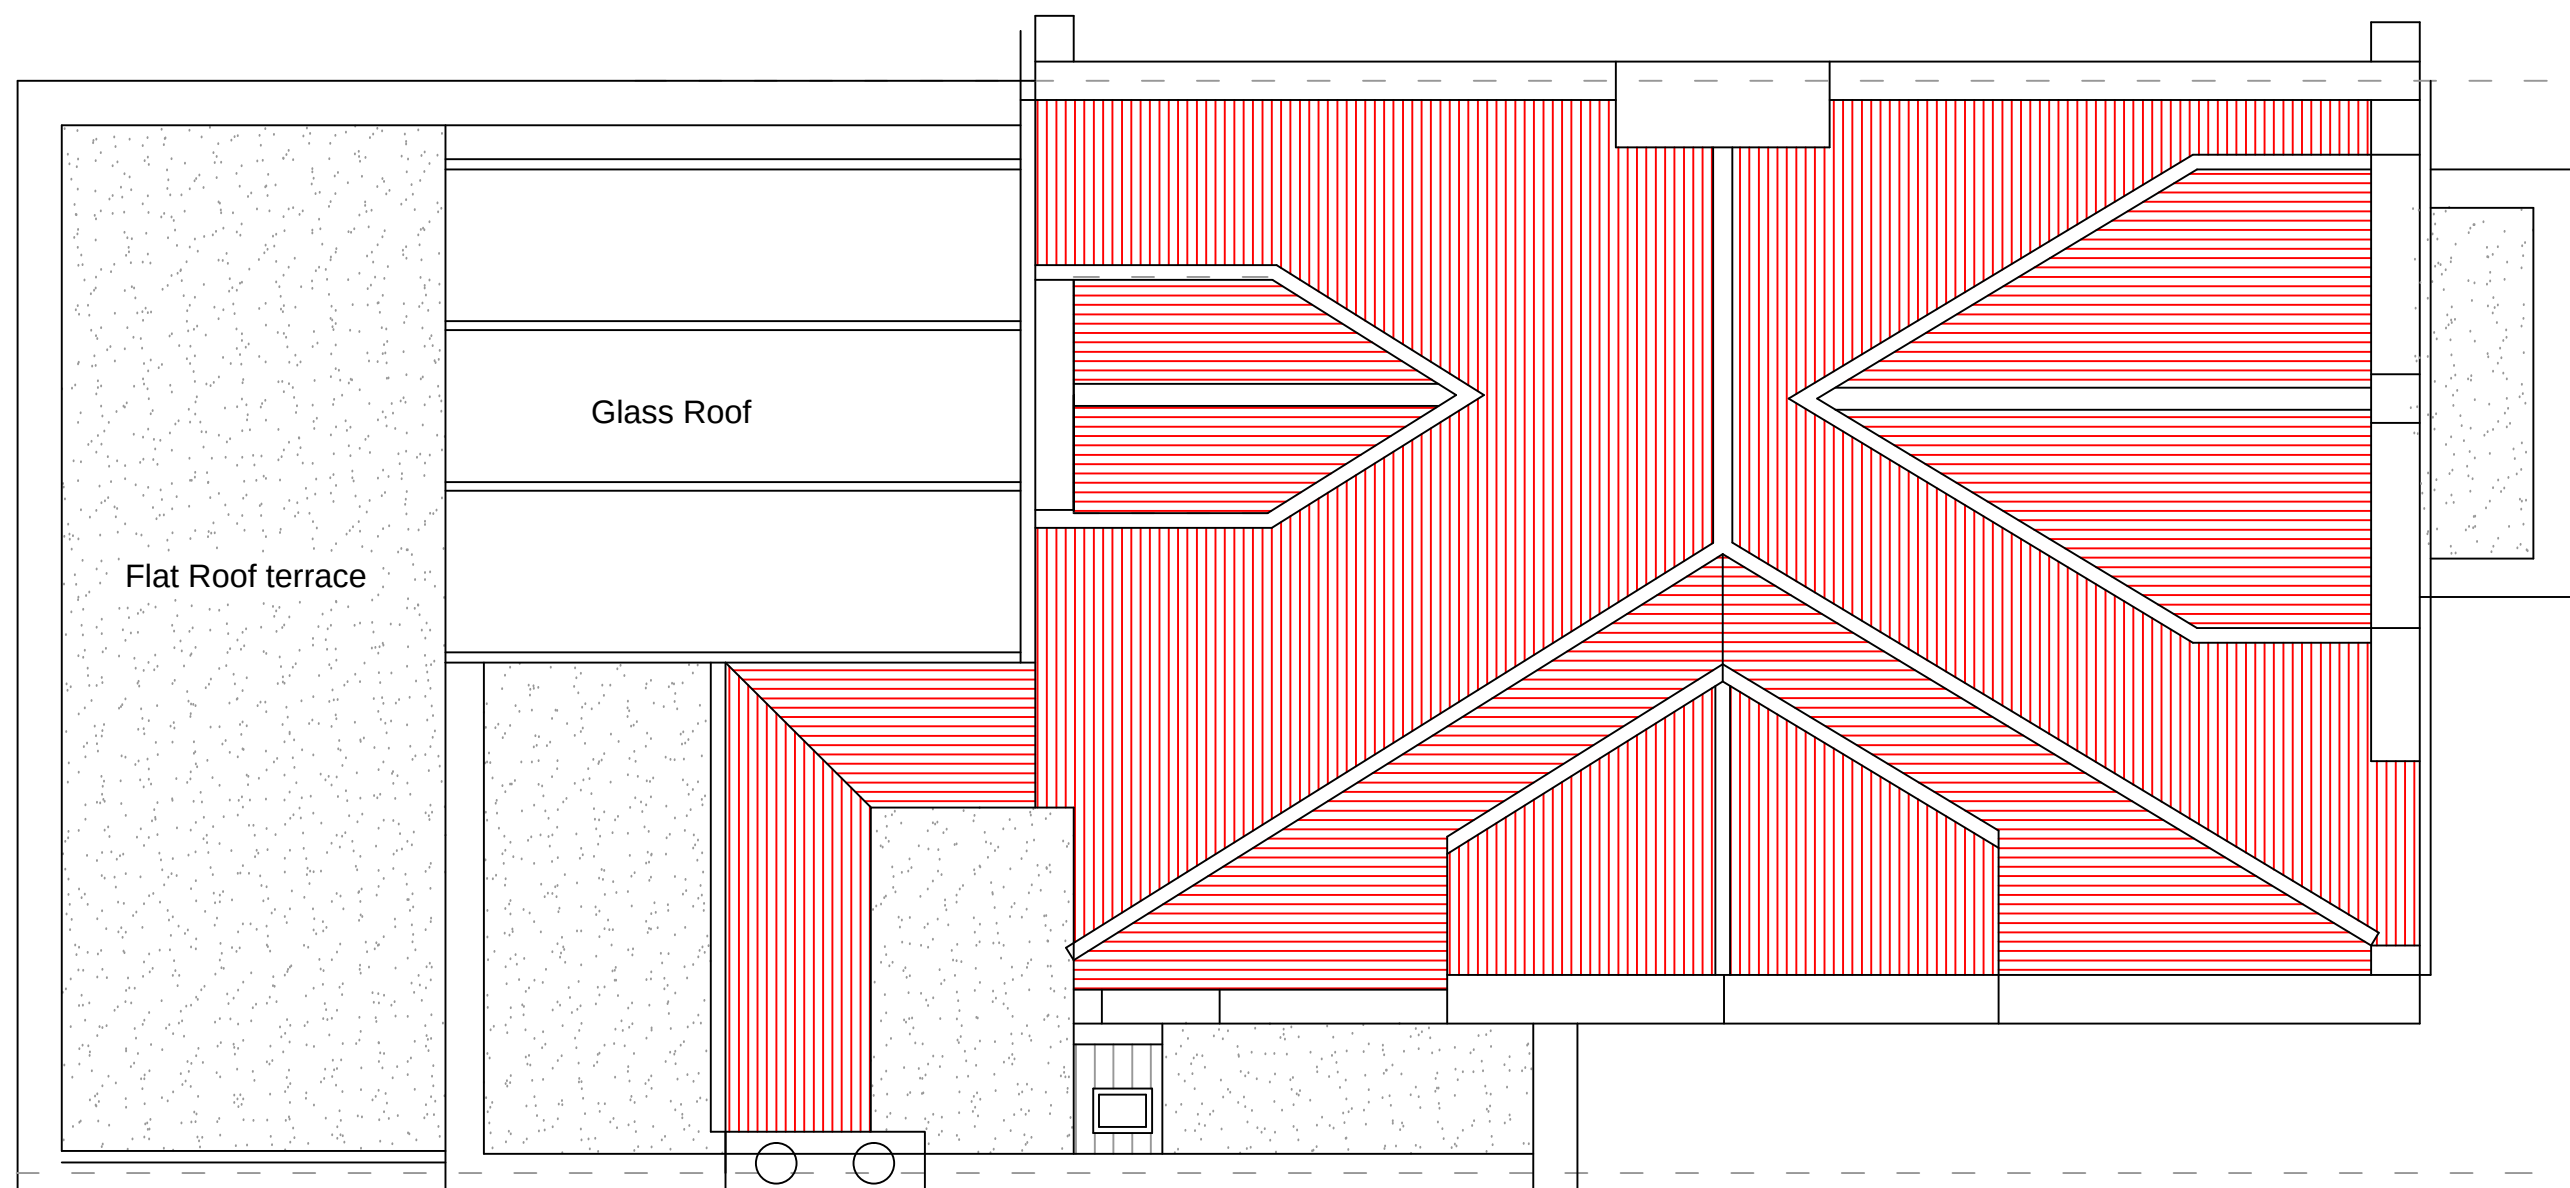


New front pitched roof with matching roof tiles
leaded dormer and timber double glazed sash window
reinstated chimney in matching stock brickwork
rear roof with matching tiles.

PROPOSED ROOF

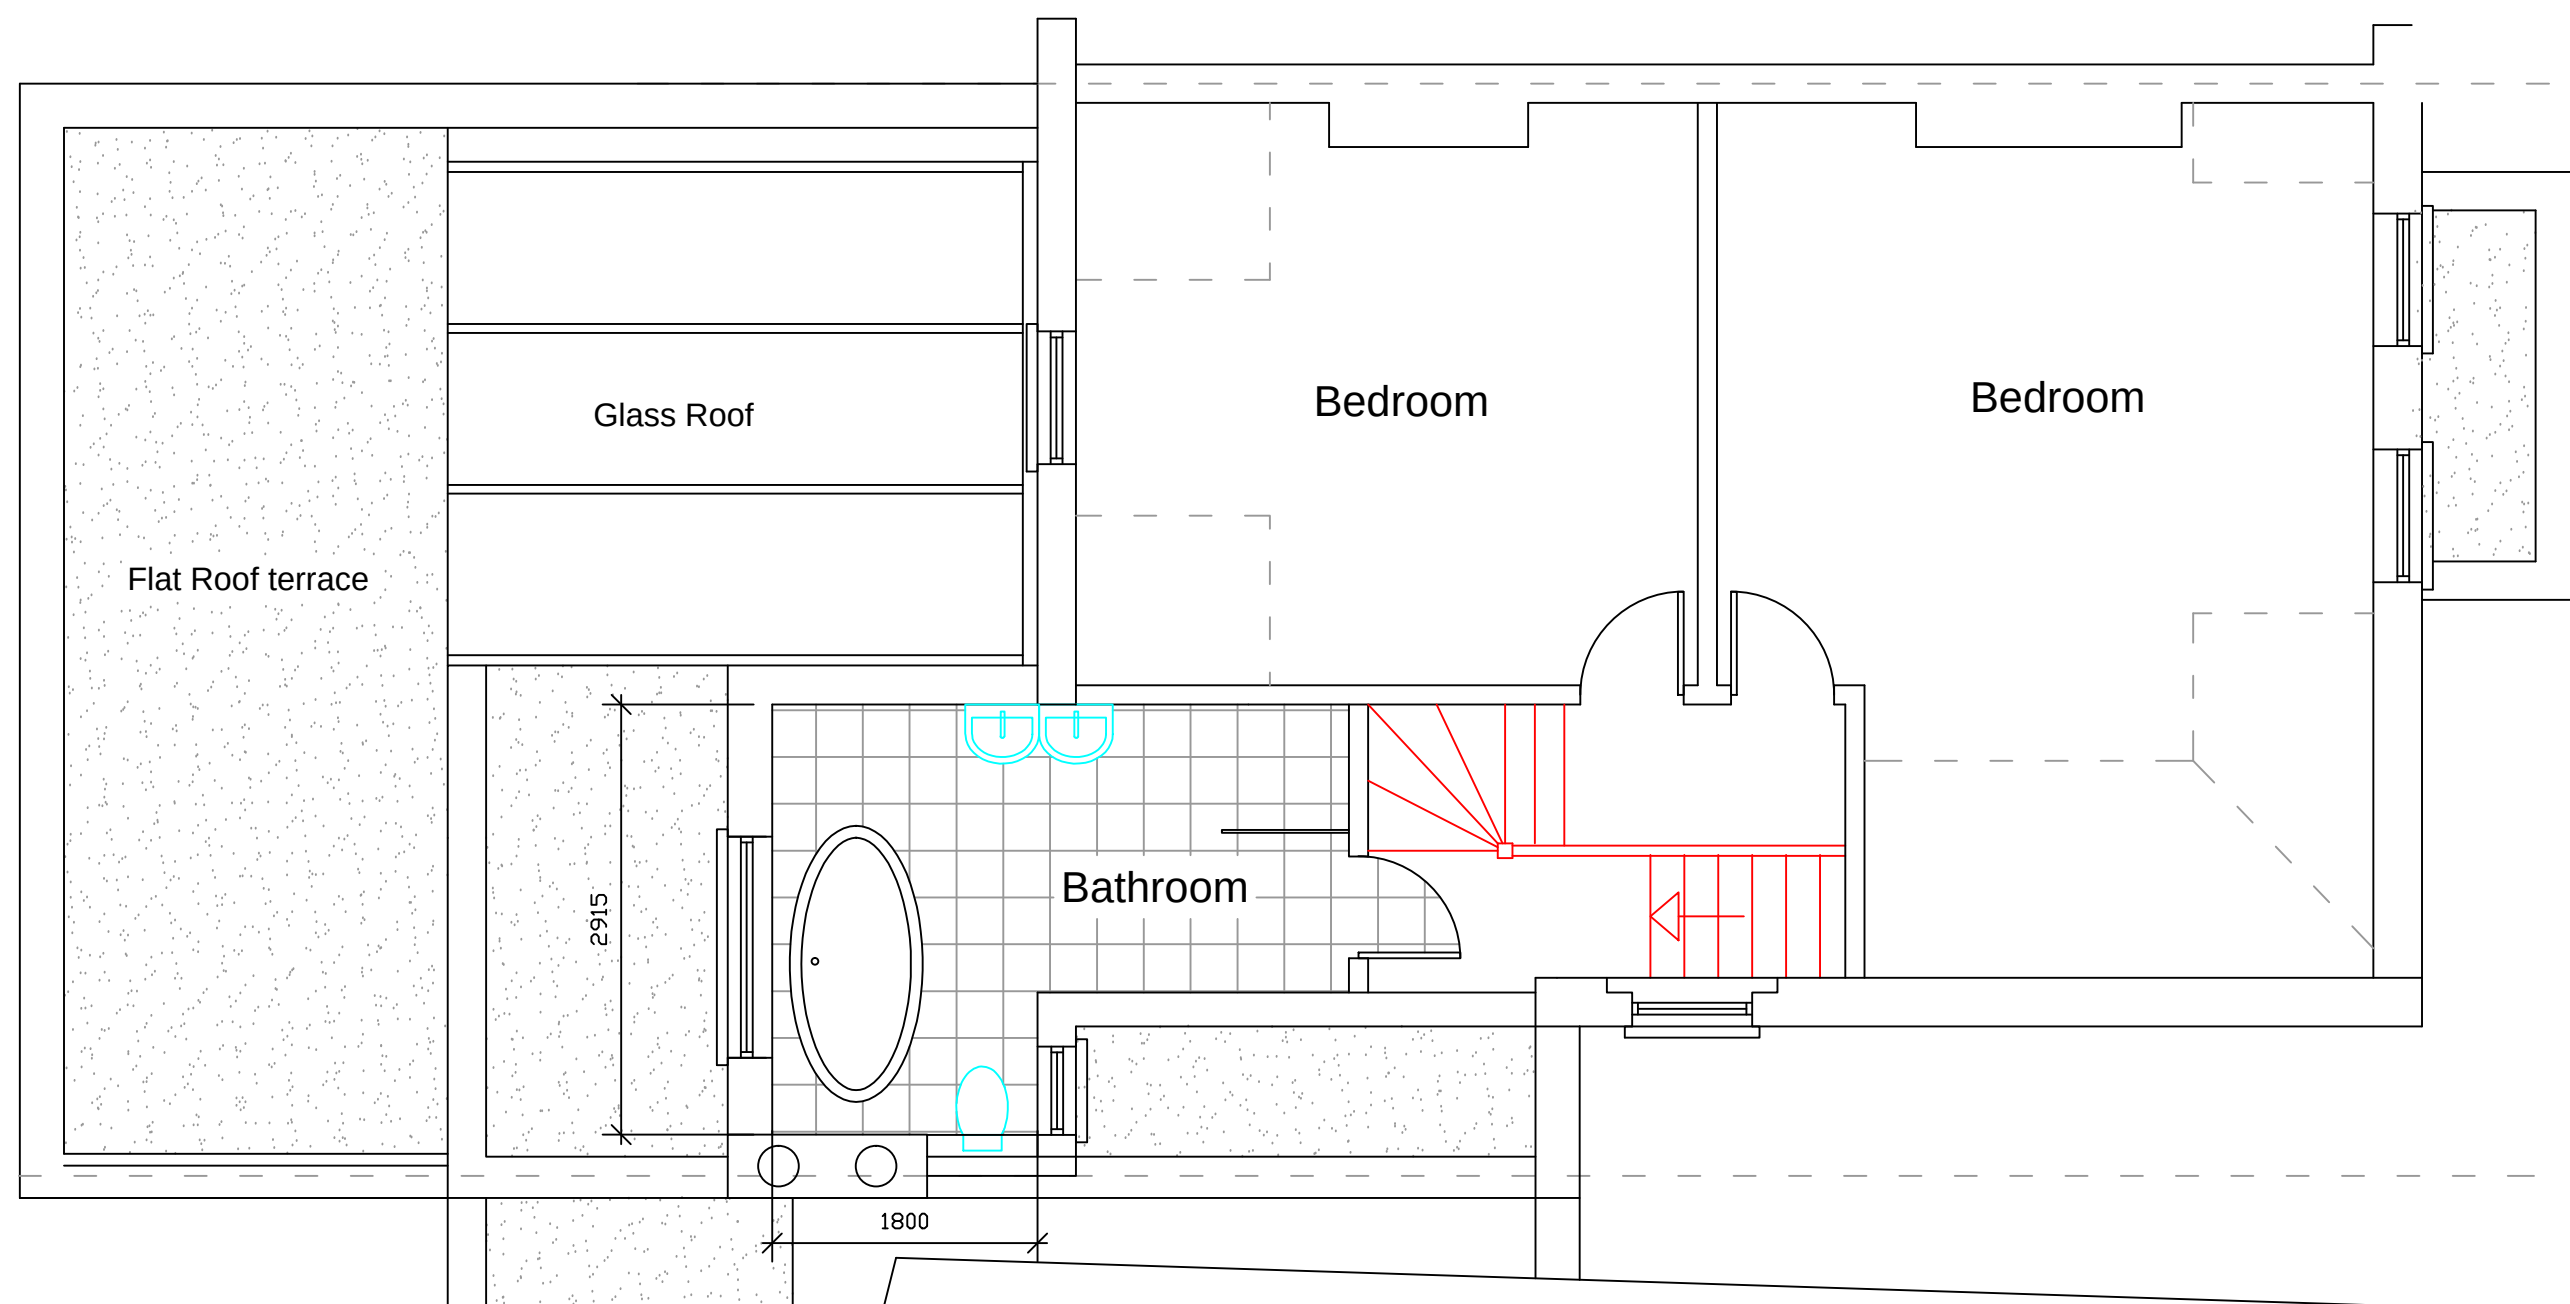


PROPOSED SECOND FLOOR



New bathroom roof extension
with reinstated chimney in matching
stock brickwork and slate roof
front mansard roof with leaded dormer
and timber double glazed window

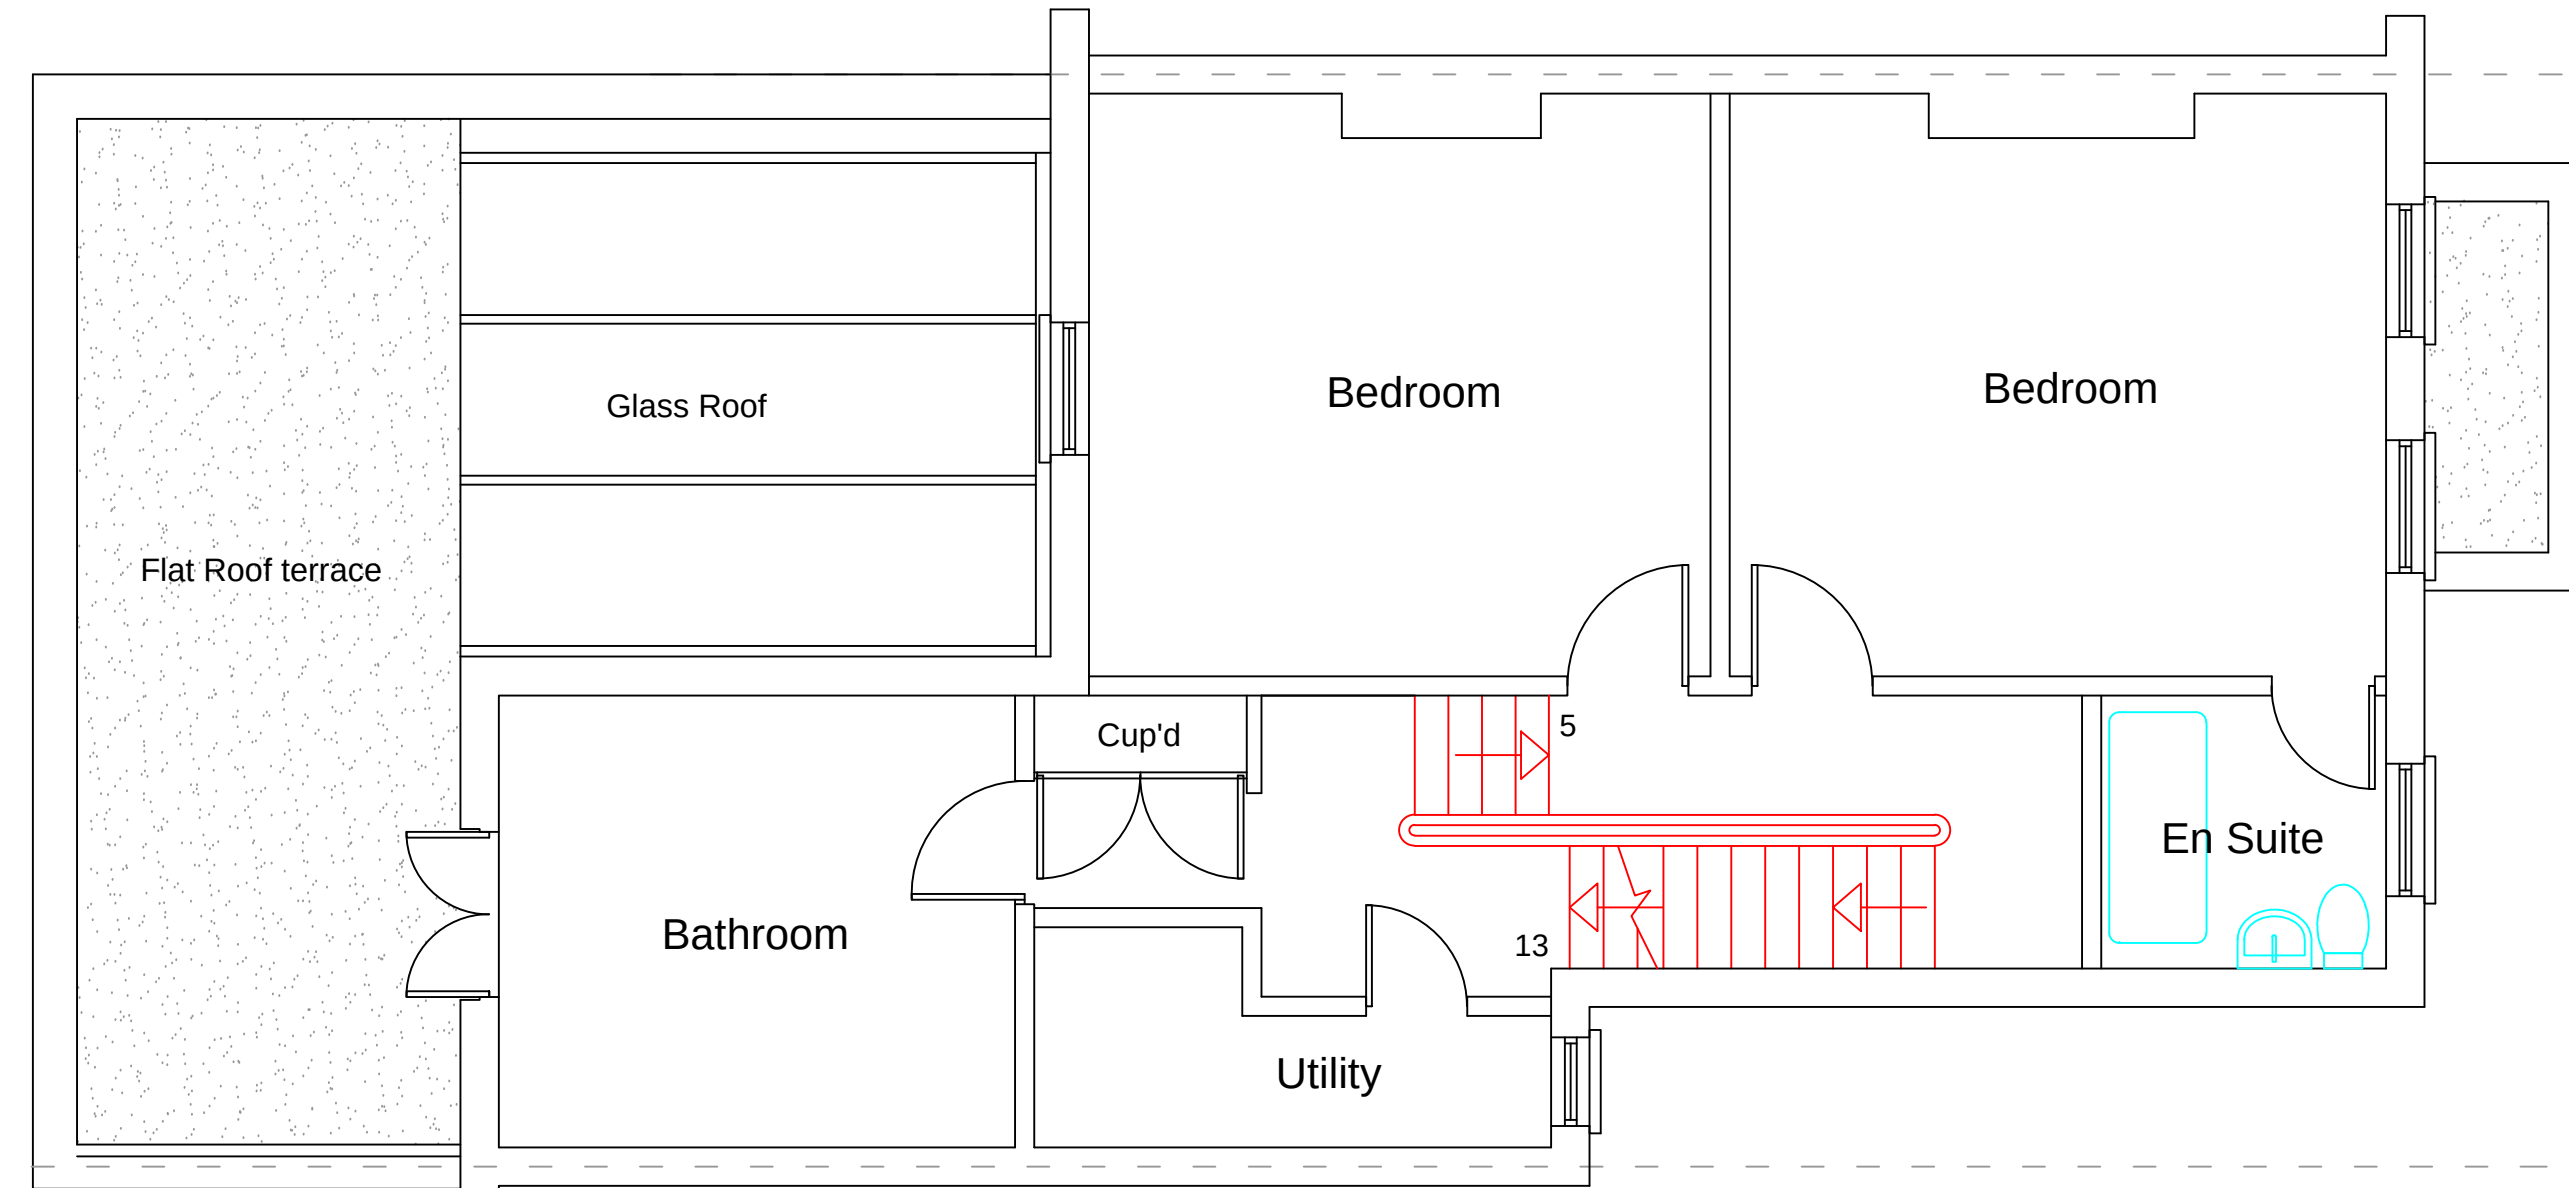


EXISTING FIRST FLOOR

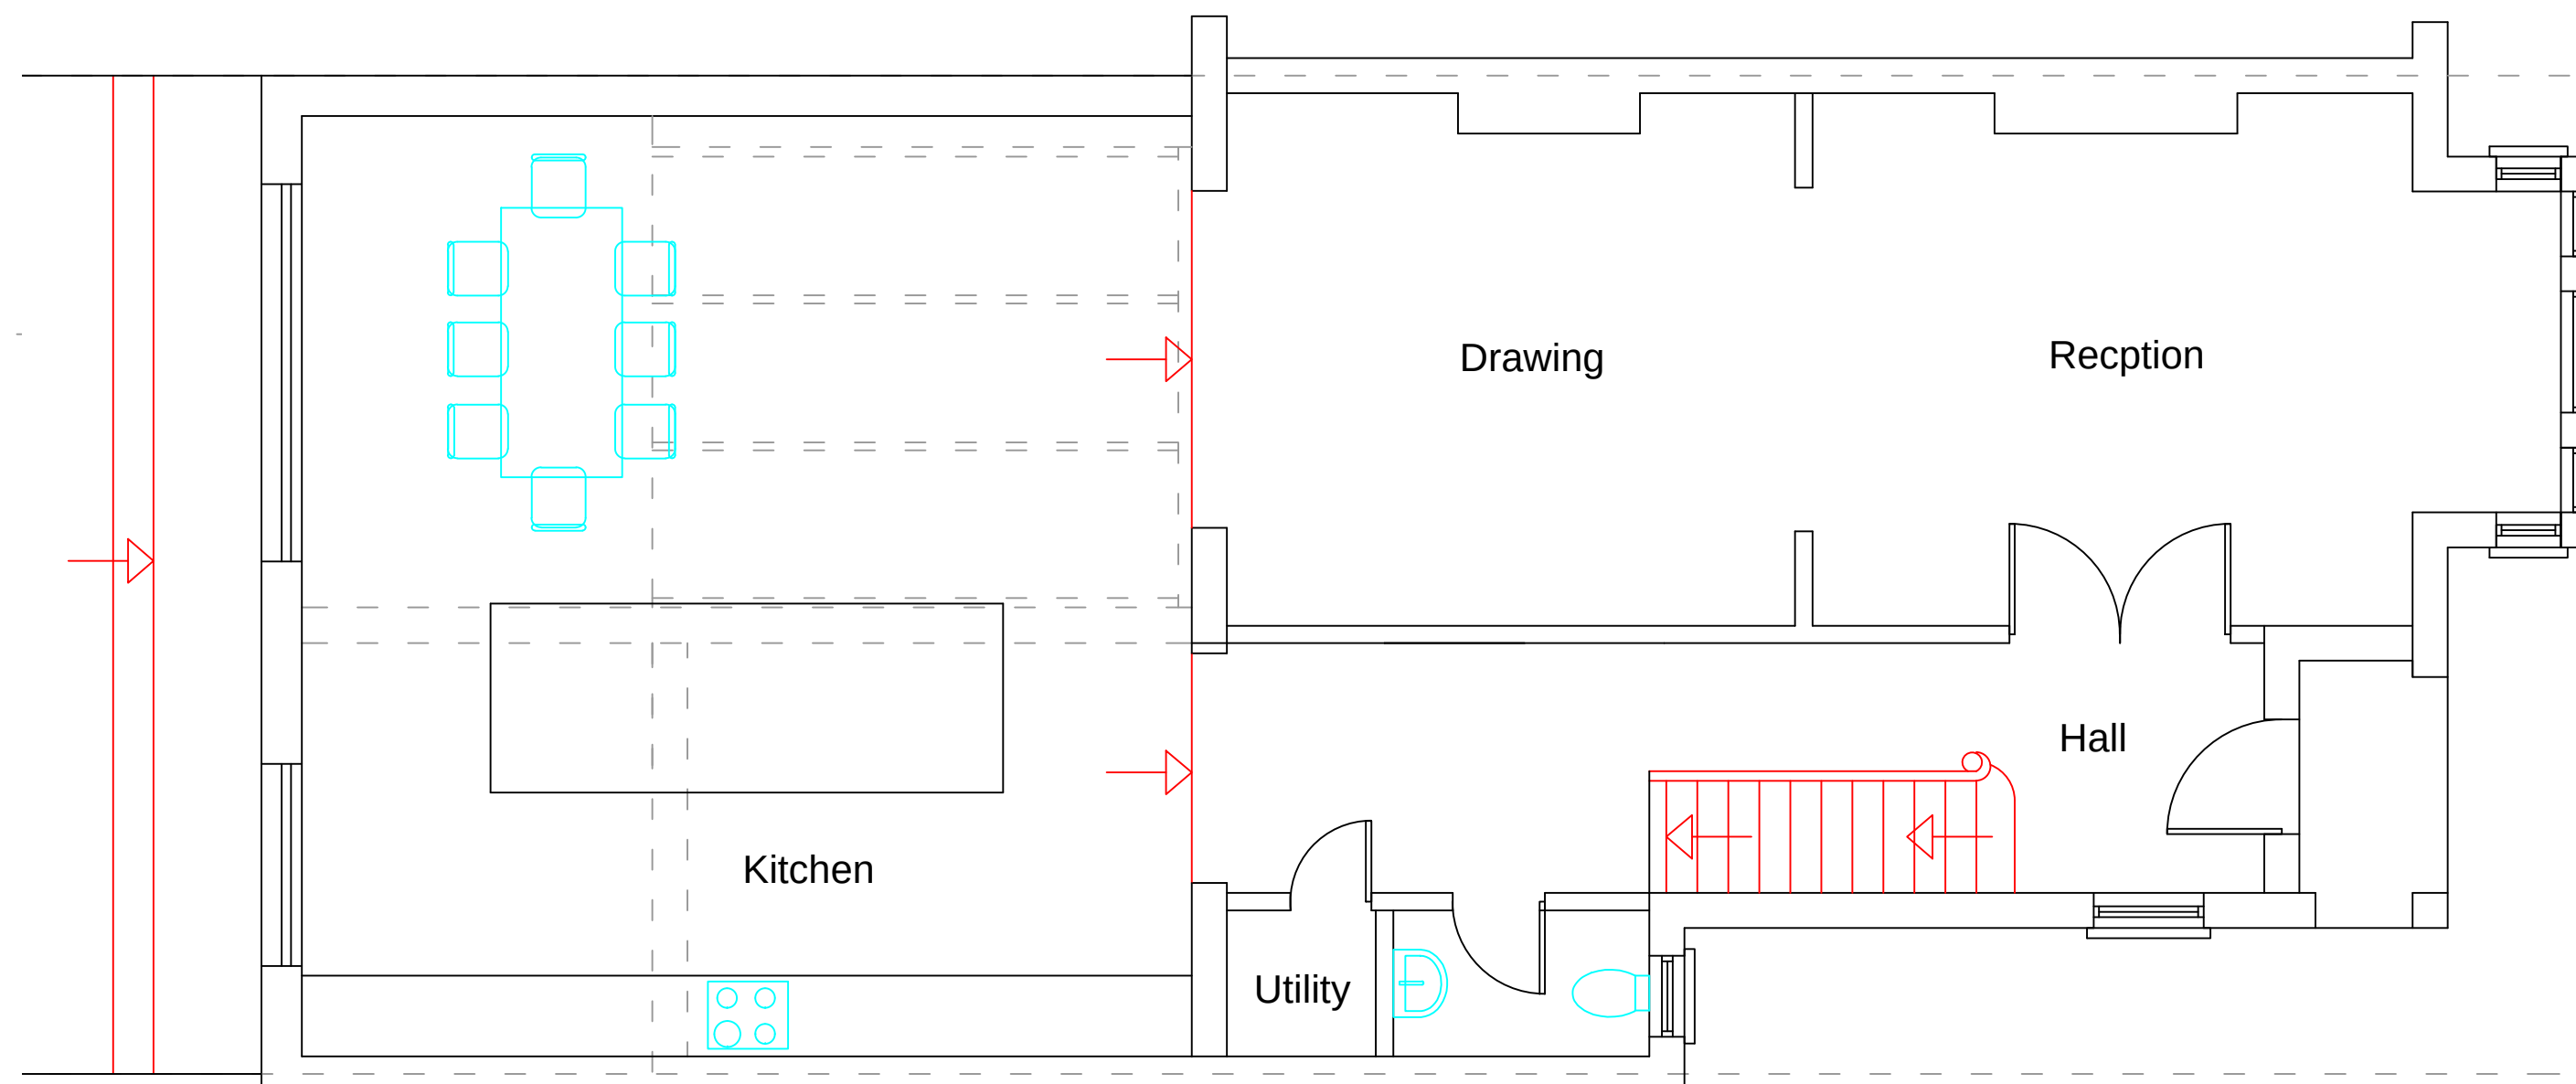

EXISTING GROUND FLOOR

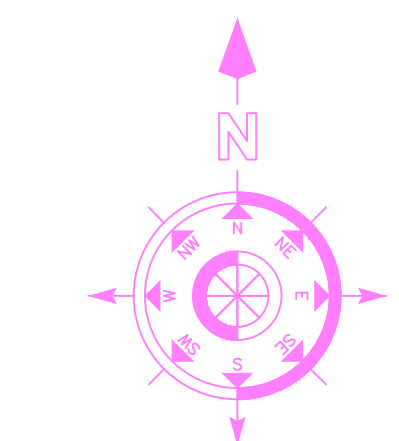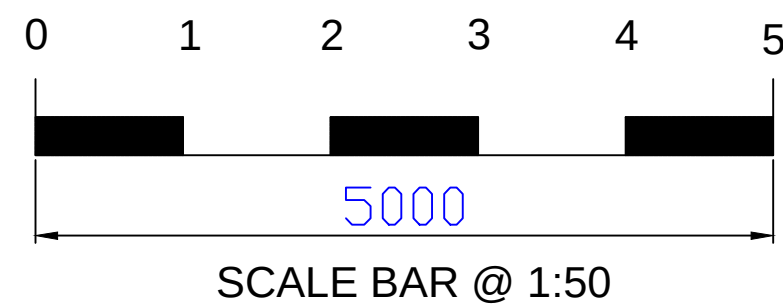

LOCATION PLAN
SCALE 1 : 1250

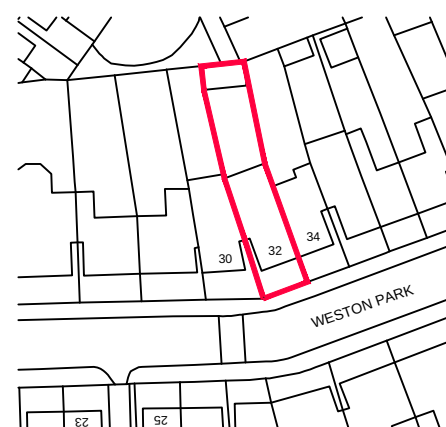

BRYAN CONNOR ASSOCIATES LIMITED
DESIGN & PLANNING CONSULTANTS

2 TREGARON AVENUE LONDON N8 9EY Tel: 020 8340 9294 Mob: 07958738247
Email: bryan.connor@outlook.com Web: bca-design.net

THIS DRAWING IS THE PROPERTY OF BRYAN CONNOR ASSOCIATES LTD AND MAY NOT BE REPRODUCED WITHOUT WRITTEN CONSENT

PLANNING ISSUE - 02/11/2022

BUILDING REGULATIONS ISSUE - --/--/--

REVISION No.	REVISION NOTES	DATE
-		
PROJECT:	32 WESTON PARK LONDON N8 9TJ	
CLIENT:	MR & MRS A. JAMES	
DESCRIPTION:	PROPOSED PLANS	
DRAWING No.	2224-03	SCALE. 1:50 @ A1
REVISION.	-	DATE. 20/10/22

NO DIMENSIONS TO BE SCALED FROM THIS DRAWING.