
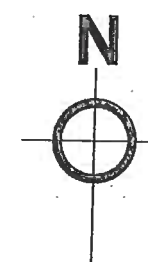


JOB TITLE : Existing Side Elevation
ADDRESS : 155 Rivulet Road
Tottenham
London N17 7JH

SCALE : 1:50 in A3

JOB NO : OS/128

DATE : 15-10-2022

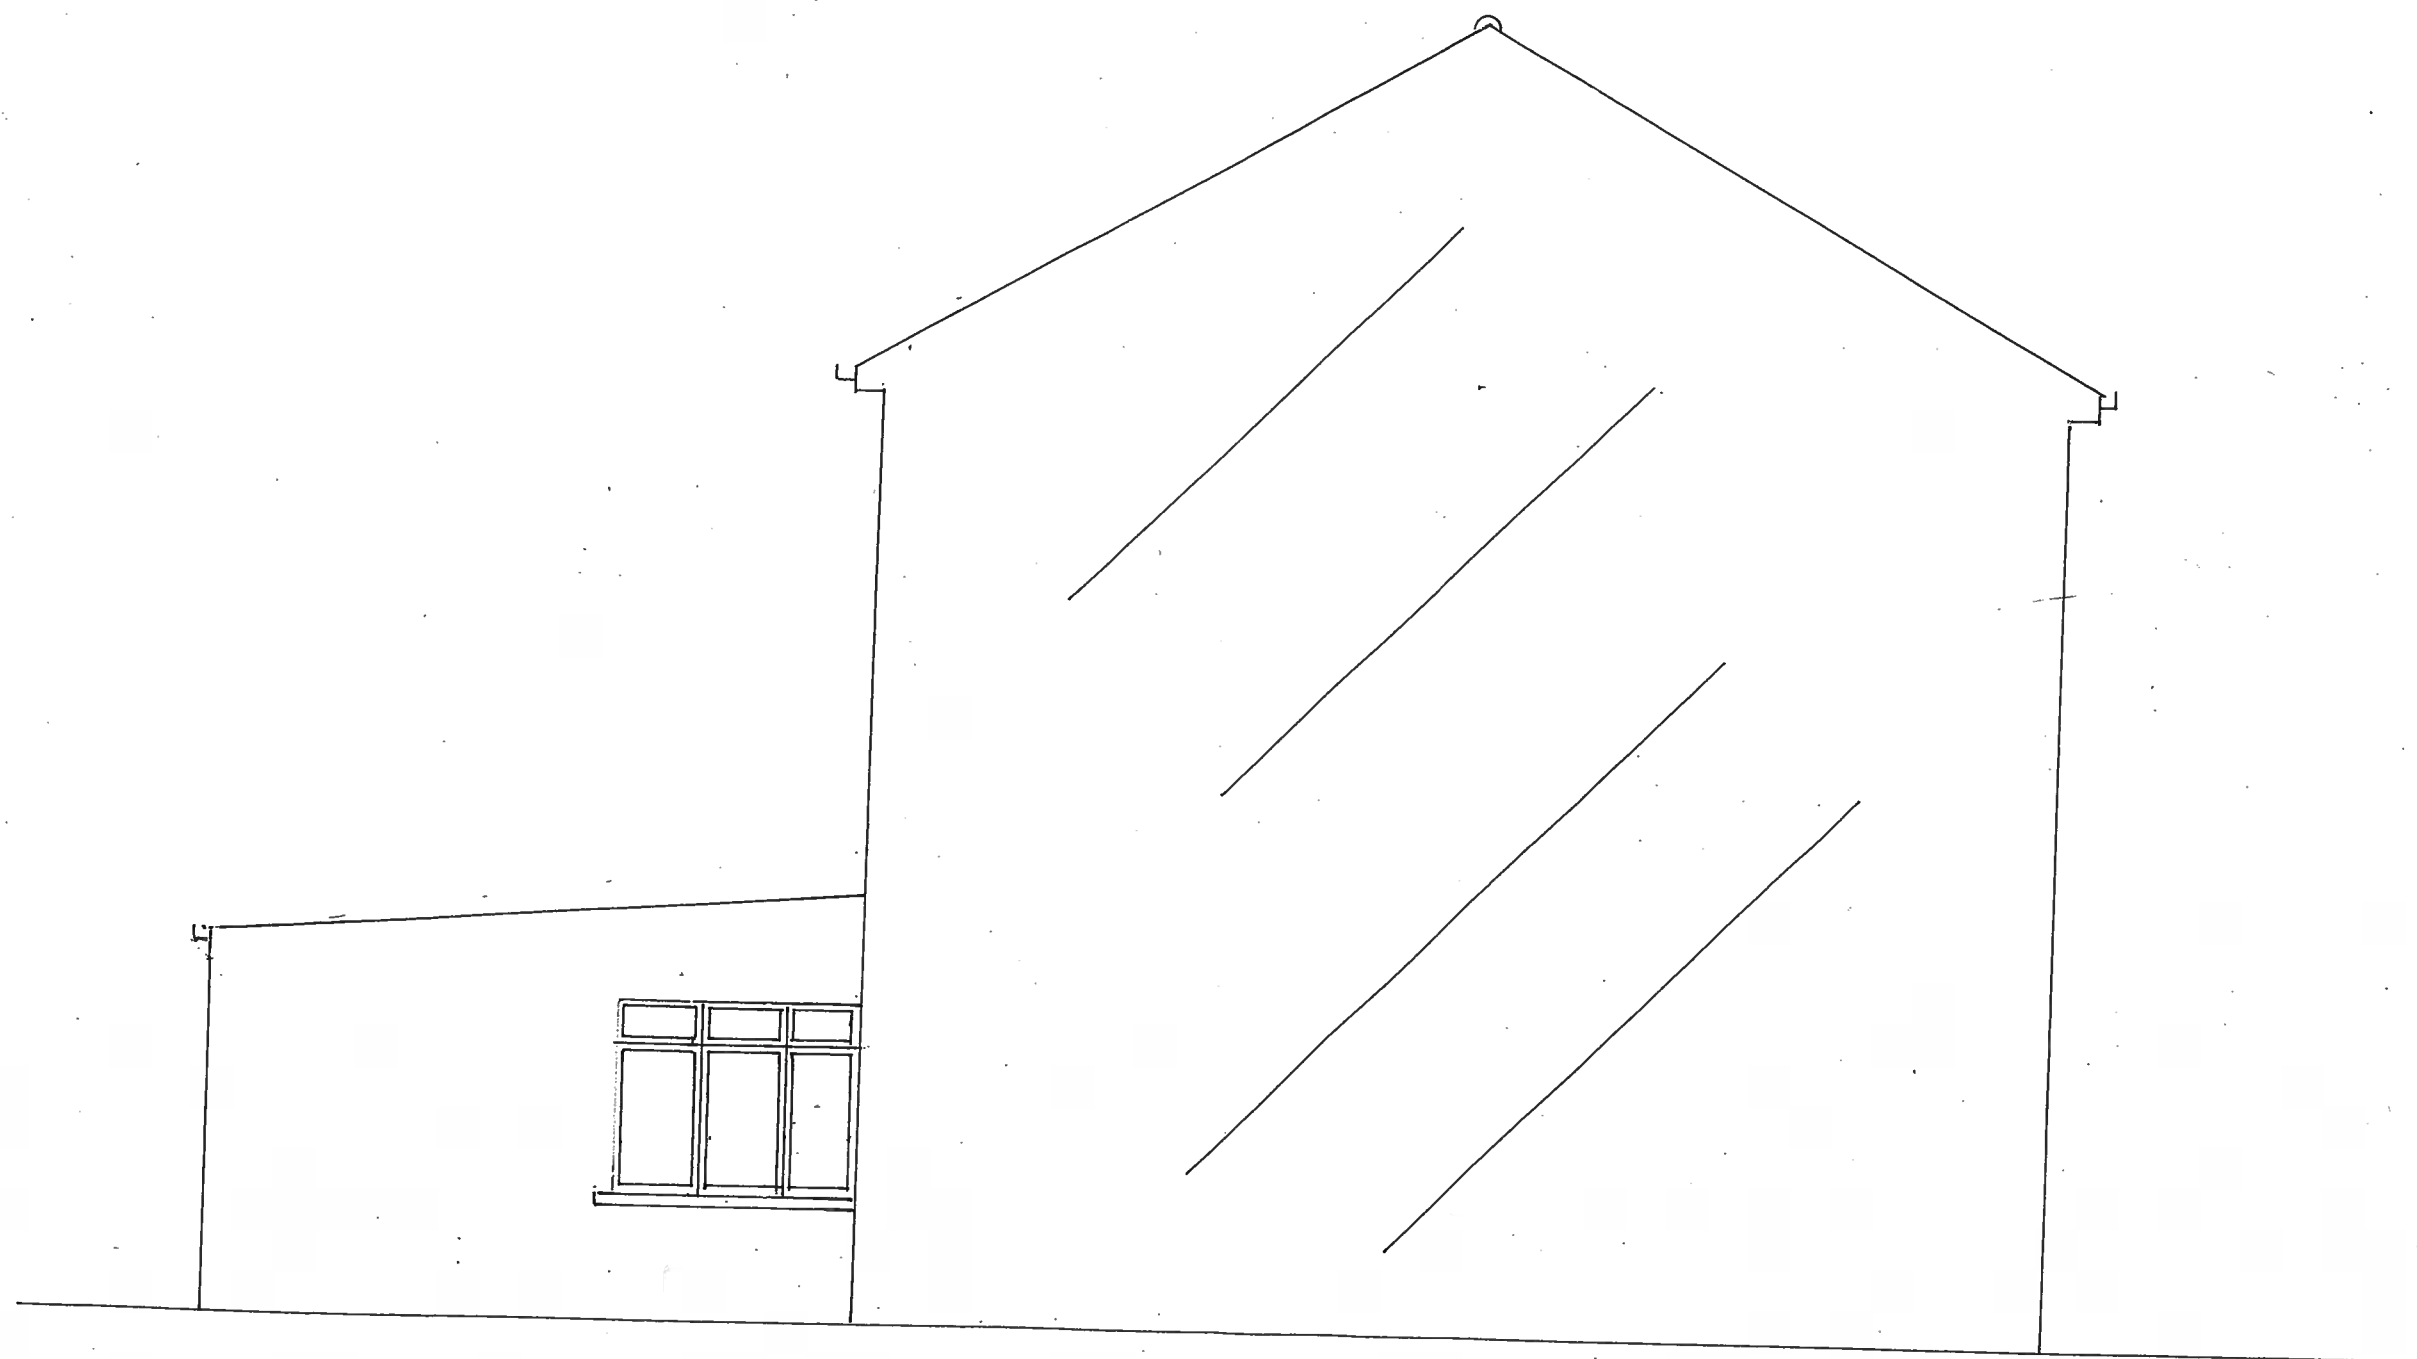

EXISTING SIDE ELEVATION