


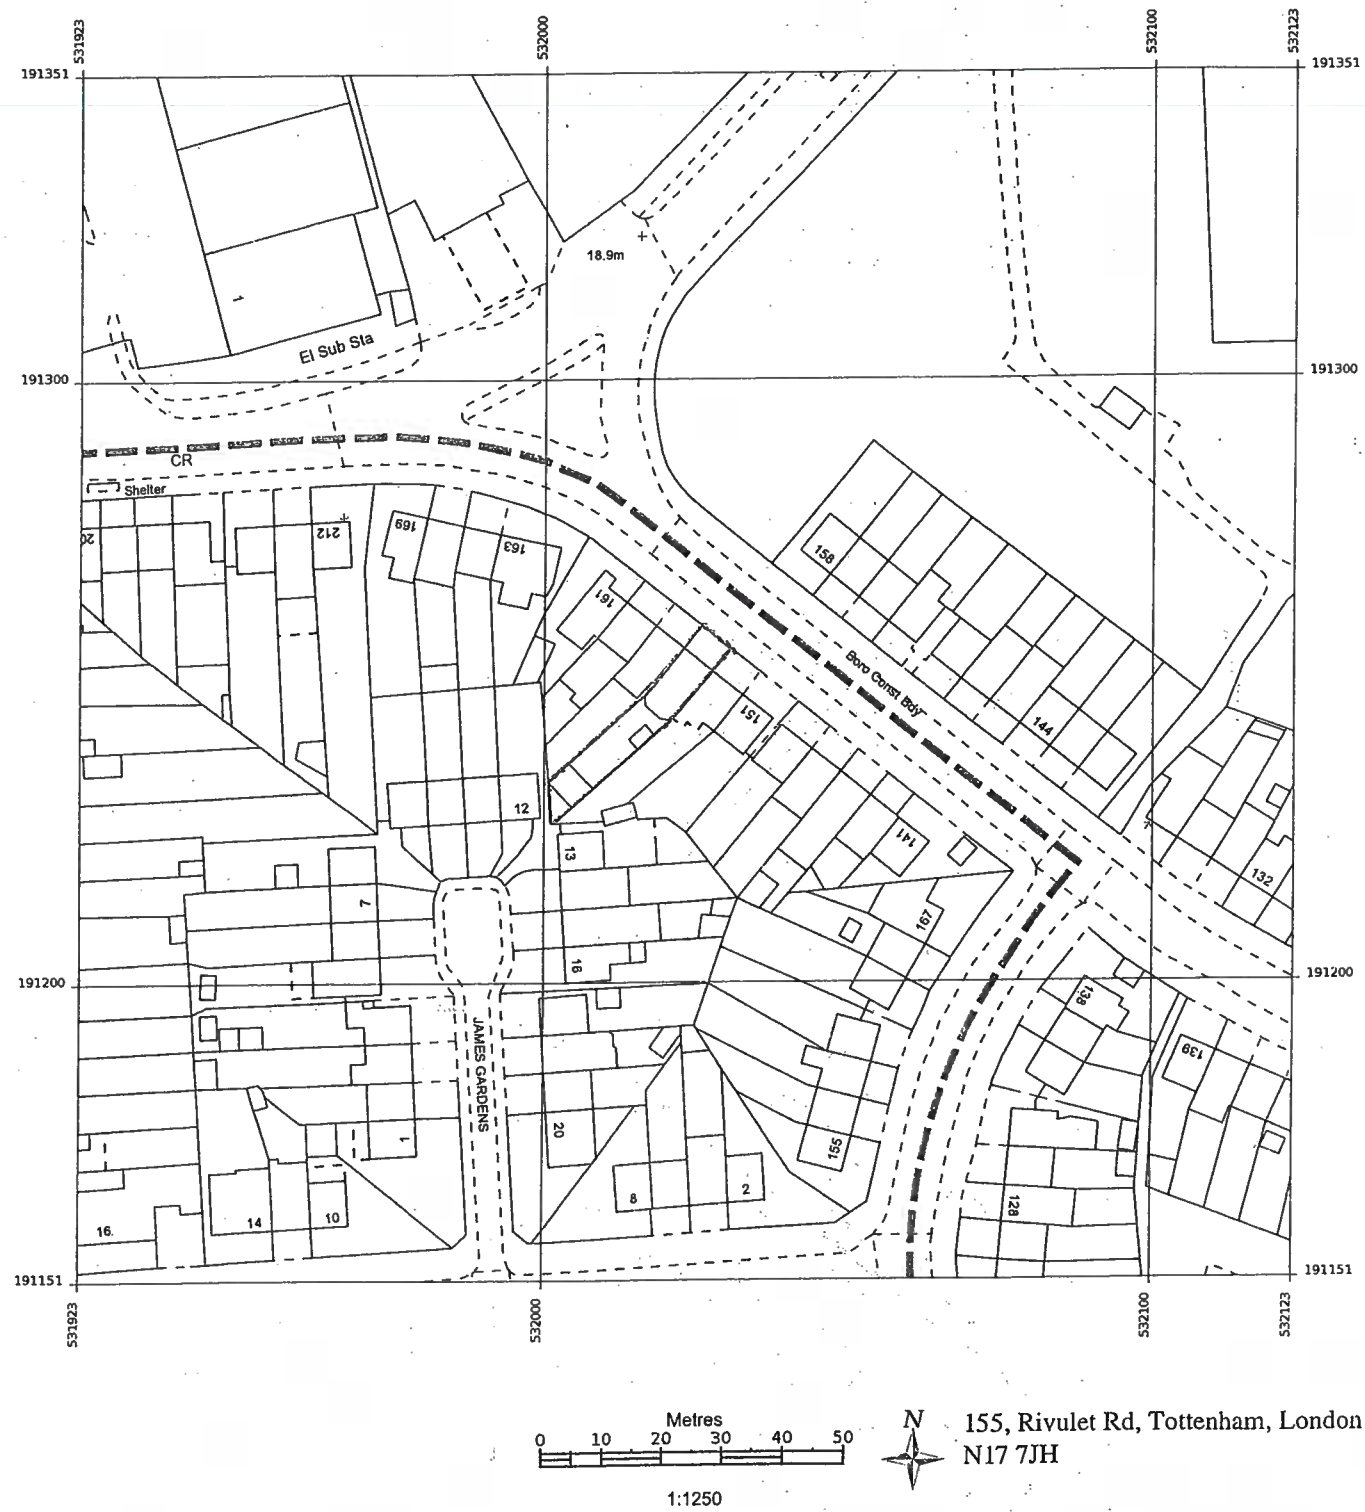

Location Plan 1:1250

Site Plan 1:200

