
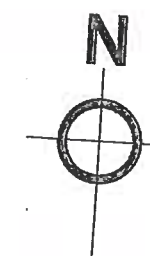


JOB TITLE : Proposed Side Elevation
ADDRESS : 155 Rivulet Road
Tottenham
London N17 7JH

SCALE : 1:50 in A3
JOB NO : OS/131
DATE : 15-10-2022

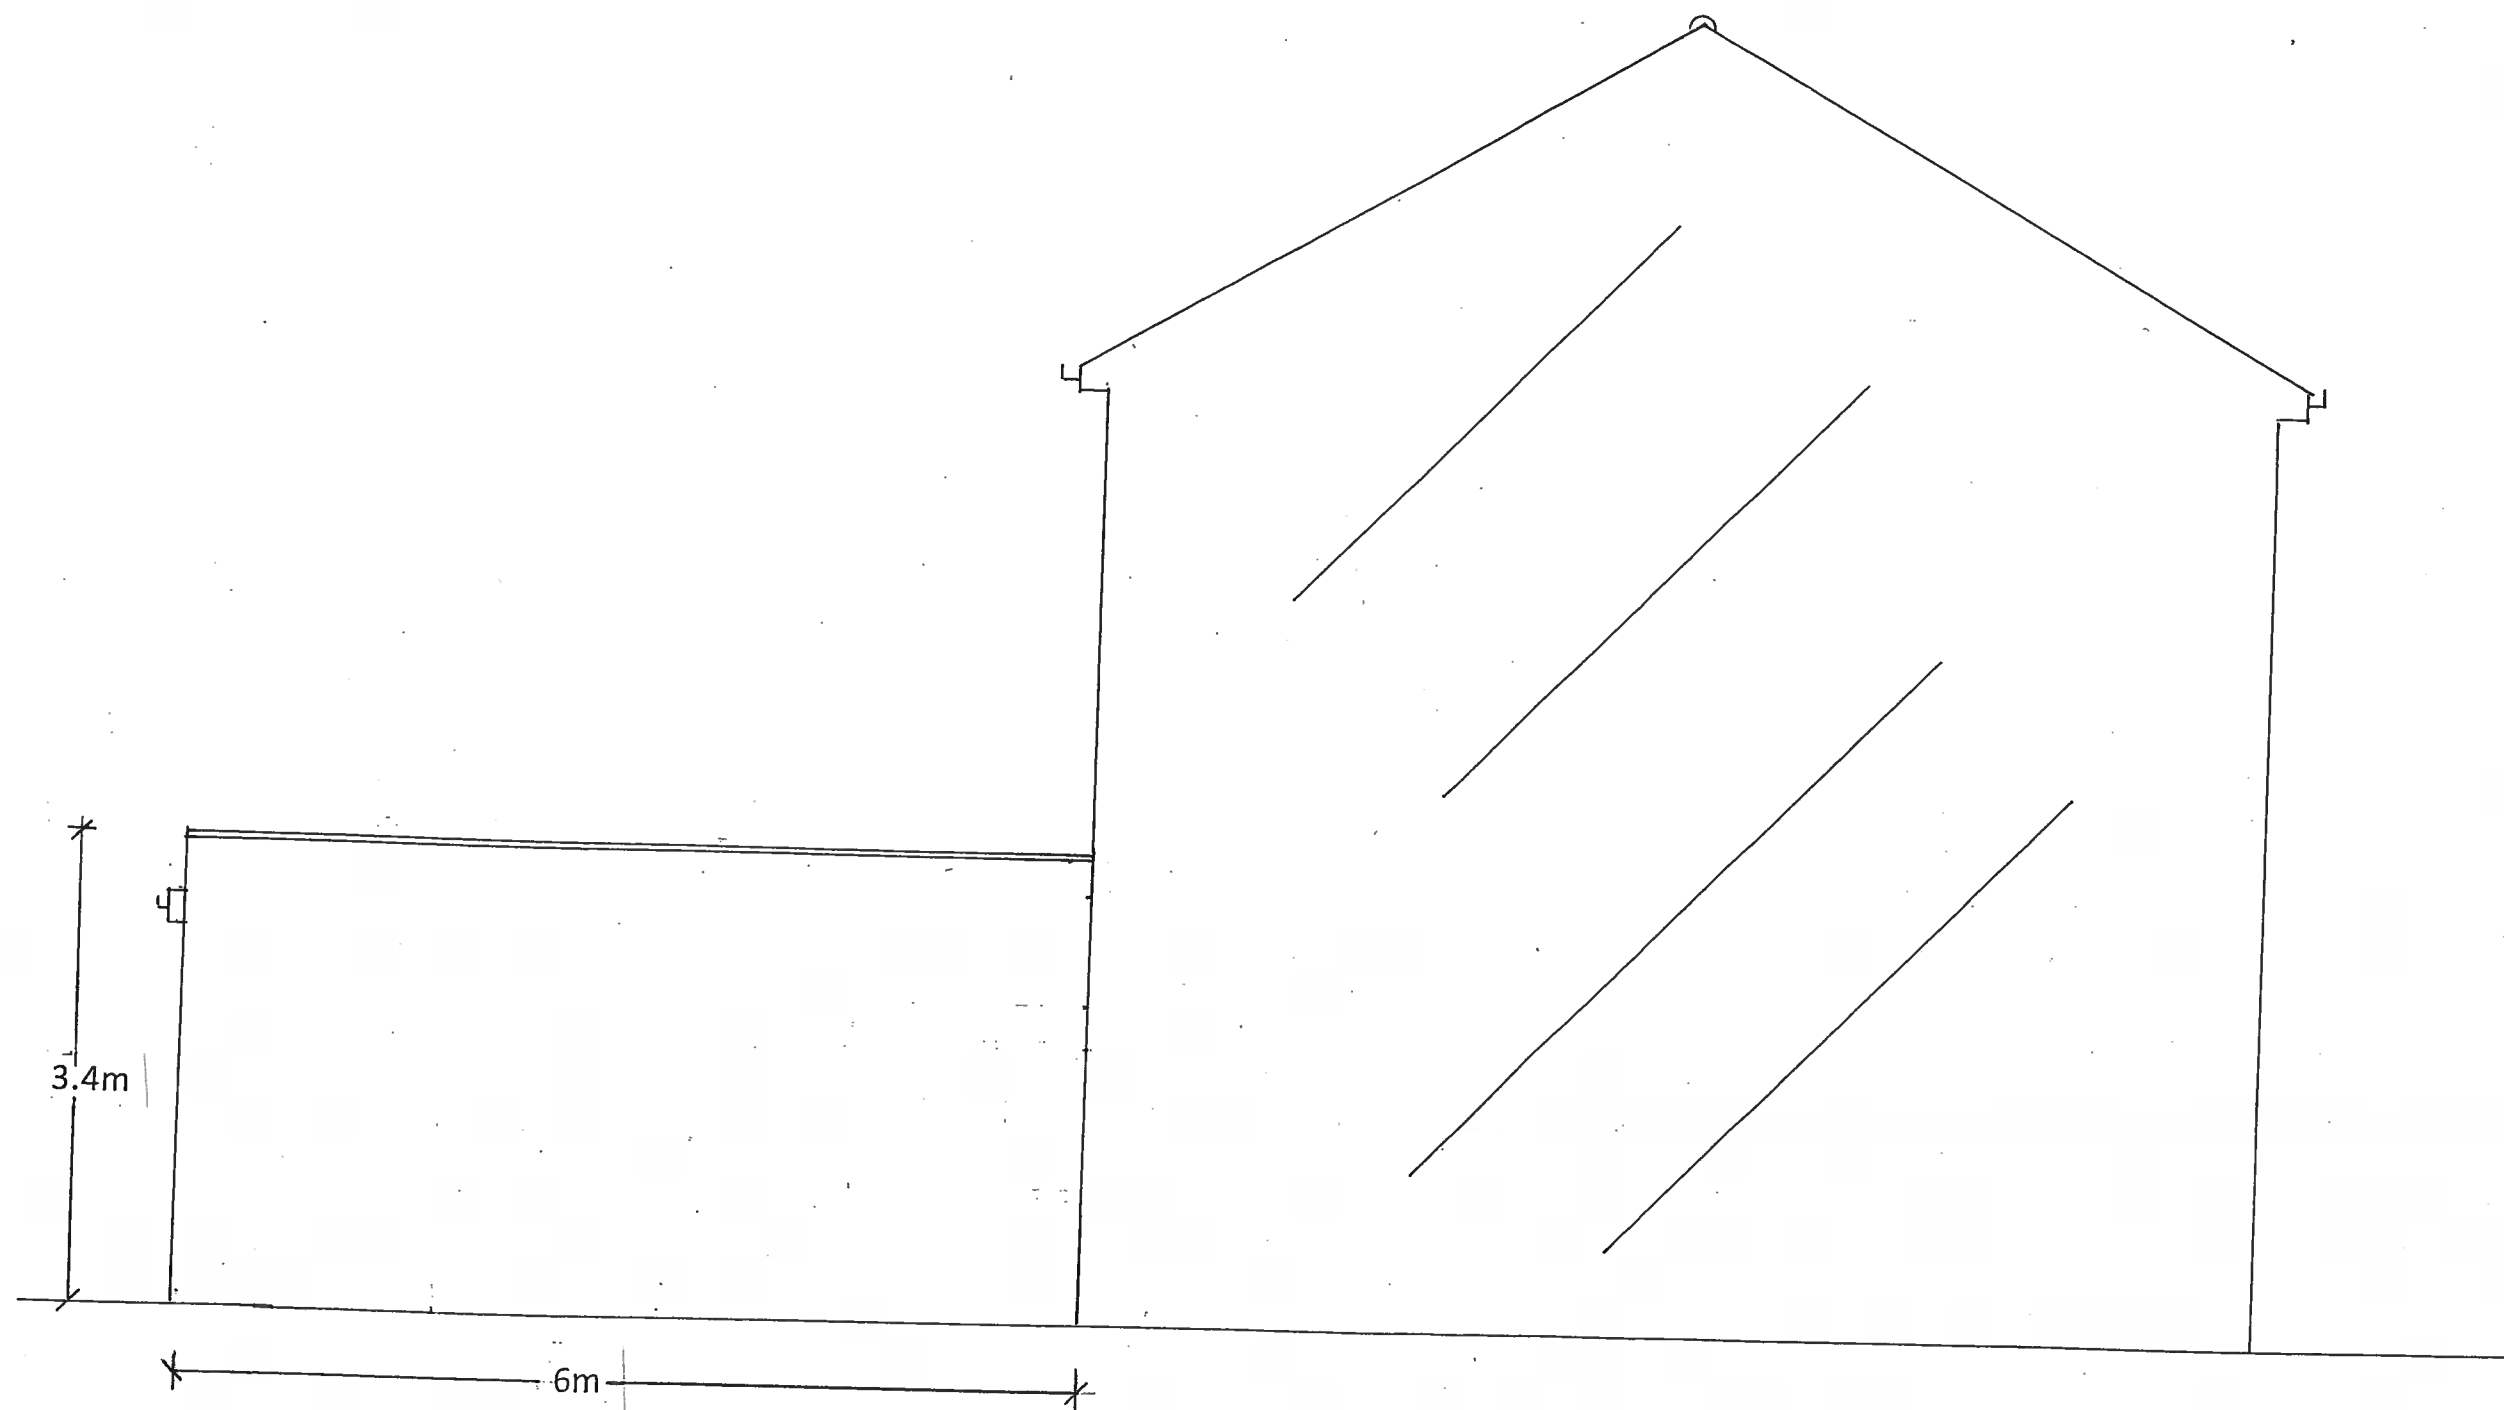

PROPOSED SIDE ELEVATION