



Existing Ground Floor

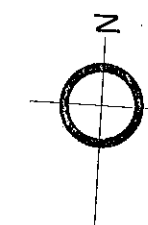

JOB TITLE : Existing Ground Floor
ADDRESS : 26 Flexmere Road
Tottenham
London N17 7AT
SCALE : 1:50
JOB NO : OS856
DATE : 26-6-2020

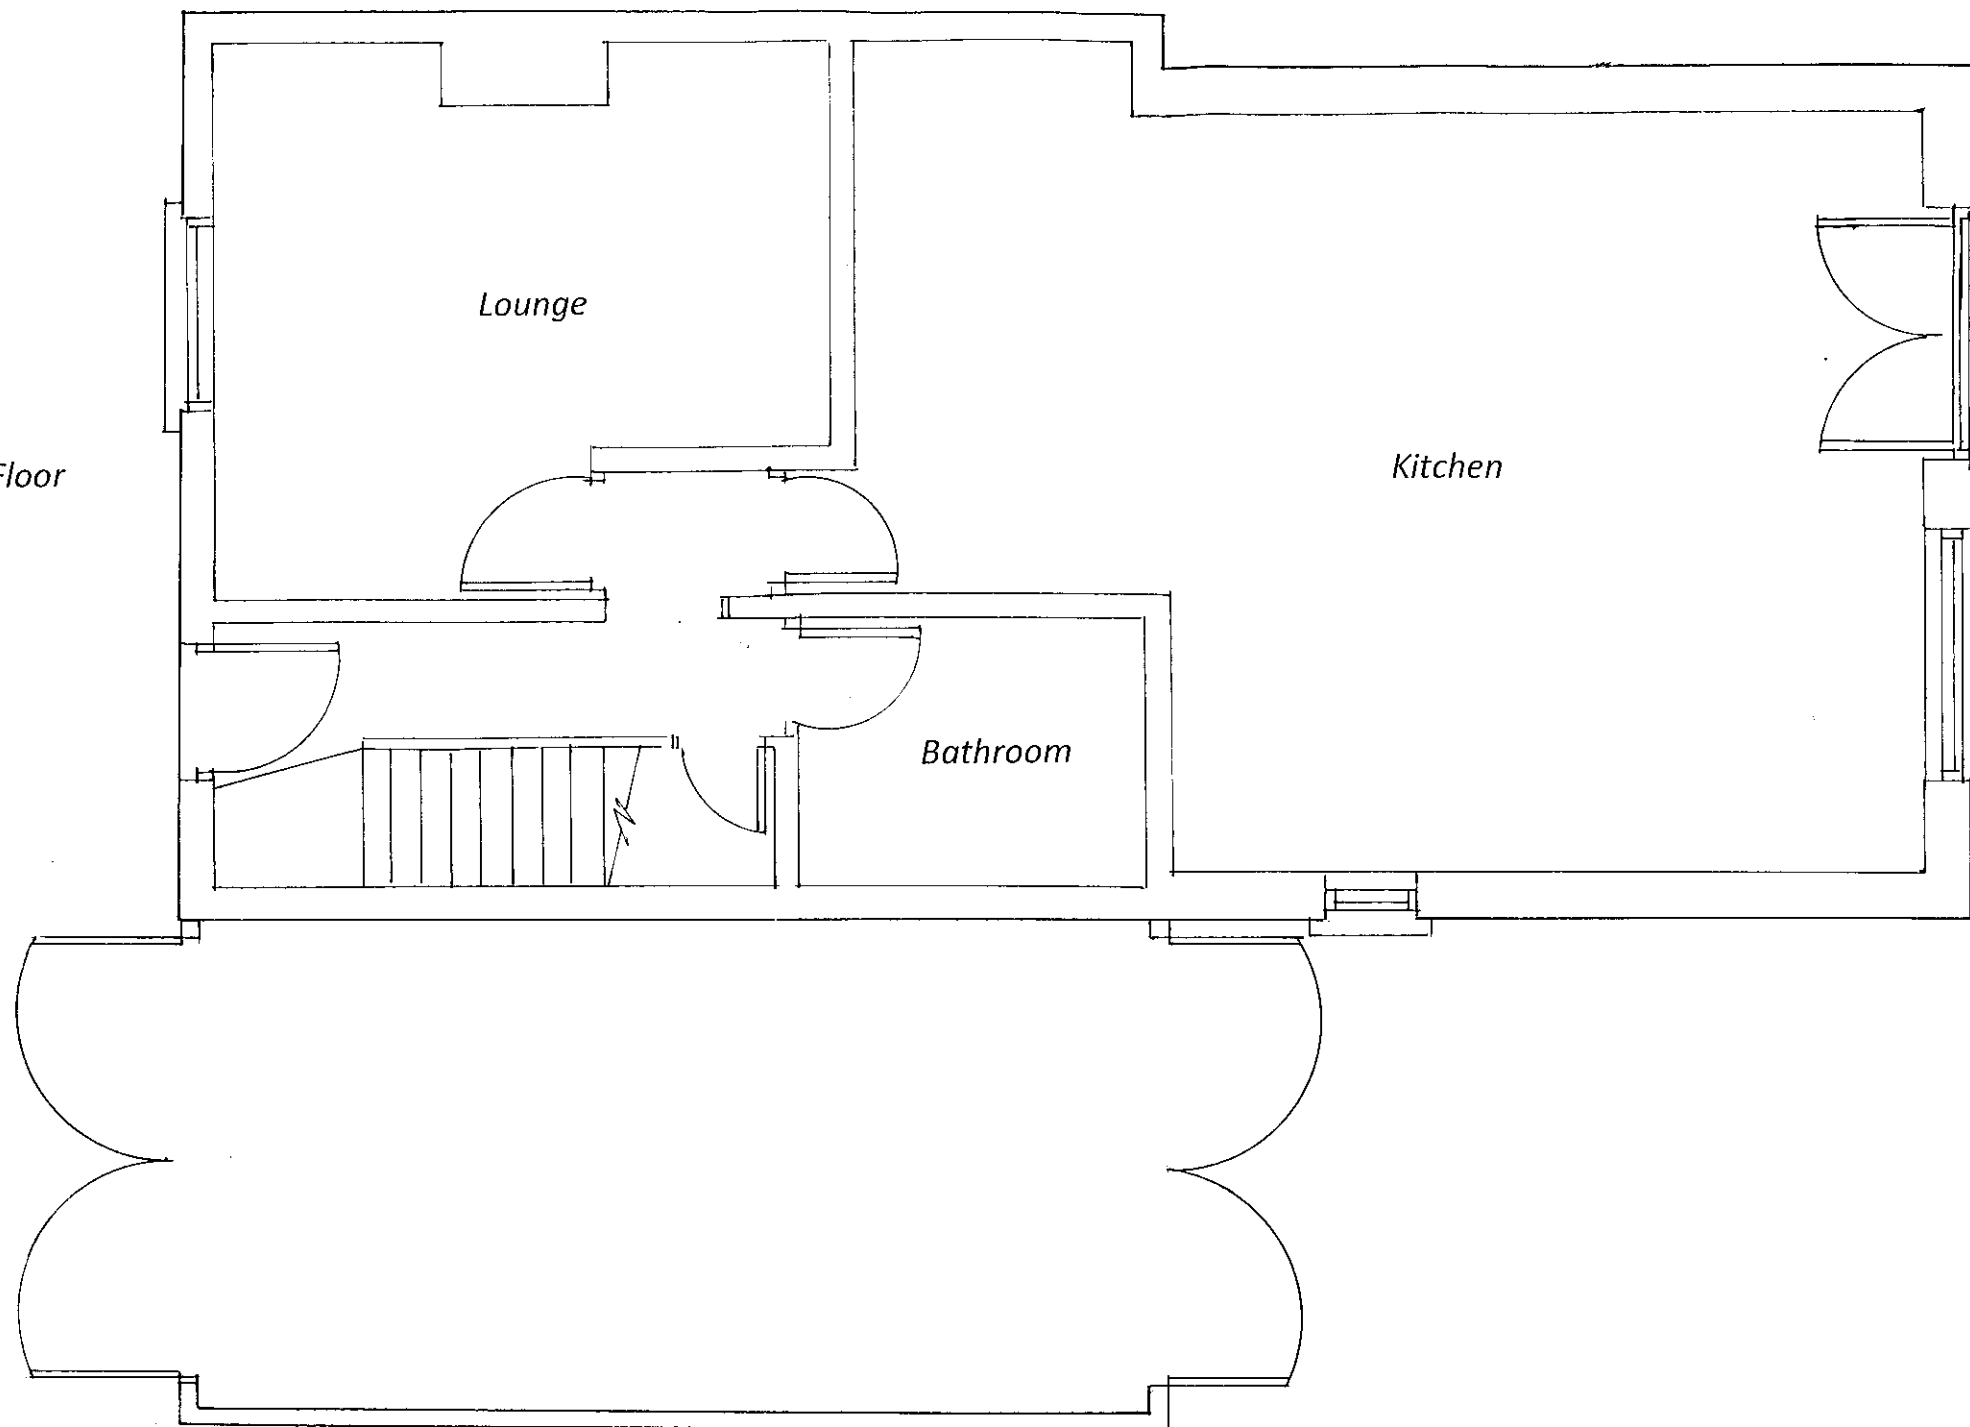