


Proposed 1st Floor

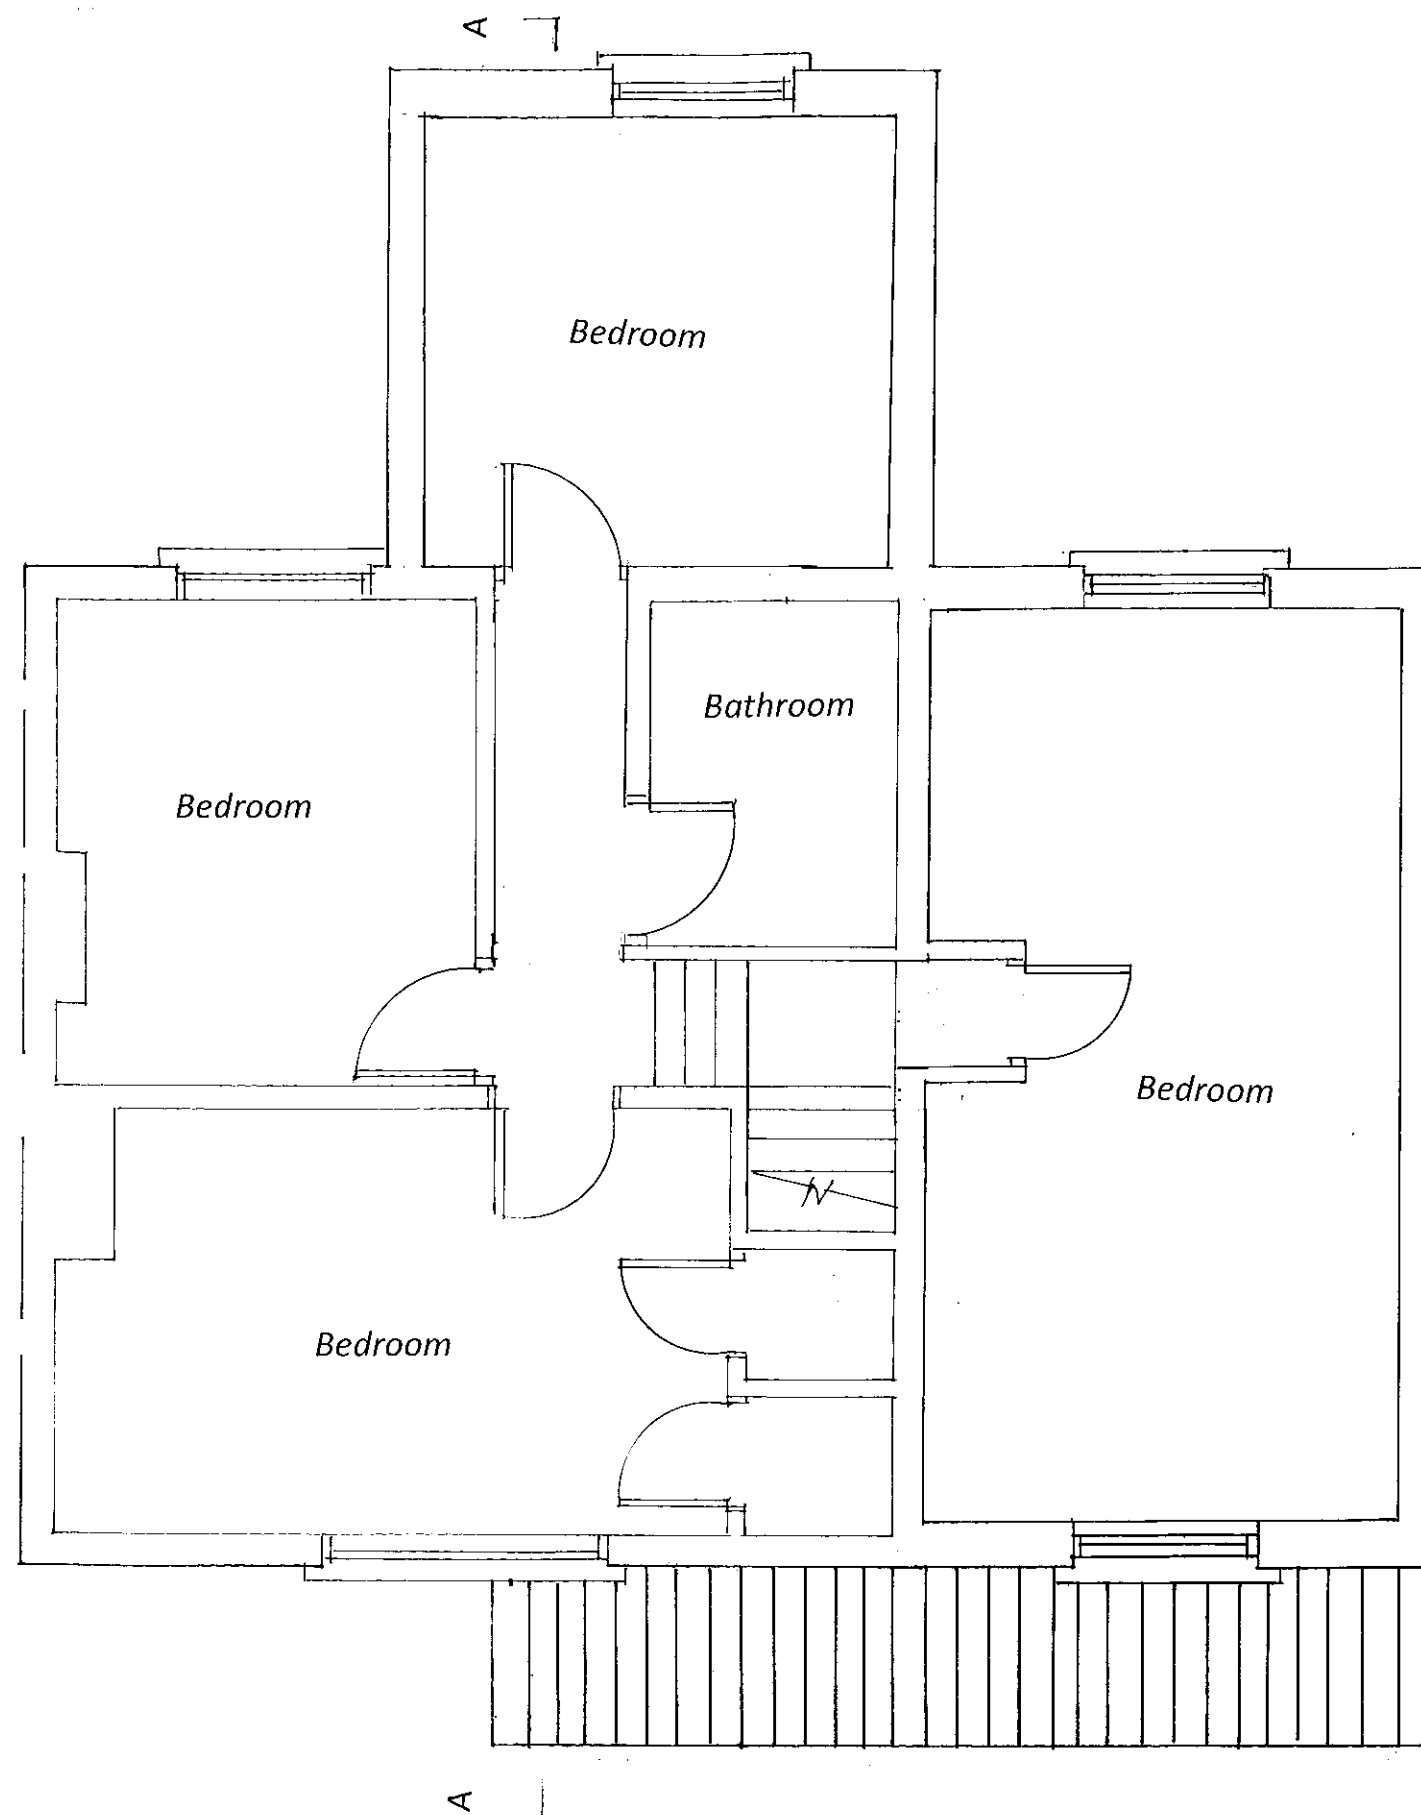

JOB TITLE : Proposed 1st Floor
ADDRESS : 26 Flexmere Road
Tottenham
London N17 7AT
SCALE : 1:50
JOB NO : OS859
DATE : 26-6-2020

