


JOB TITLE : Section A-A
ADDRESS : 26 Flexmere Road
Tottenham
London N17 7AT
SCALE : 1:50 (in A3)
JOB NO : OS/347
DATE : 26-6-2020

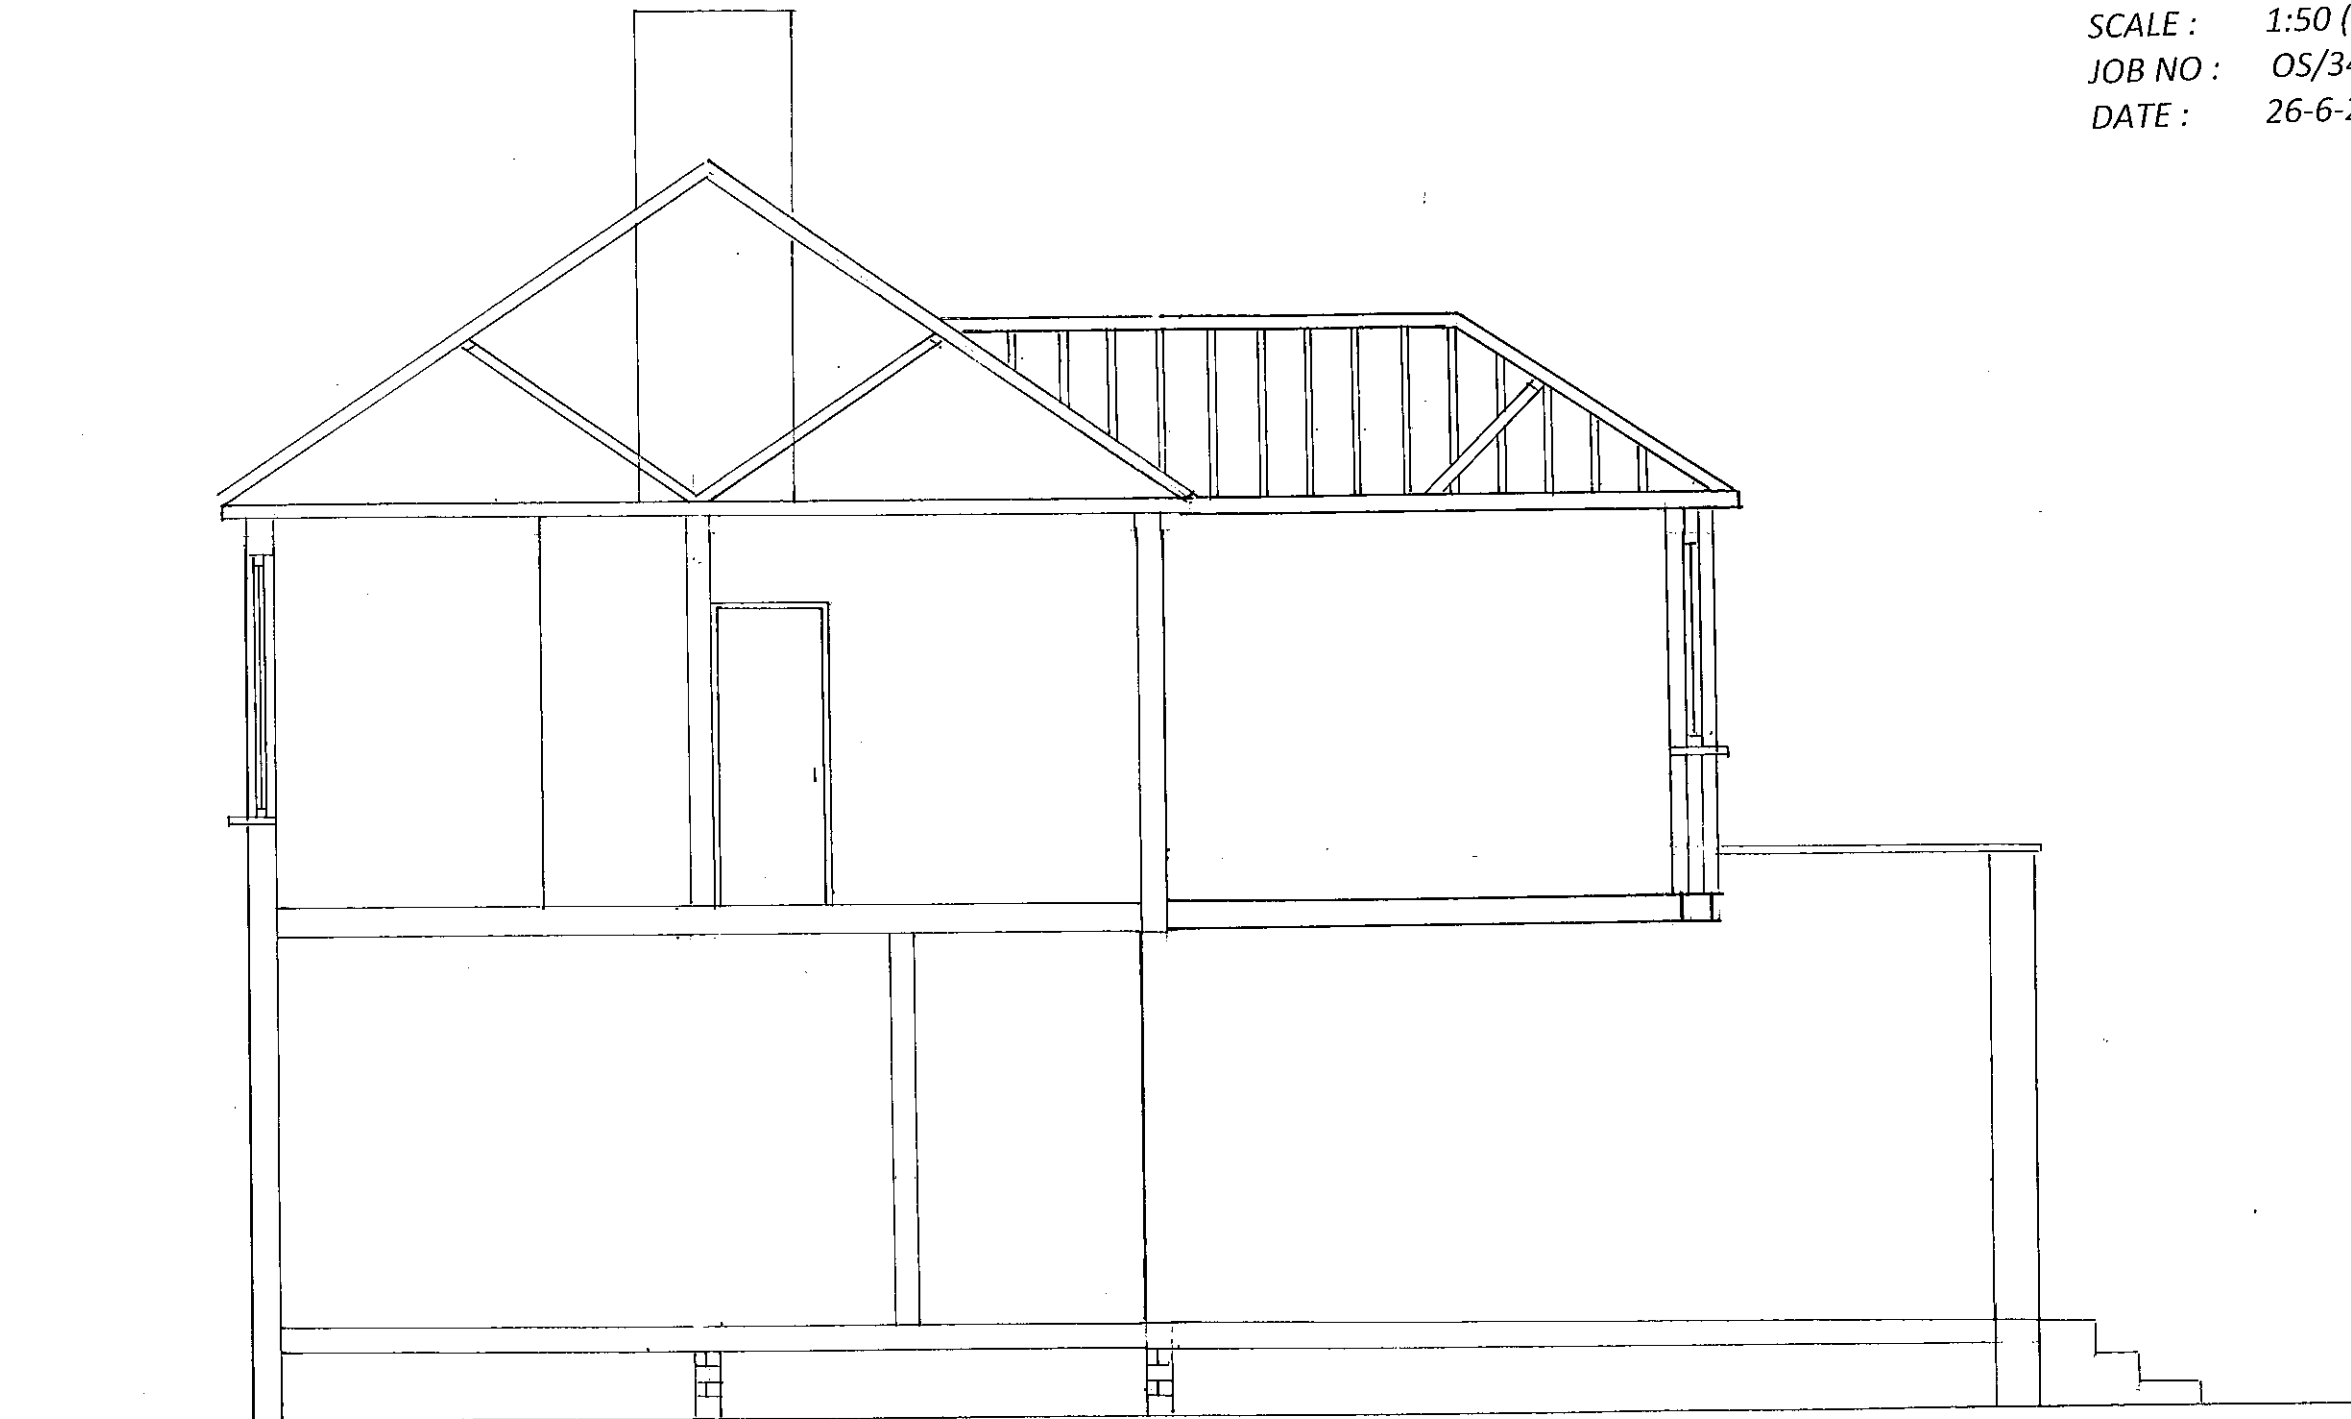

Section A-A Proposed