




Location Plan

0m 20m 40m 60m 80m 100m

Block Plan Scale 1:250

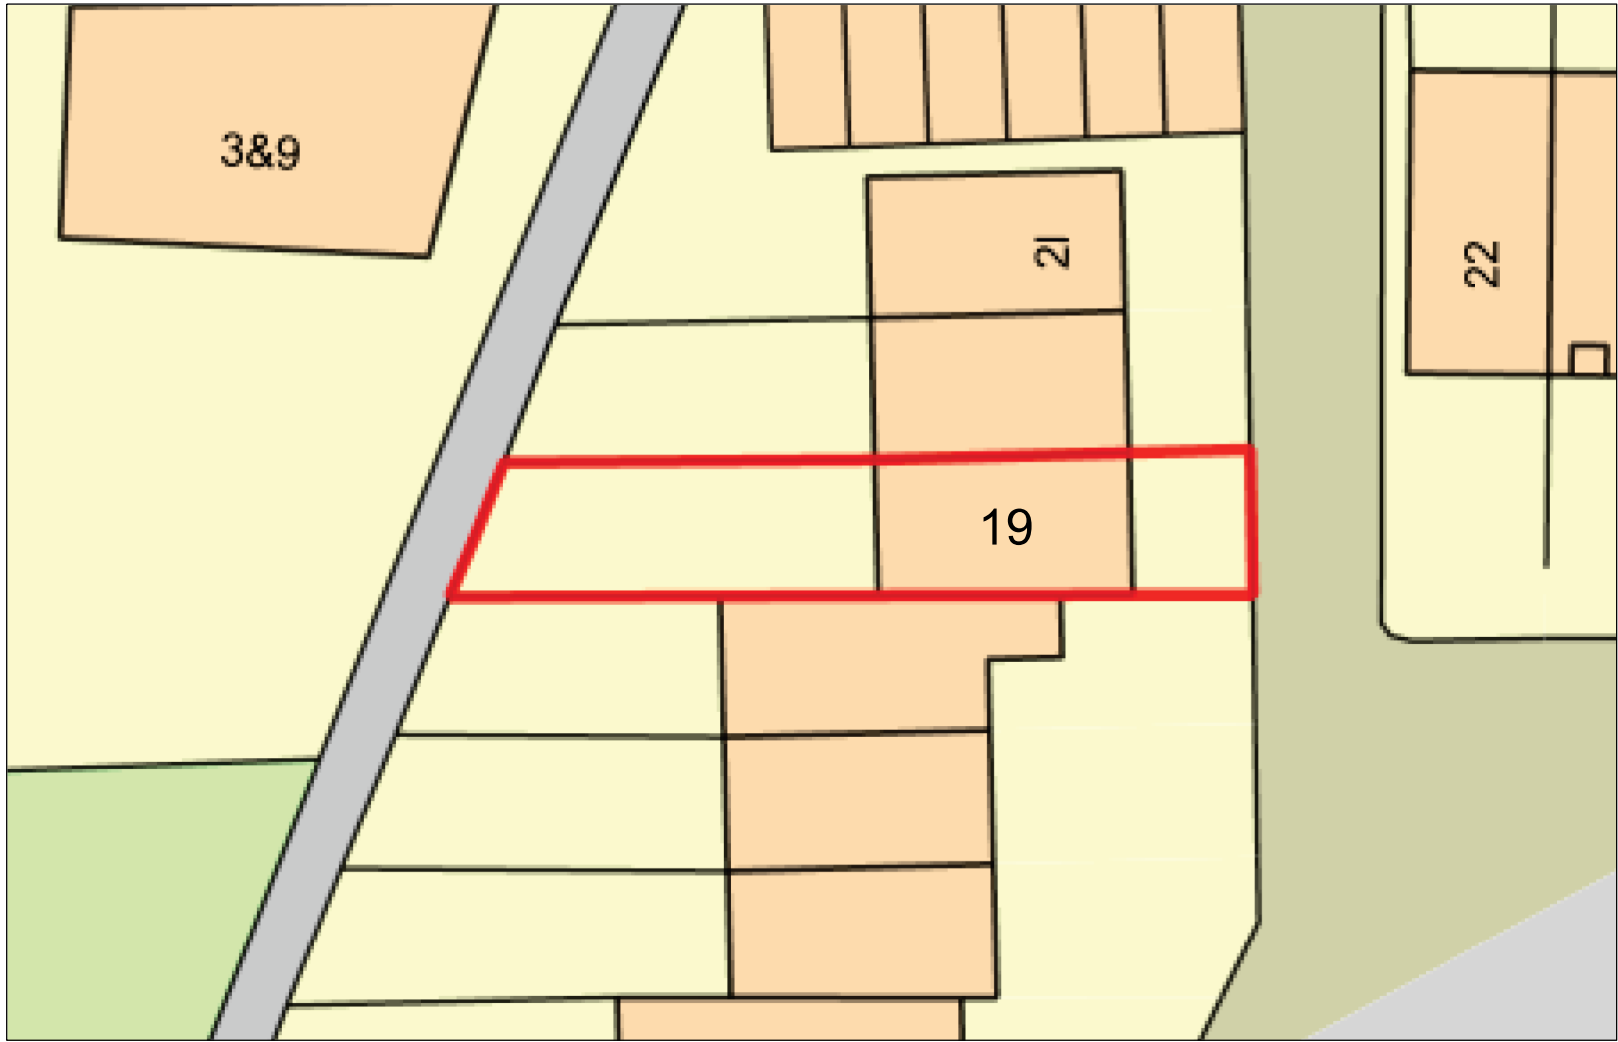

Copyright of this drawing is vested in ep_Architects and it must not be copied or reproduced without written consent. Figured dimensions only are to be taken from this drawing.

All contractors must visit the site and be responsible for taking and checking all dimensions relative to their work. ep_Architects are to be advised of any variation between drawings and site conditions.

Electronic data/ drawings issued as 'read only' and should not be interrogated for measurement. All dimensions and levels should be 'read only' from those values stated in text, on the drawings


KEY PLAN:

/ 28/01/21 Issued for Planning

REV:	DATE:	DETAILS:
------	-------	----------

Legend:

— Site Boundary

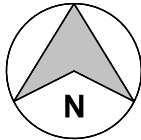

e. eva.plamadeala@gmail.com
m. 07787154328

PROJECT:
19 Greenfield Drive

TITLE:
Location Plan and Block Plan

SCALE	DATE:	DRAWN:	CHECKED:
1:1250@A3	17.11.2020	EP	EP

STATUS:
Preliminary

DRAWING NO:	REV:
19GD_01_00	/

Architecture | Interiors