




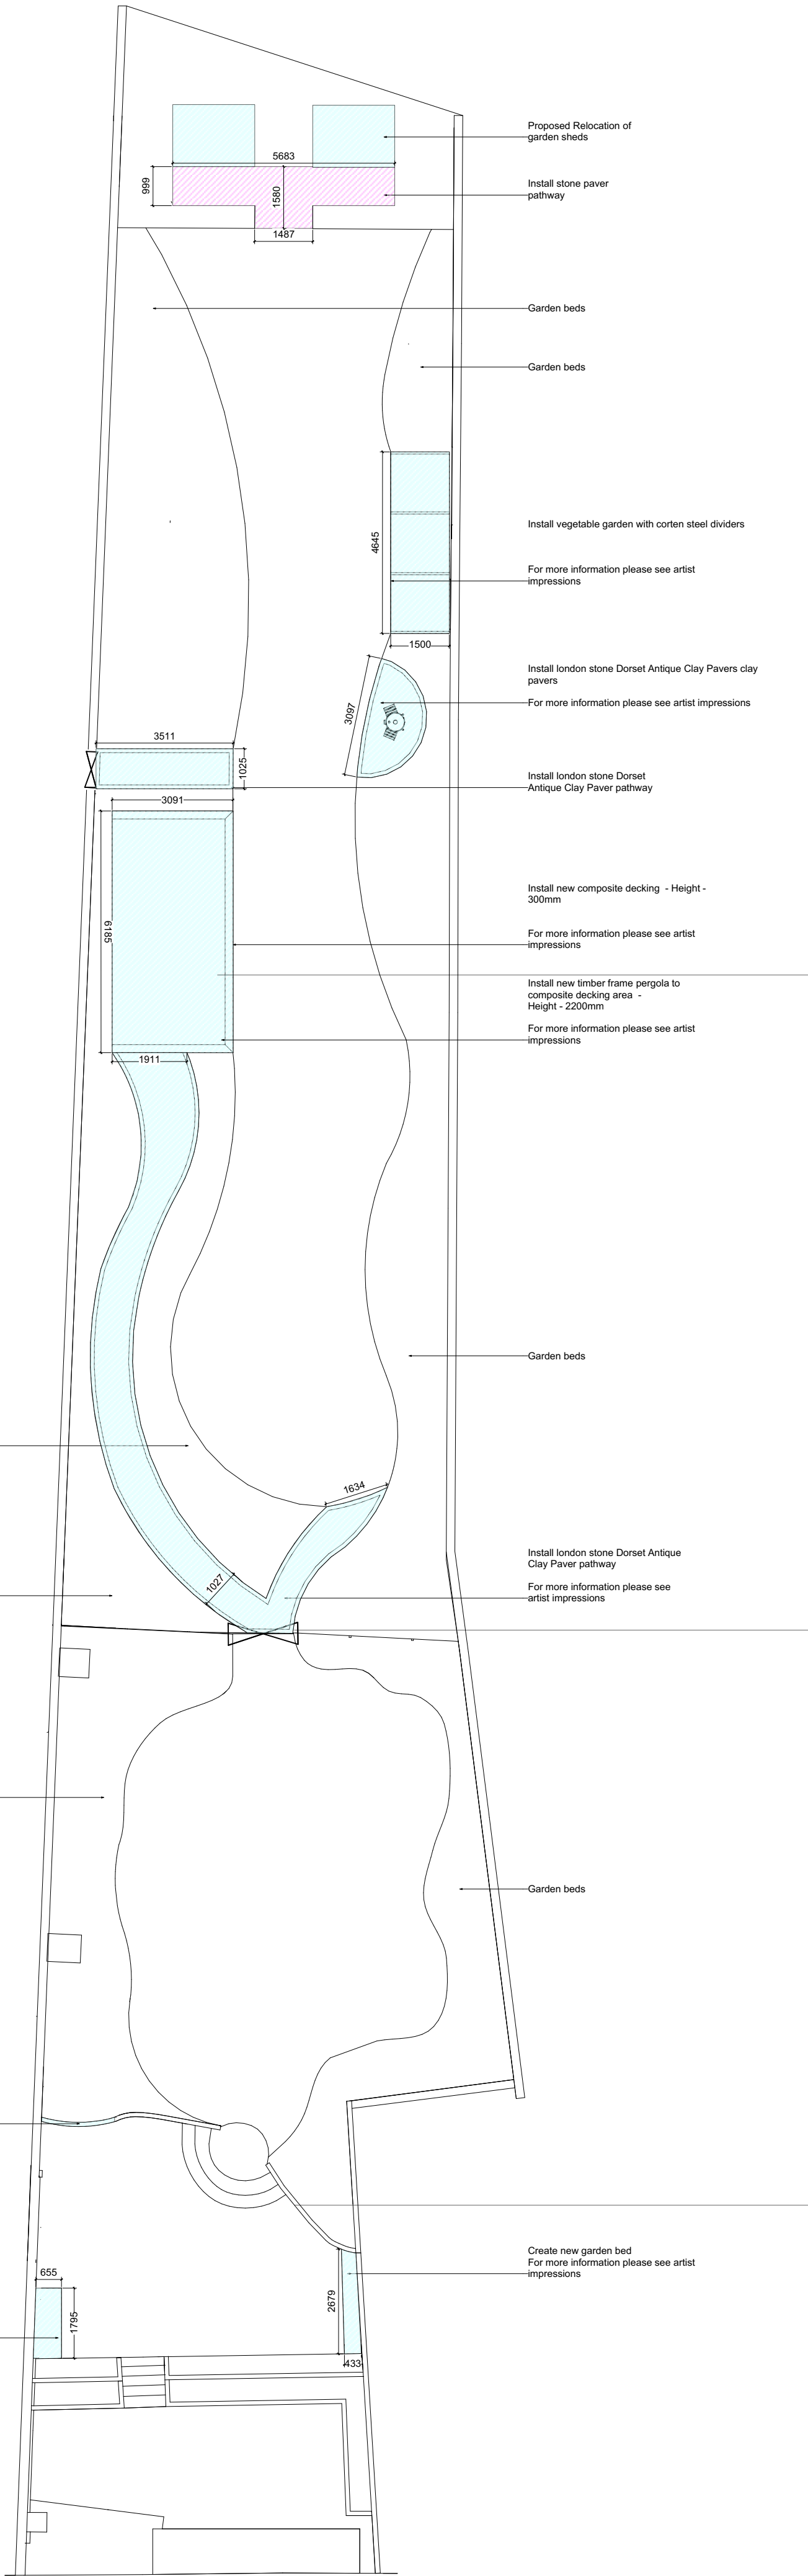

Existing - 112 The Bank - Rear Garden

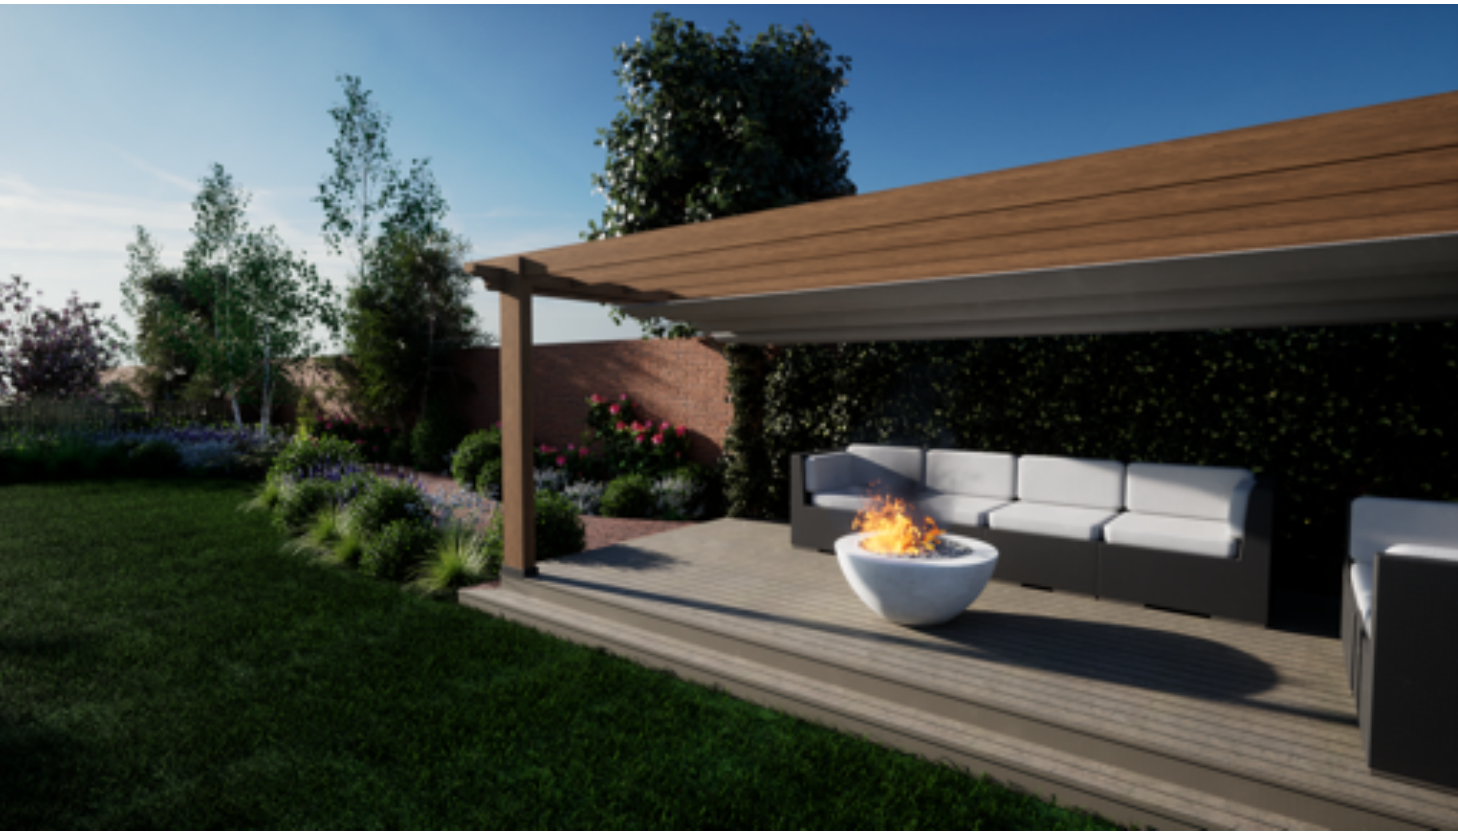

Proposed - 112 The Bank - Rear Garden

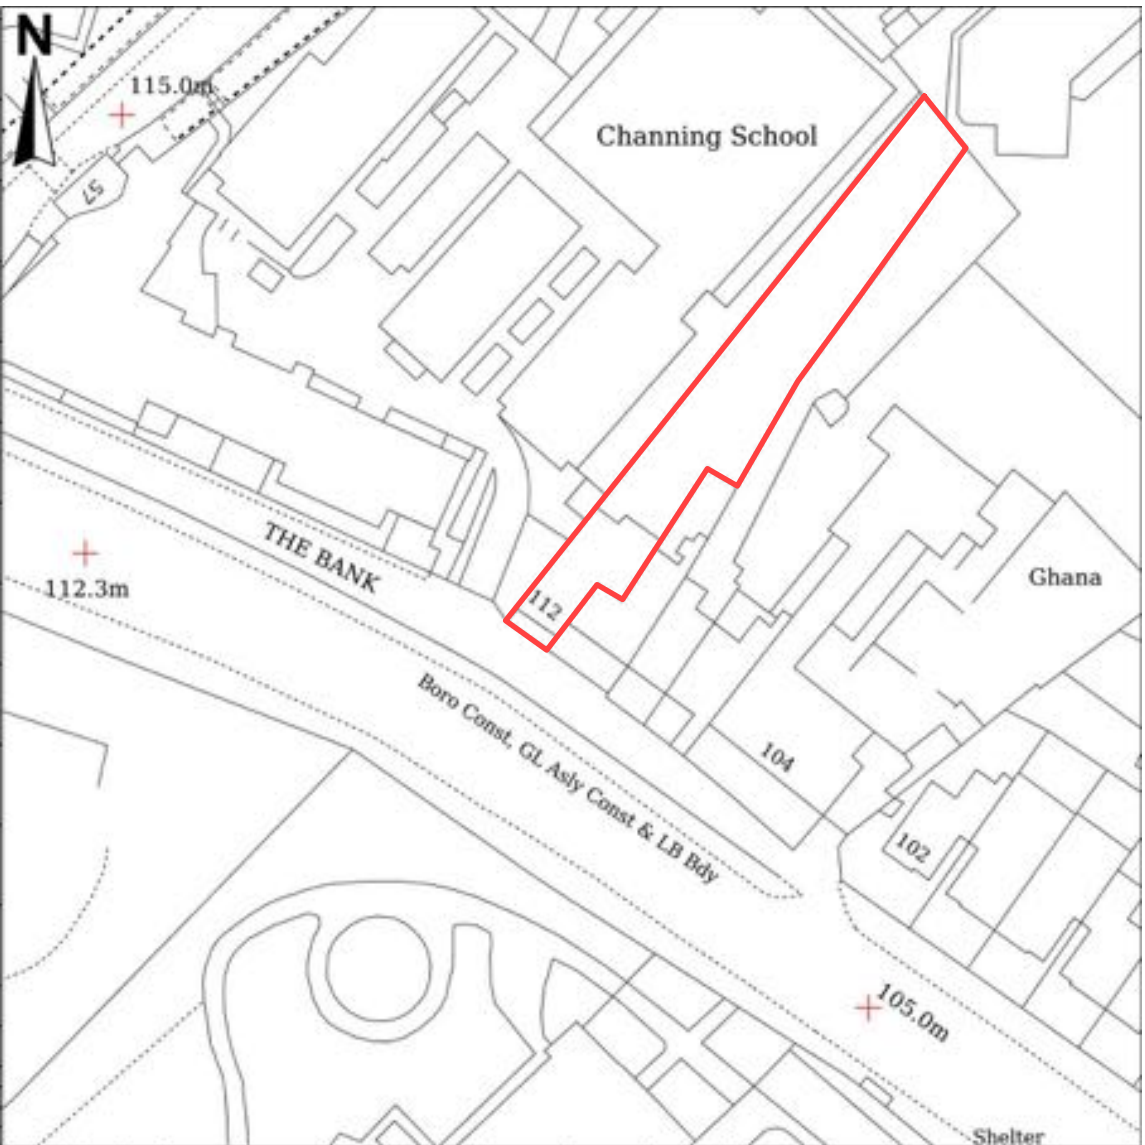

Notes :

Contractor to check all measures on site.

All proposals are subject to relevant planning consents

This drawing must be printed in colour.

Rev 1.0 - Drawn : M.L- Date : 05.10.22 - Notes : - Planning

Issue Reg : Checked :

Client approved for production

Sign :

Print :

Date :

Project : 112 Highgate Hill ( The Bank ) N6 5HE  
Drawing : Rear Garden - Existing & Proposed  
Rev : 1.0  
Status : Planning  
Scale : @A1 - NTS - Do not scale from