





WEST GREEN ROAD PAVEMENT DARBY HALL ENTRANCE WITH SUPPORT SPACES AND RESIDENTIAL ABOVE CHURCH AUDITORIUM WITH RESIDENTIAL ABOVE SHARED SURFACE/VEHICULAR ENTRANCE


1 Section AA
1 : 100

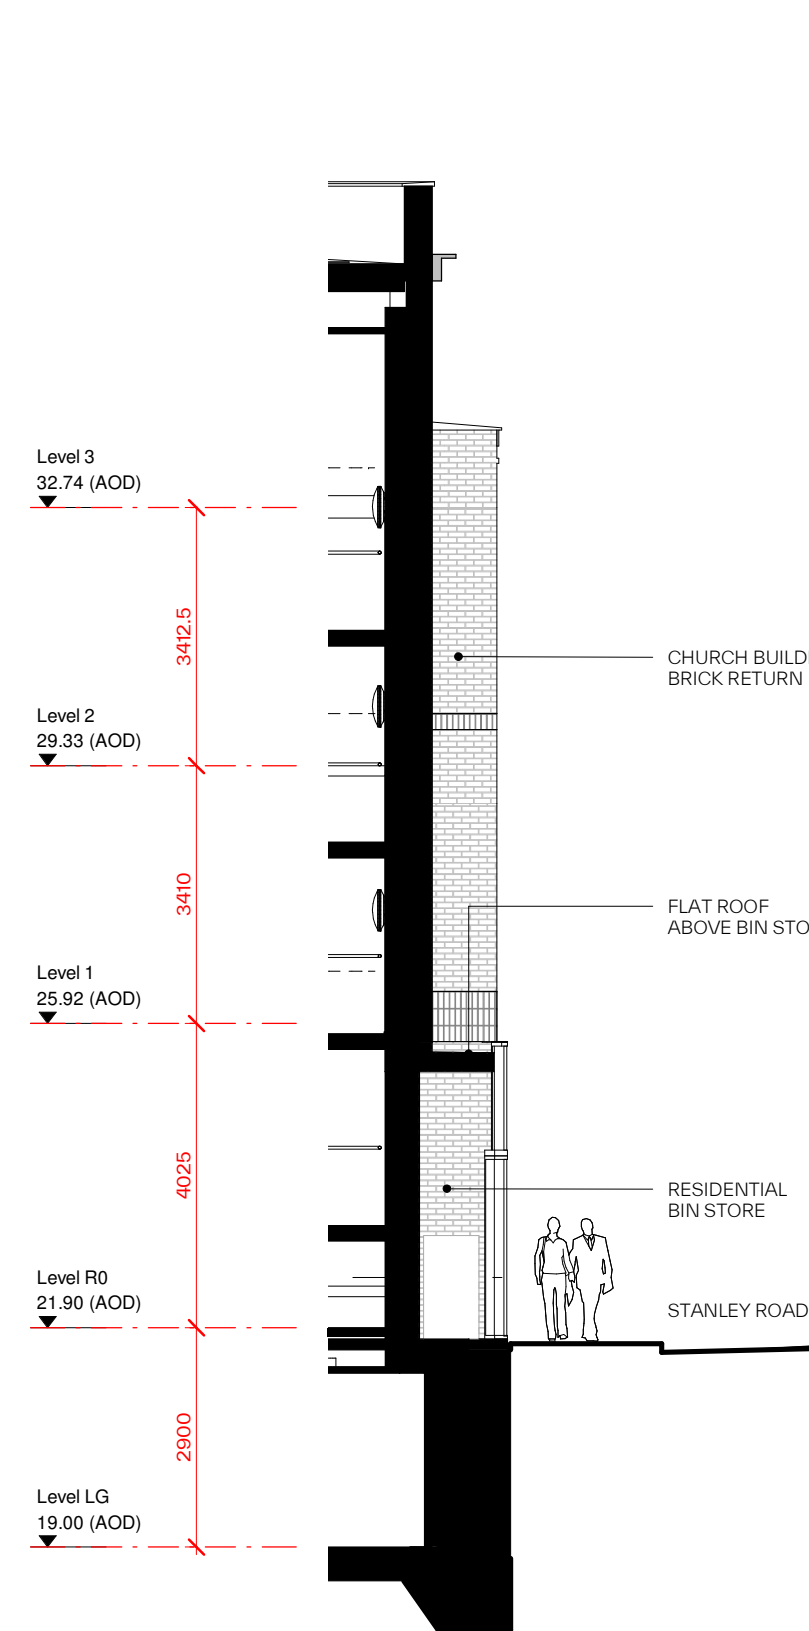

2 Section BB - Brick Return
1 : 100

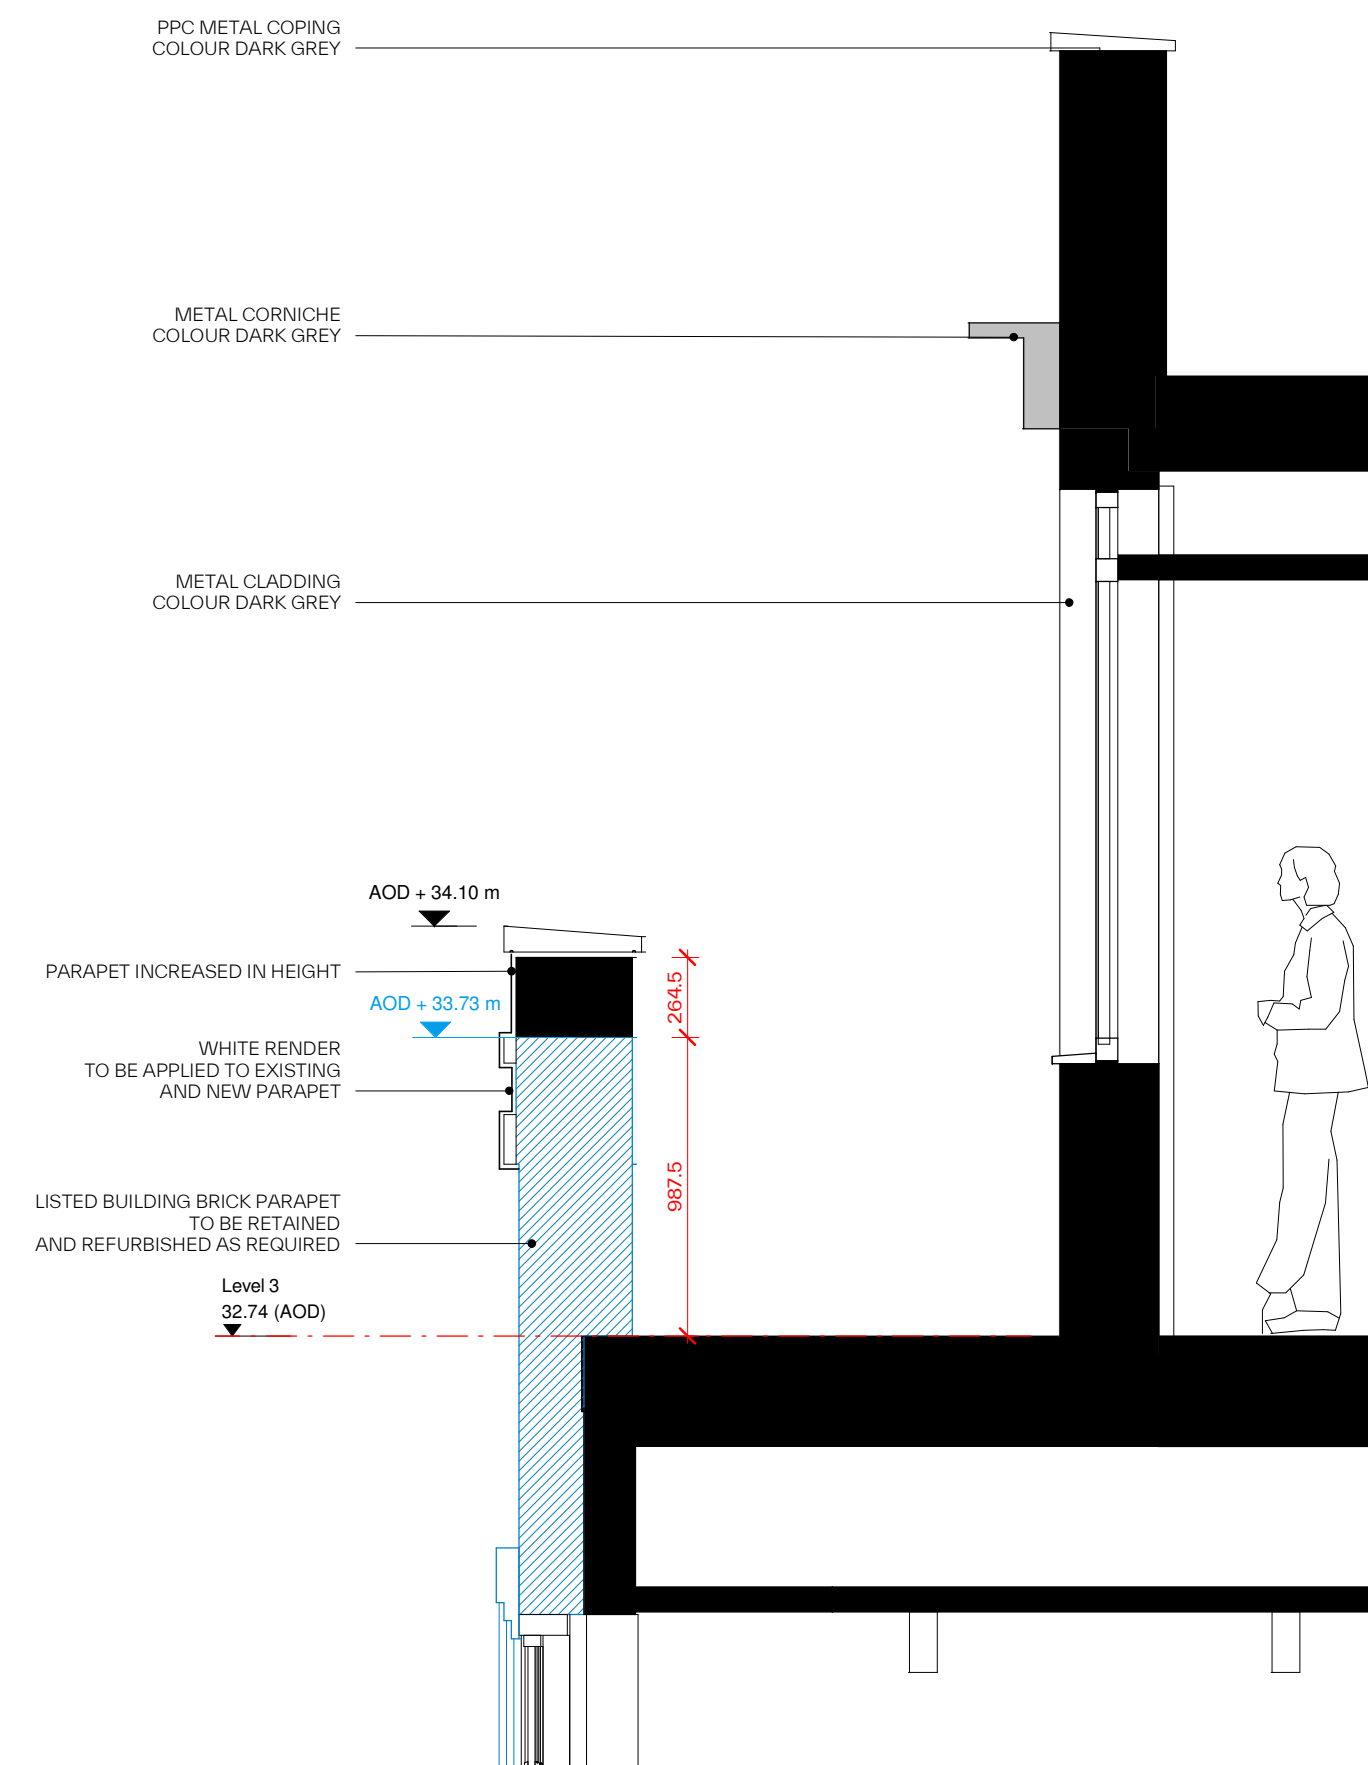


3 Section CC - Parapet Detail
1 : 25

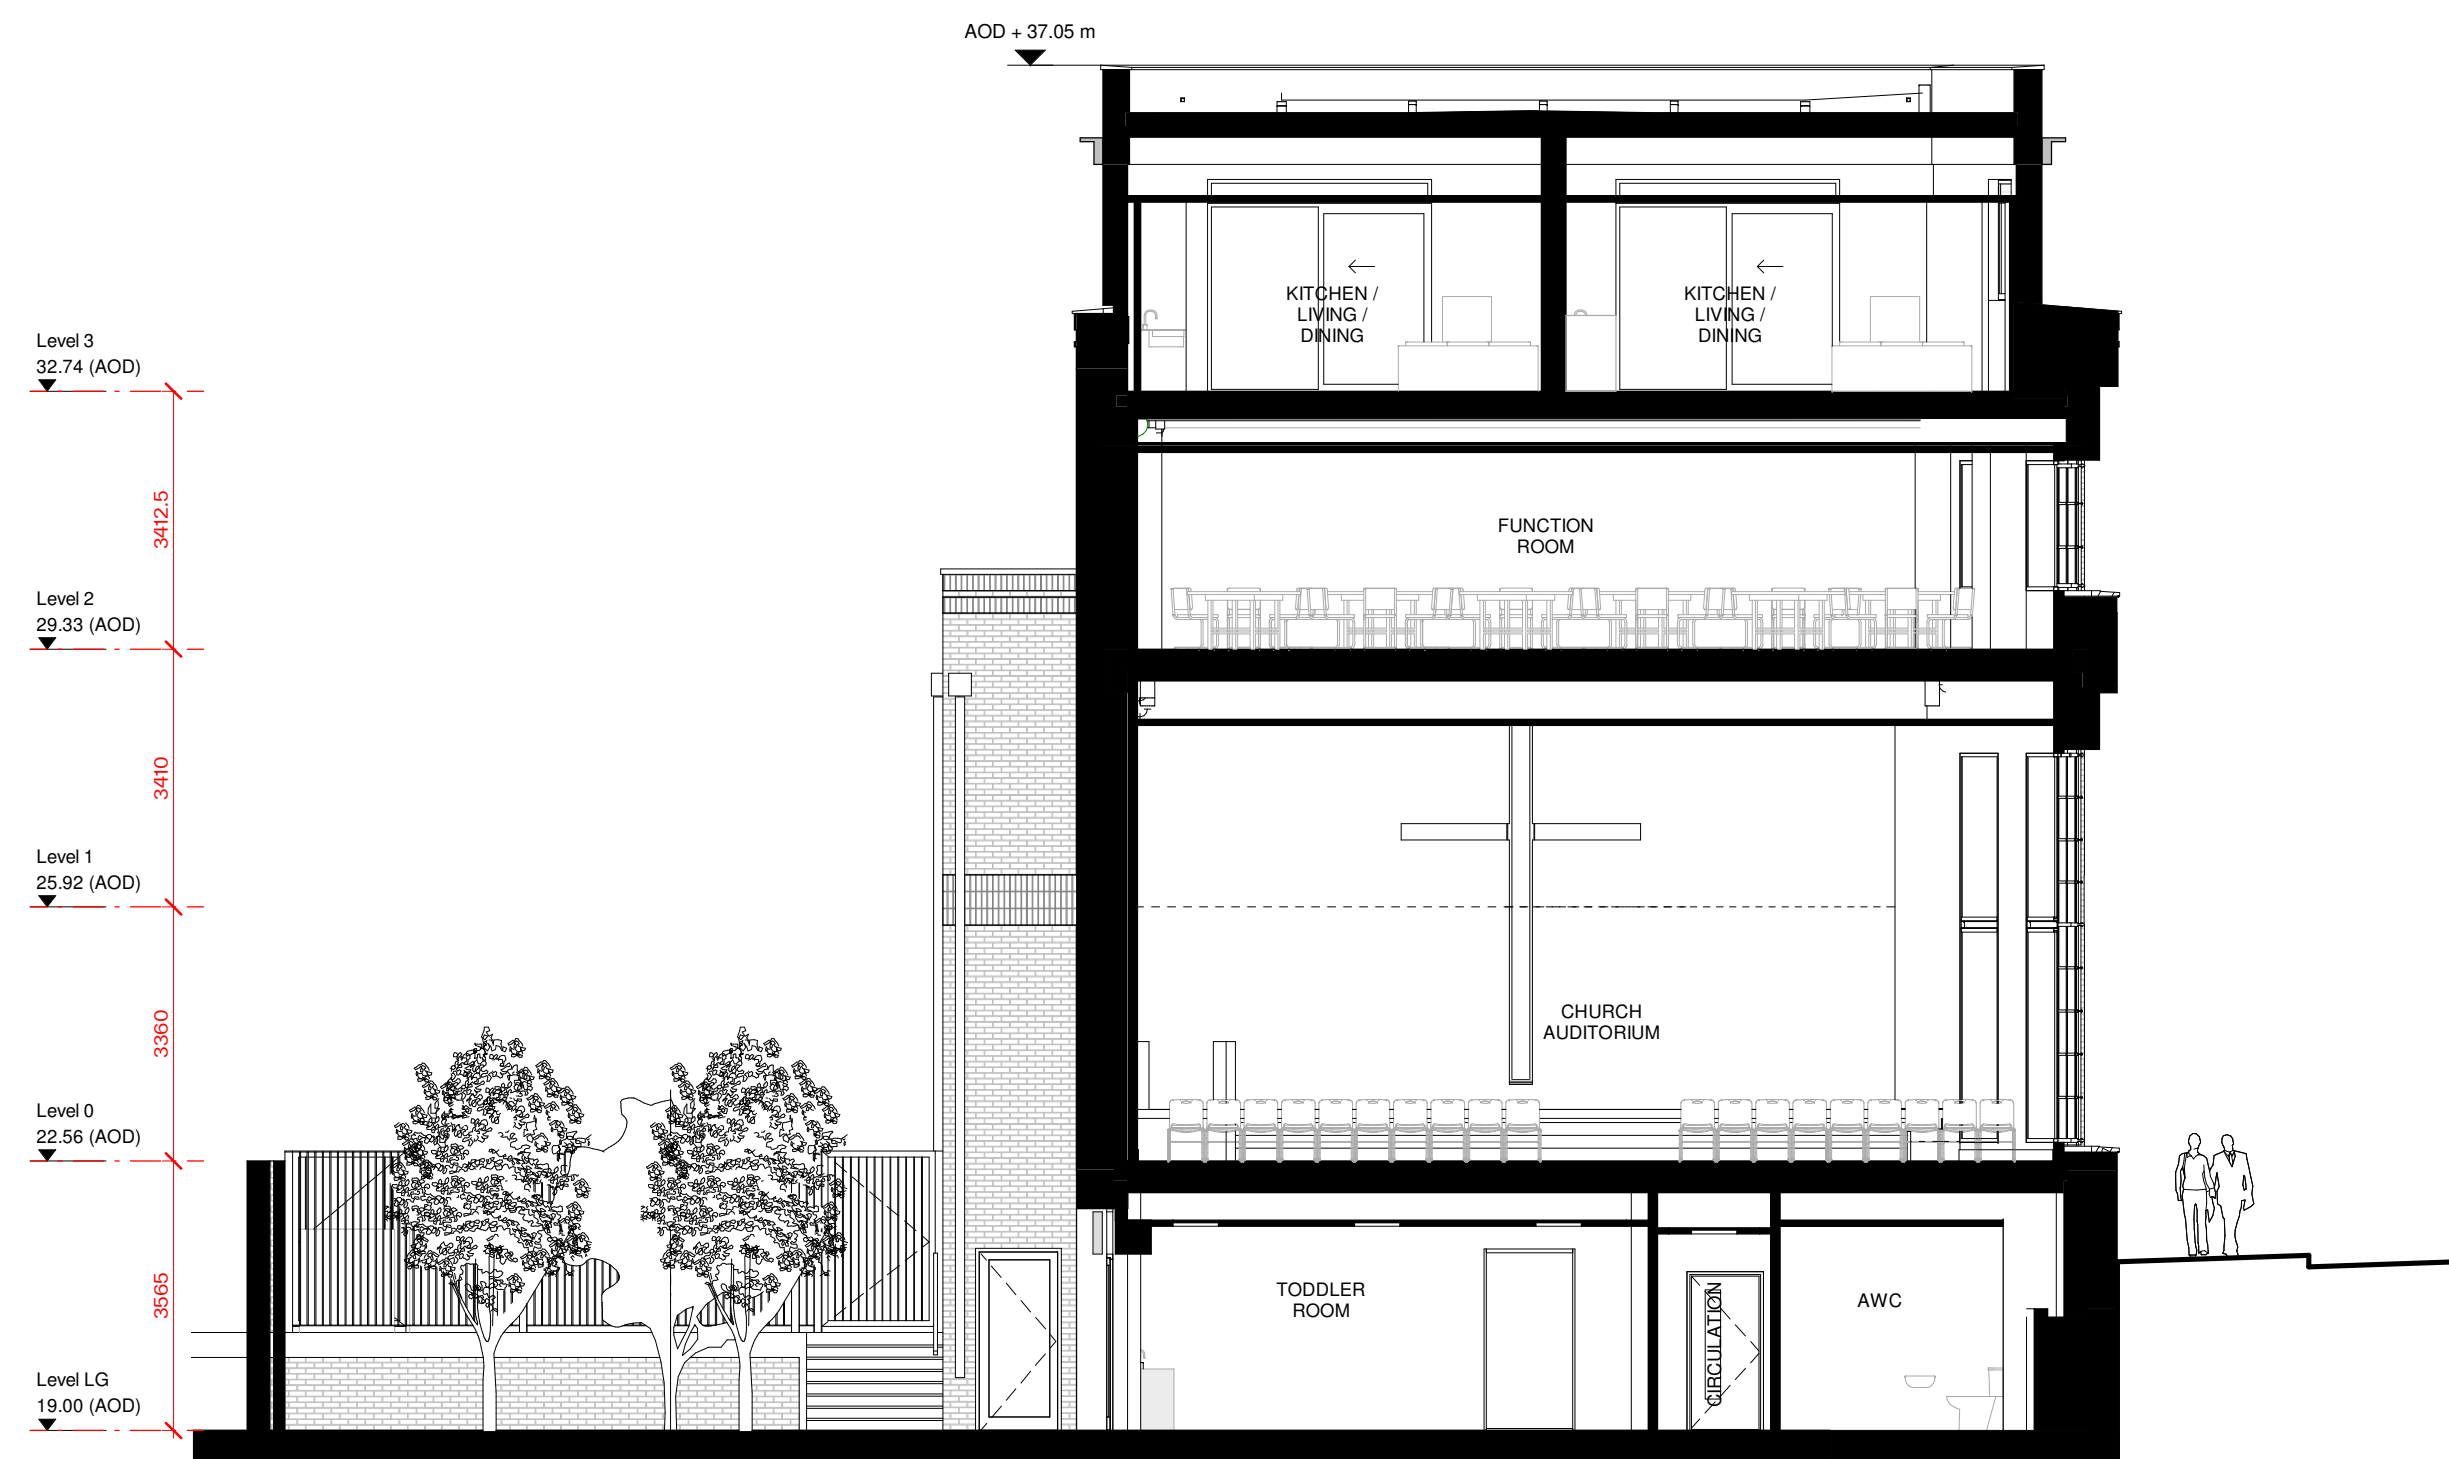


NURSERY PLAYSPACE CHURCH AUDITORIUM WITH RESIDENTIAL ABOVE AND NURSERY BELOW STANLEY ROAD PAVEMENT

4 Section DD
1 : 100

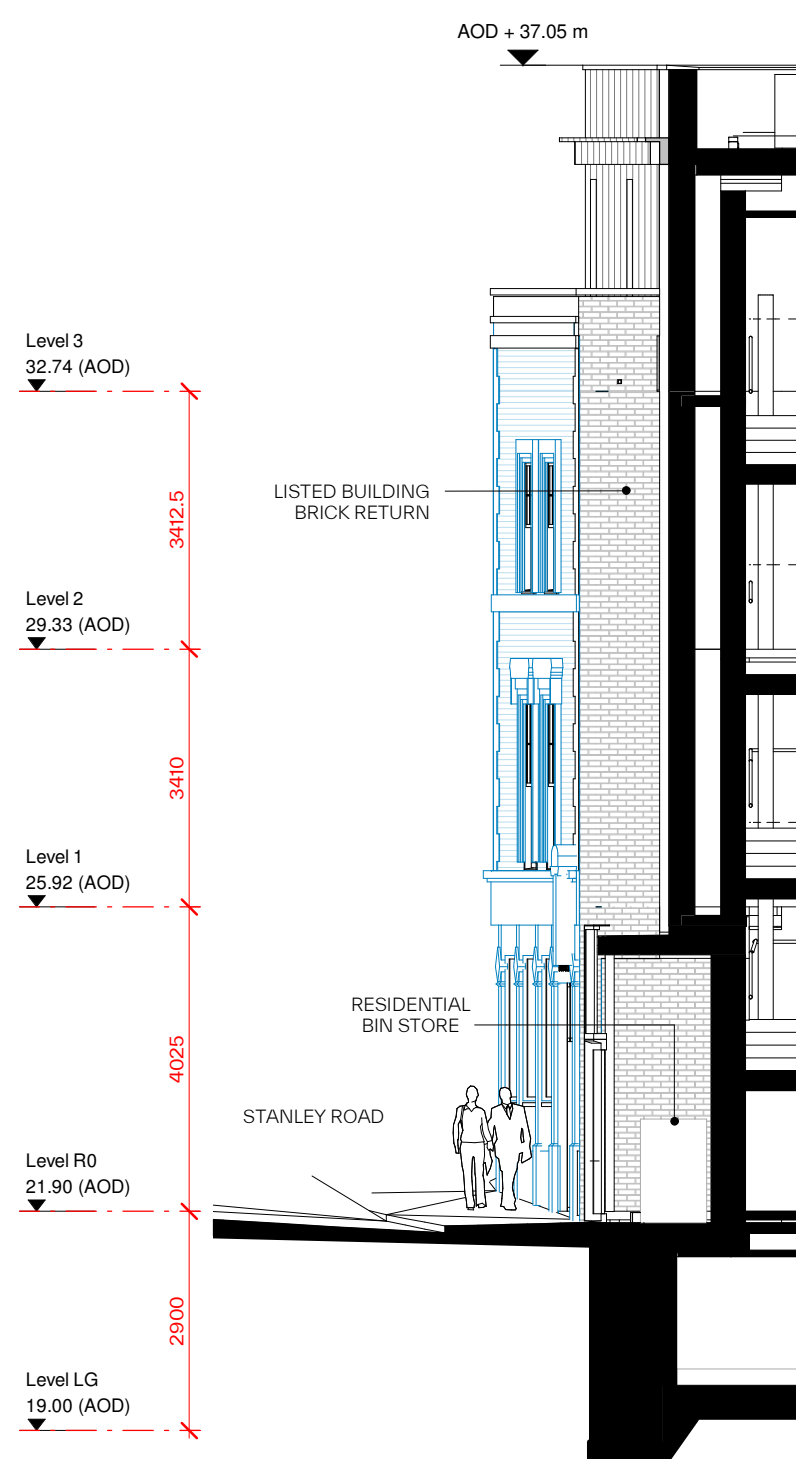

5 Section EE - Brick Return
1 : 100

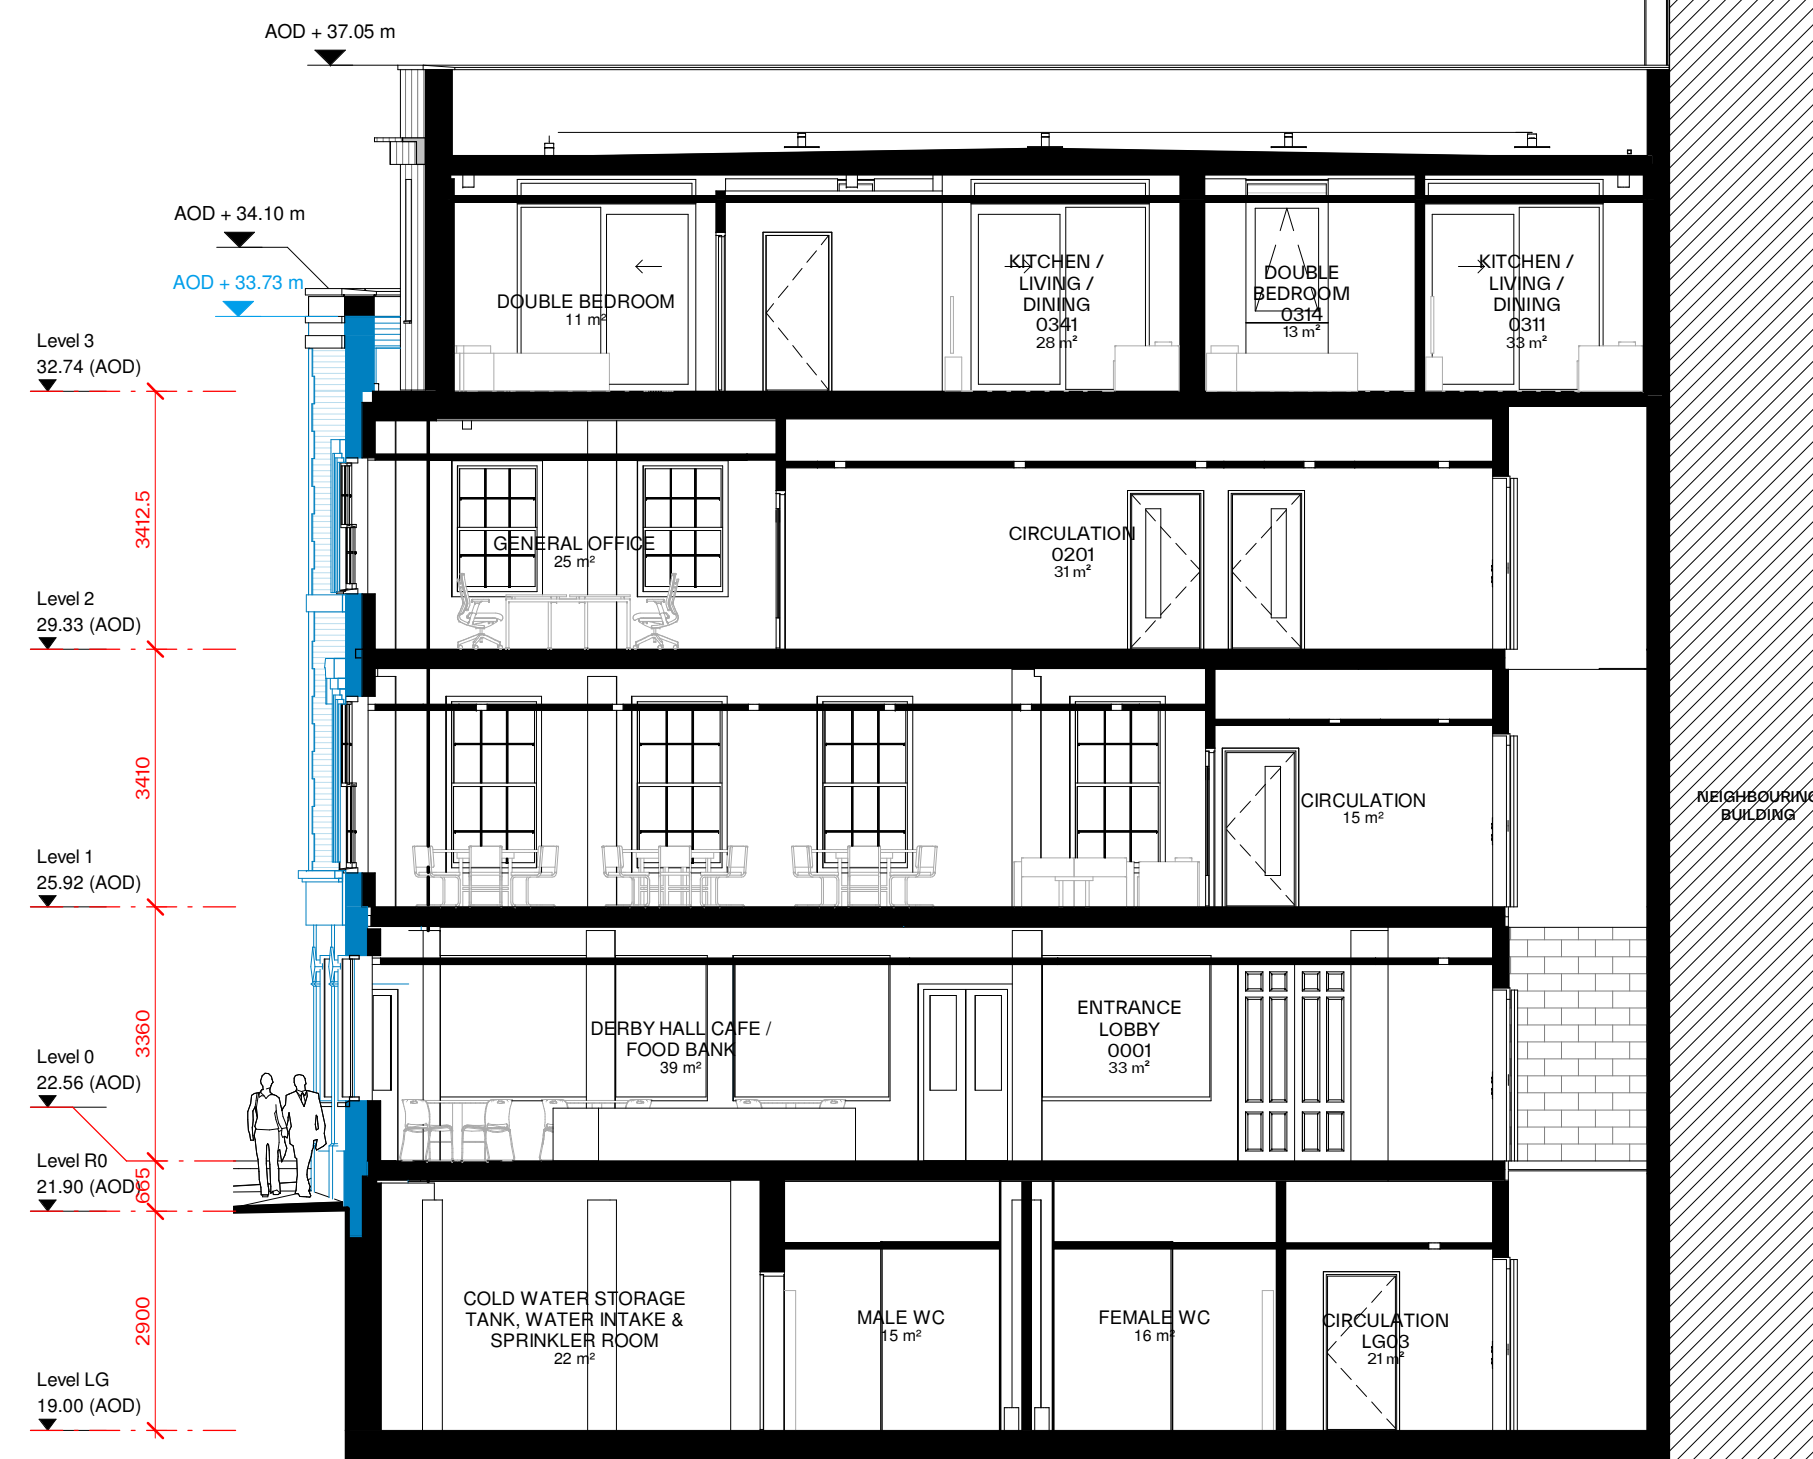

PAVEMENT DERBY HALL ENTRANCE WITH SUPPORT SPACES AND RESIDENTIAL ABOVE

6 Section FF
1 : 100

P03 NMA 02	JP/MMWS	03/11/22
P02 NMA SUBMISSION (WITH AMENDMENTS)	MM	16/10/20
P01 NMA SUBMISSION		21/09/20
Rev Note	Dr/Ch/App	Date



PROJECT INFORMATION
AI - 2456
Derby Hall Church
433-435 West Green Road, Haringey
London, N15 3PJ

DRAWING INFORMATION
Proposed Sections
STATUS PRELIMINARY
SCALE As indicated
@ AI

DRAWING NUMBER
DHC-AI-00-ZZ-DR-A-00-301 REV: P03