



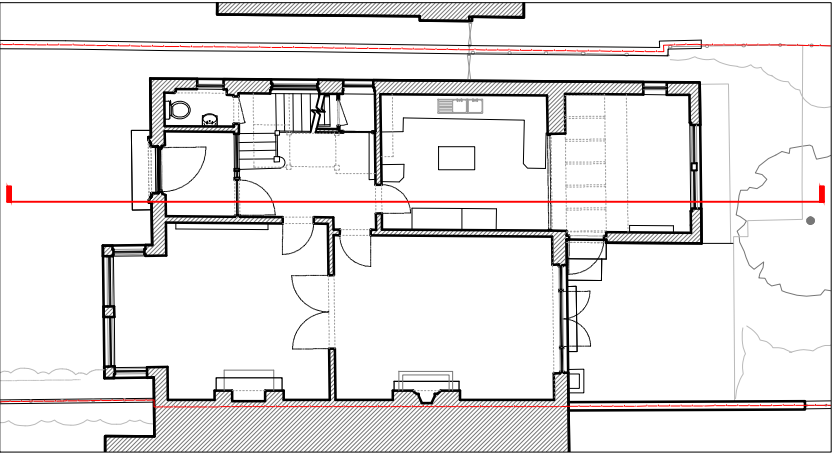

KEY PLAN

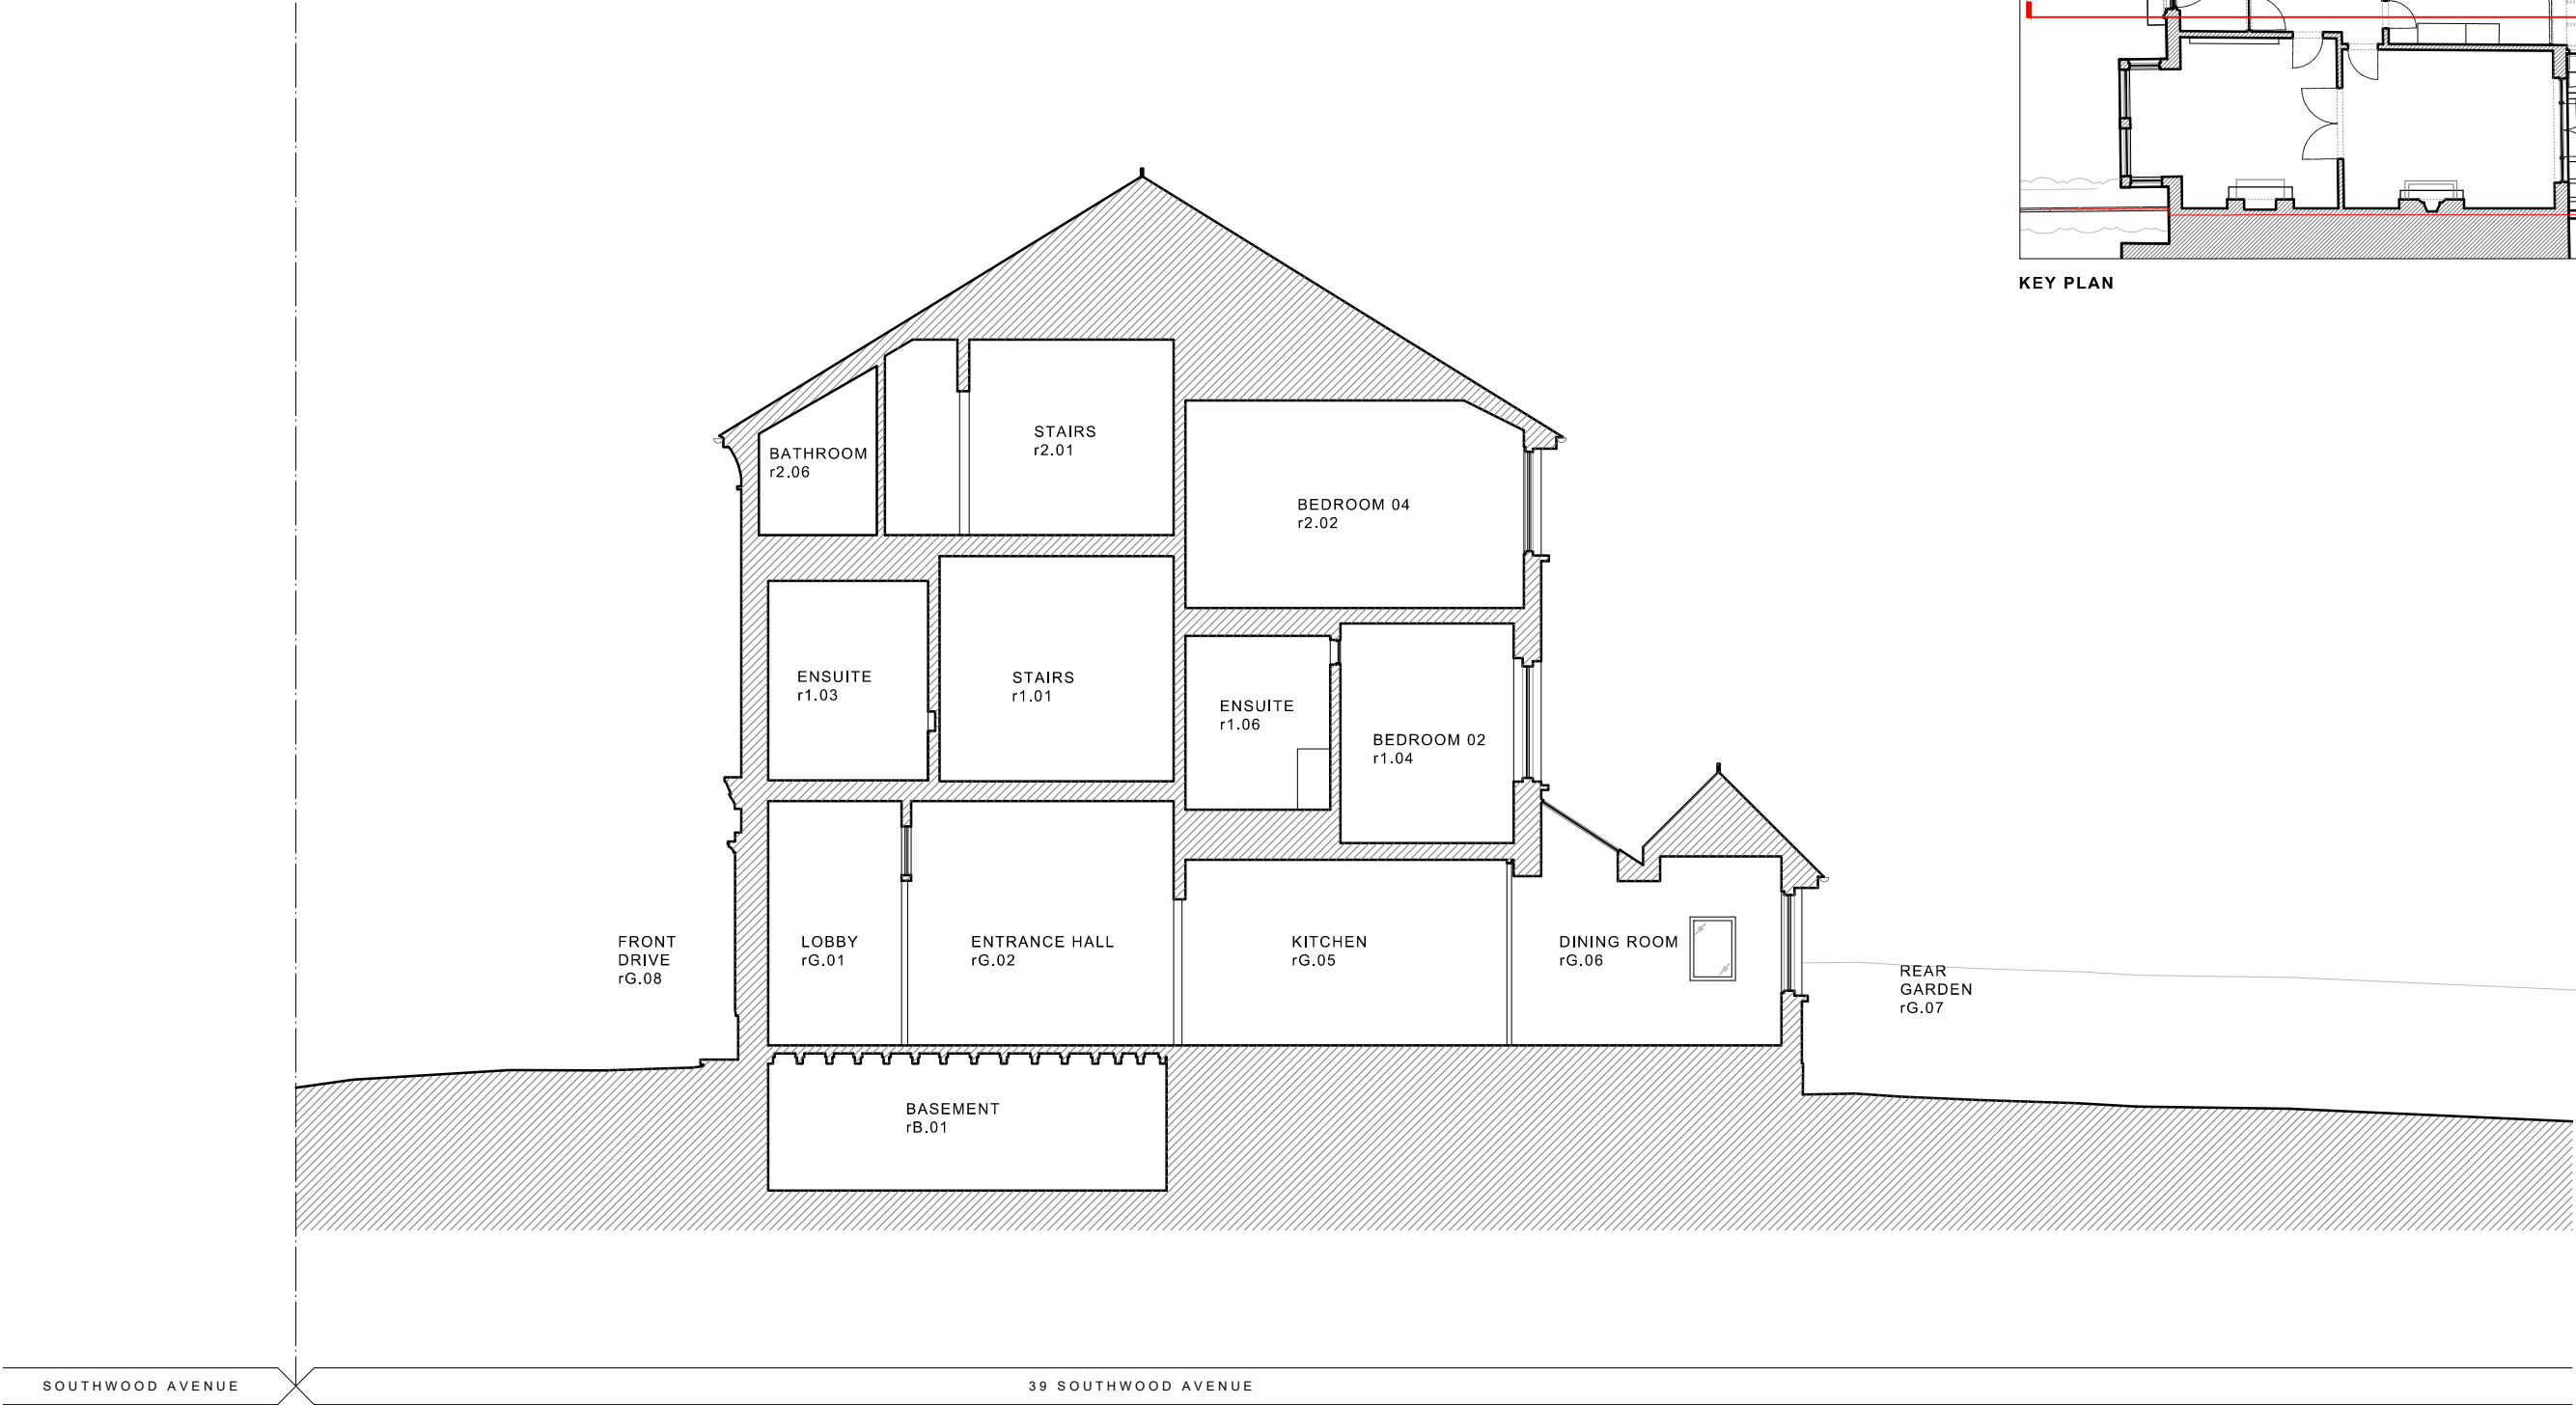

NOTES

Rev	Date / Info



MARTYN CLARKE
ARCHITECTS

78 CROUCH HILL
LONDON N6 9EE
0207 263 7121
www.mcarchitects.co.uk

Project
Aaron & Michele Davies
39 Southwood Avenue
London, N6 5SA

Project No.
6276

Date
November 2022
Scale / Format
1:100 @ A3

Drawing No.
6276_03_022

Revision

-

PLANNING

