
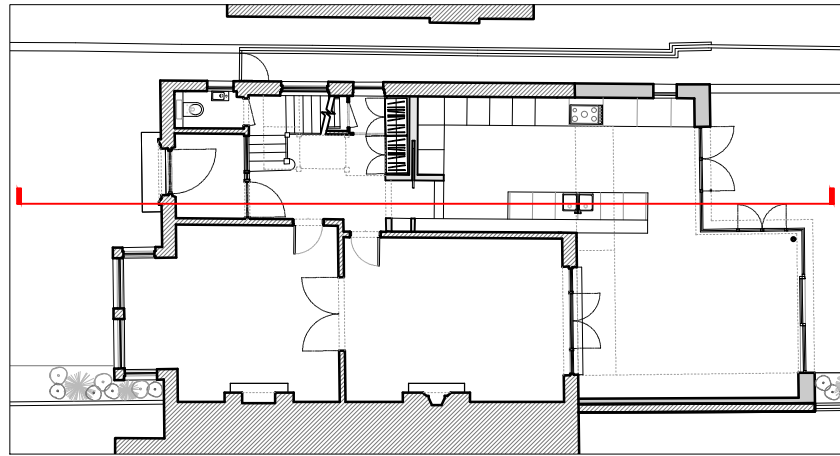


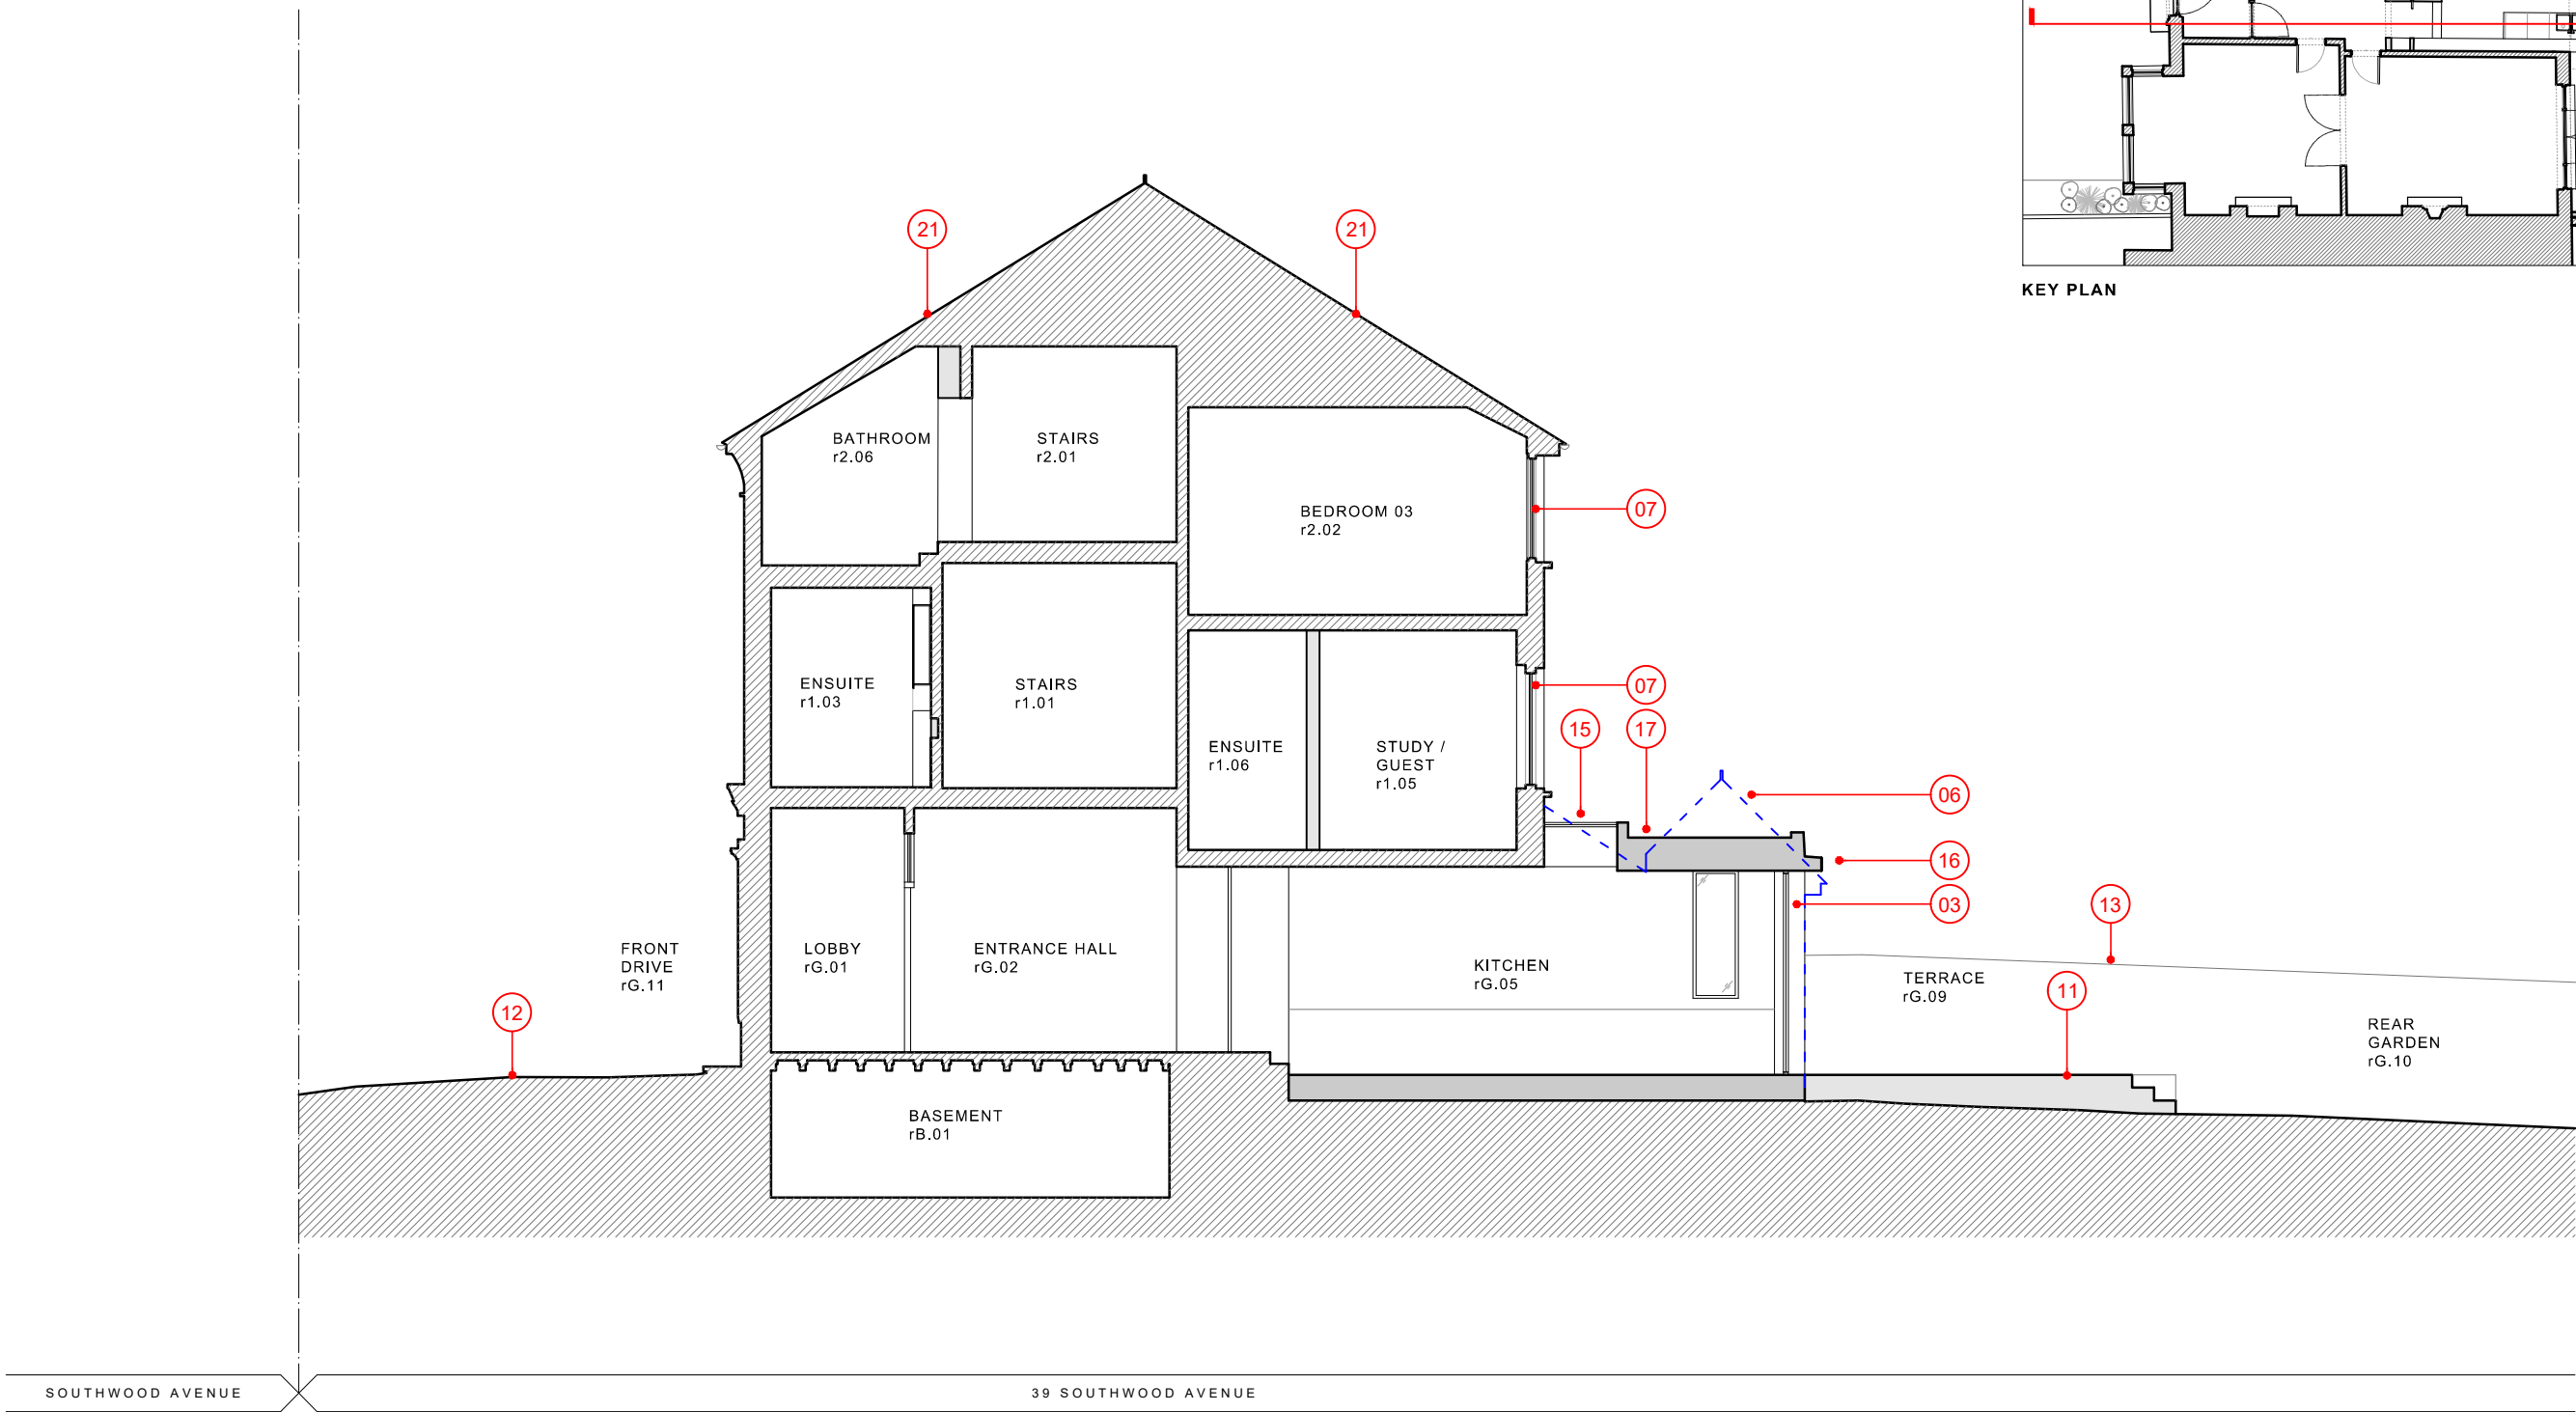

KEY PLAN

NOTES

- 03 Proposed new frameless double glazed corner window
- 06 Line of existing rear extension shown dashed in blue
- 07 Proposed new double glazed painted timber sash window with profiles to match existing
- 09 Proposed new painted timber door and security screen
- 11 Proposed new permeable hard landscaping to rear garden patio
- 12 Proposed new permeable hard landscaping to front driveway
- 13 Proposed new 2m high timber fence along the boundary
- 15 Proposed new structurally glazed rooflight to rear extension
- 16 Proposed new reconstituted stone coping to rear extension
- 17 Proposed new mature sedum green roof to flat roof
- 21 Proposed new roof coverings to match existing tiles and details

Rev	Date / Info
-----	-------------



MARTYN CLARKE ARCHITECTS 78 CROUCH HILL LONDON N6 9EE 0207 263 7121 www.mccarchitects.co.uk		
Project	Aaron & Michele Davies 39 Southwood Avenue London, N6 5SA	Project No. 6276
Date	November 2022	Drawing No.
Scale / Format	1:100 @ A3	6276_03_220
Drawing Name	PROPOSED SECTION C	PLANNING
Revision	-	