
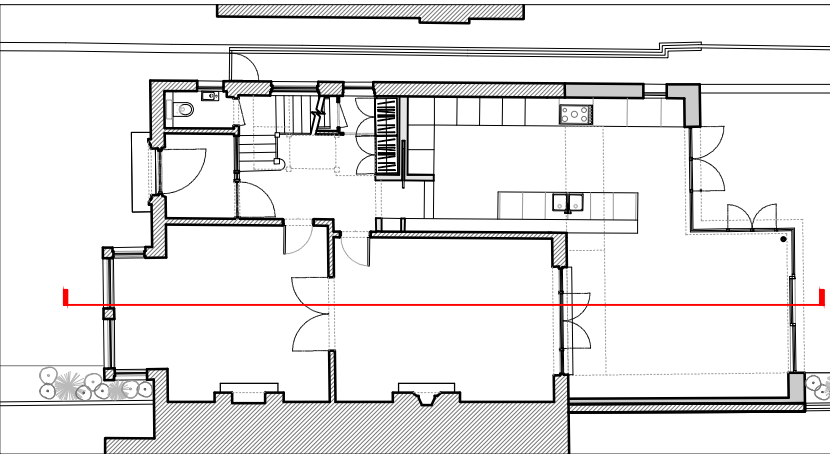


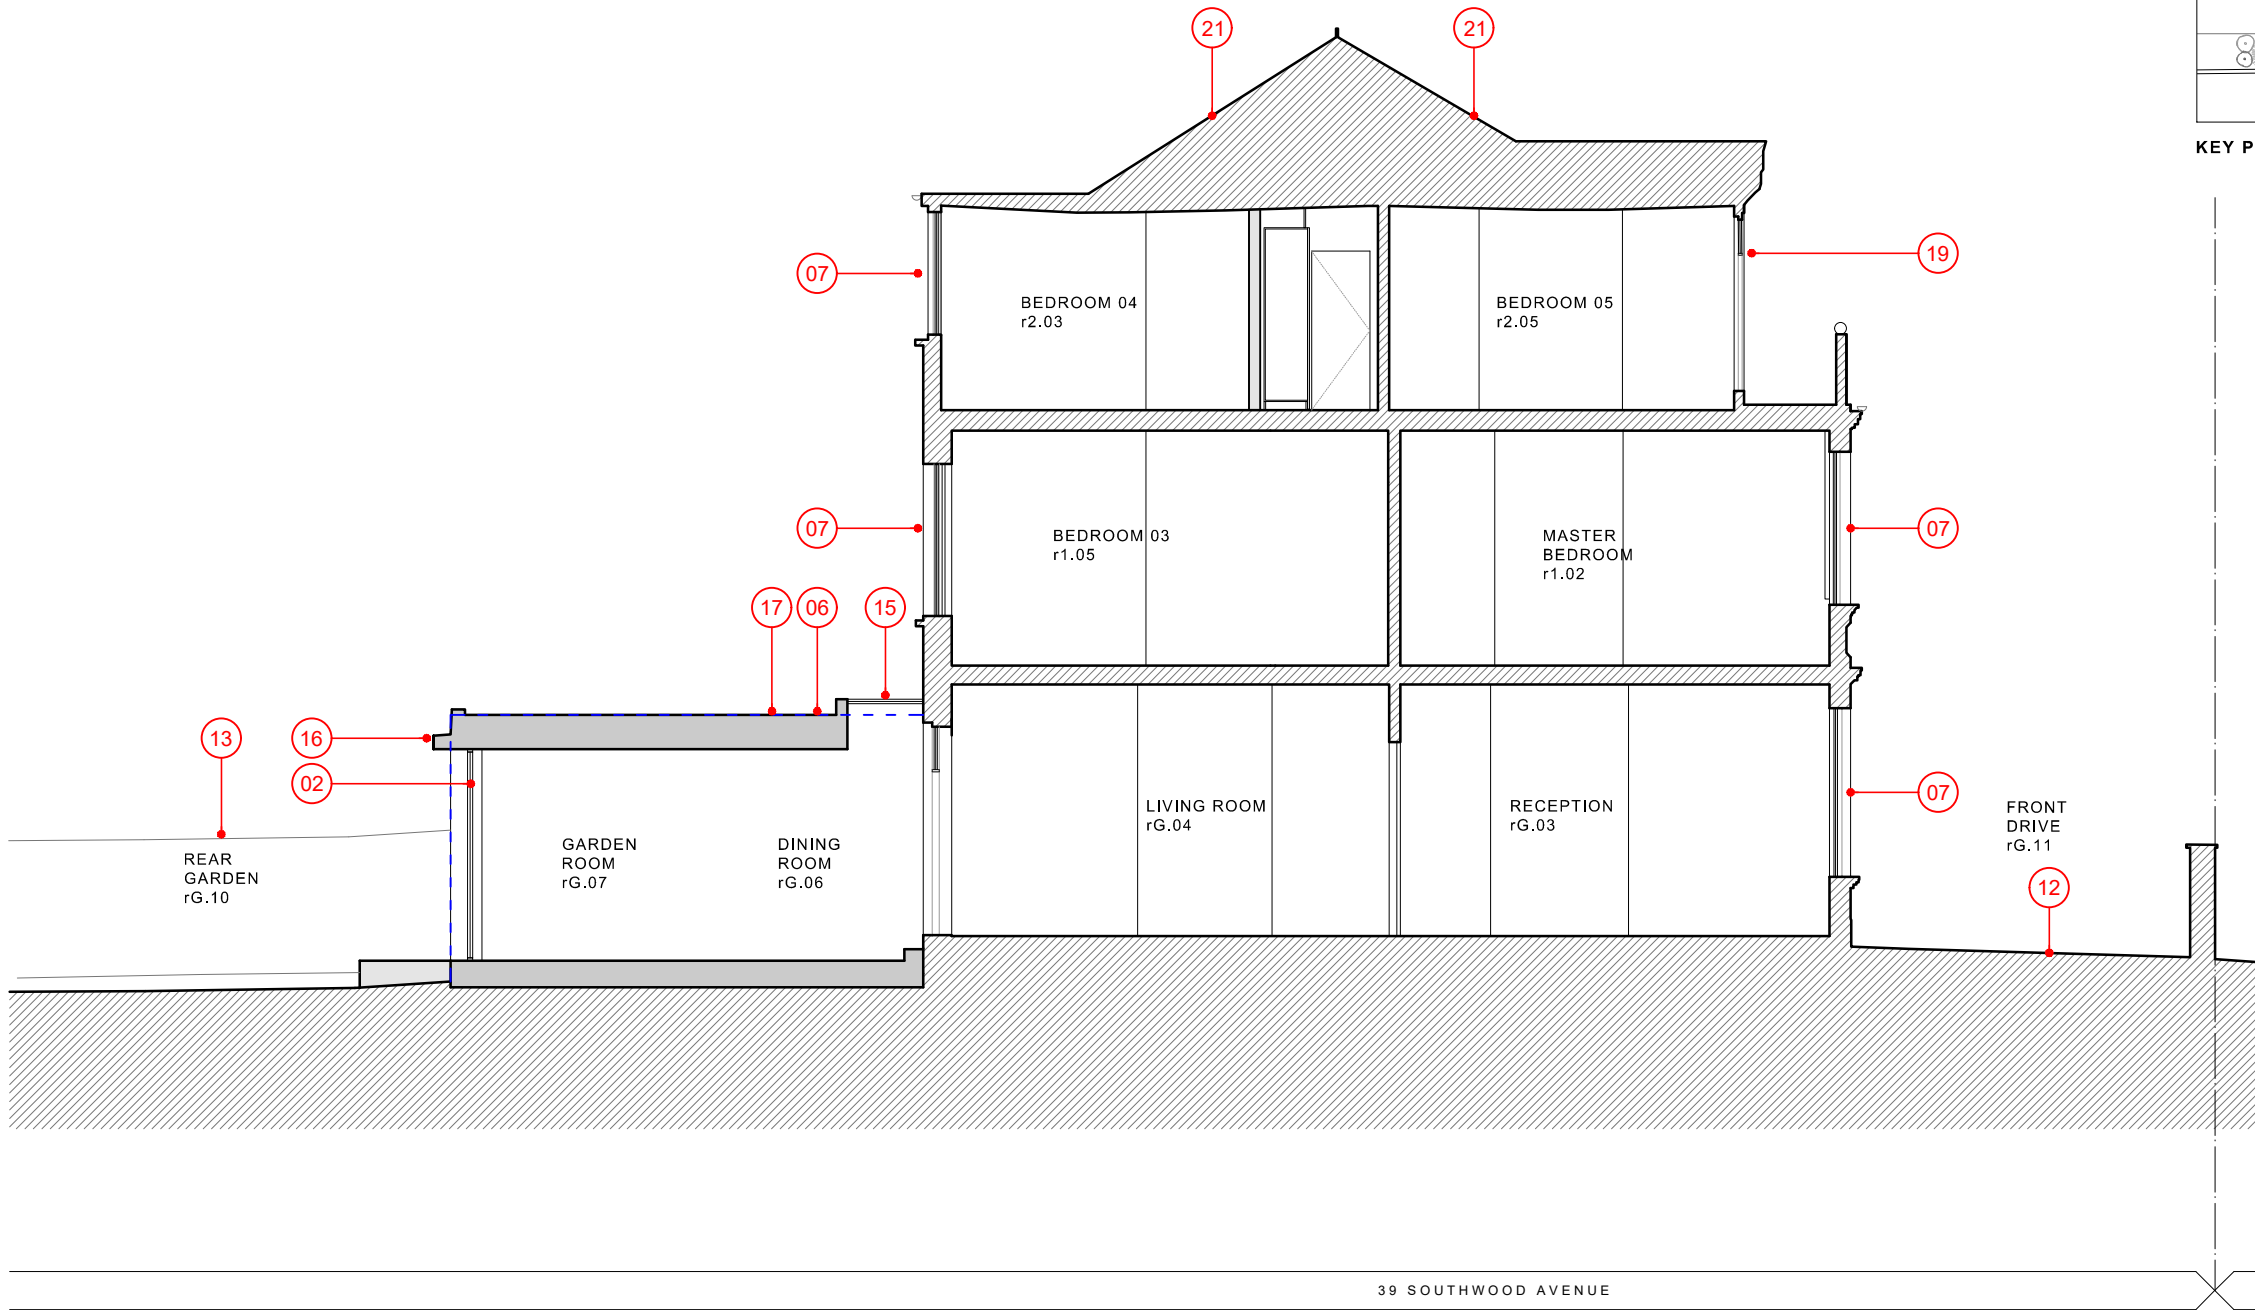

KEY PLAN

NOTES

- 02 Proposed new proprietary double glazed aluminium sliding doors

06 Line of existing boundary wall to No.41 shown dashed in blue

07 Proposed new double glazed painted timber sash window with profiles to match existing

09 Proposed new painted timber door and security screen

11 Proposed new permeable hard landscaping to rear garden patio

12 Proposed new permeable hard landscaping to front driveway
- 13 Proposed new 2m high timber fence along the boundary

15 Proposed new structurally glazed rooflight to rear extension

16 Proposed new reconstituted stone coping to rear extension

17 Proposed new mature sedum green roof to flat roof

19 Proposed new double glazed painted timber doors to existing front terrace to match existing

21 Proposed new roof coverings to match existing tiles and details

Rev	Date / Info
-----	-------------



MARTYN CLARKE ARCHITECTS 78 CROUCH HILL LONDON N6 9EE 0207 263 7121 www.mccarchitects.co.uk		
Project	Aaron & Michele Davies 39 Southwood Avenue London, N6 5SA	Project No. 6276
Date	November 2022	Drawing No.
Scale / Format	1:100 @ A3	6276_03_230
Drawing Name	PROPOSED SECTION D	PLANNING
Revision	-	