


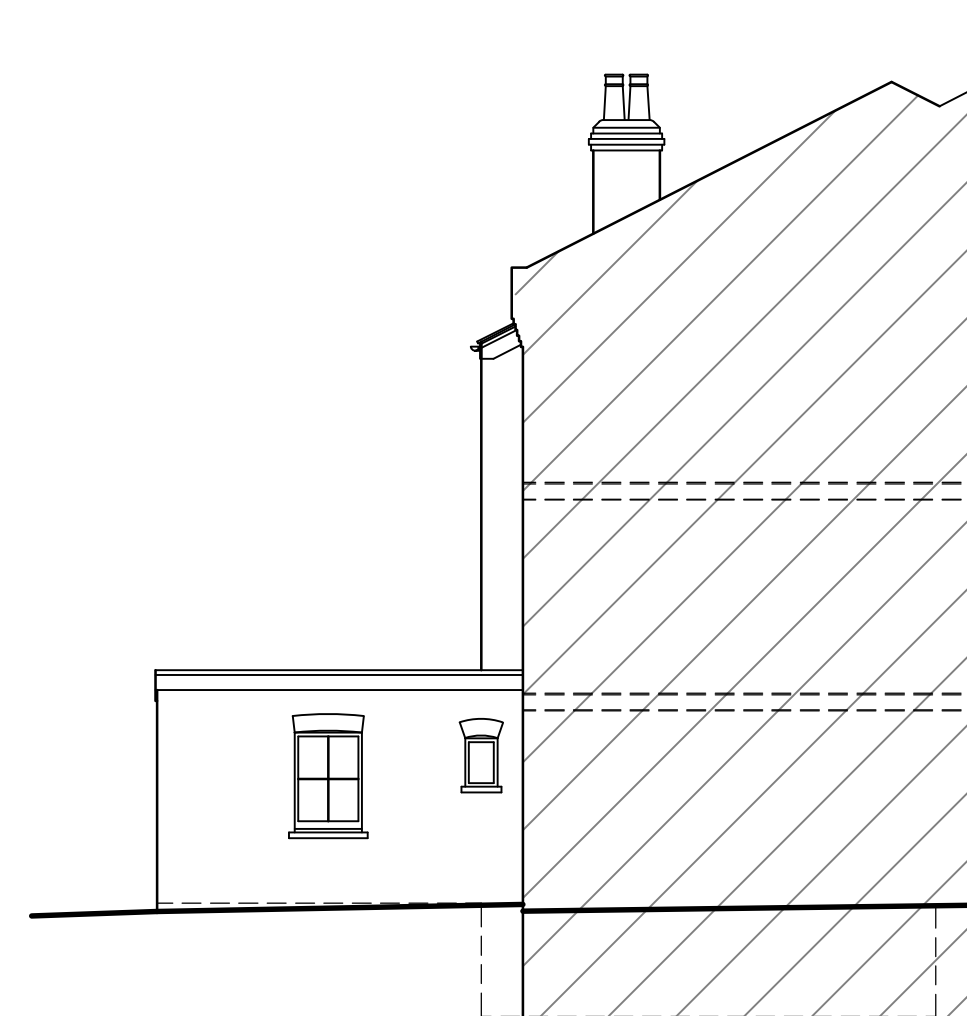


EXISTING SIDE ELEVATION 1:100




EXISTING REAR ELEVATION 1:100



EXISTING SIDE ELEVATION 1:100

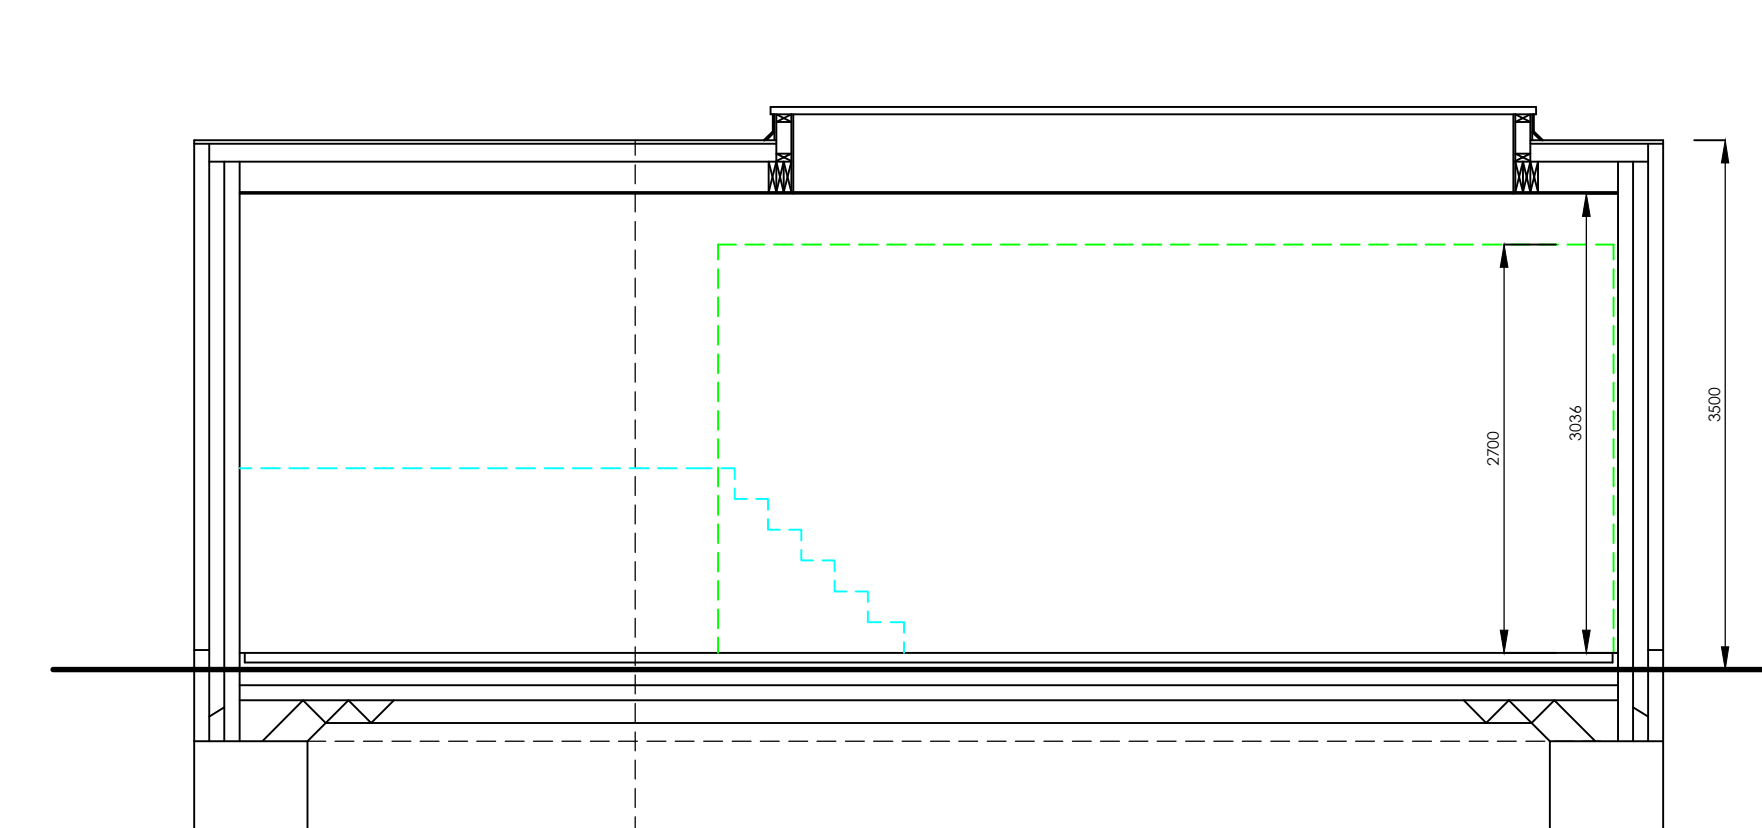

PROPOSED SECTION 1:50

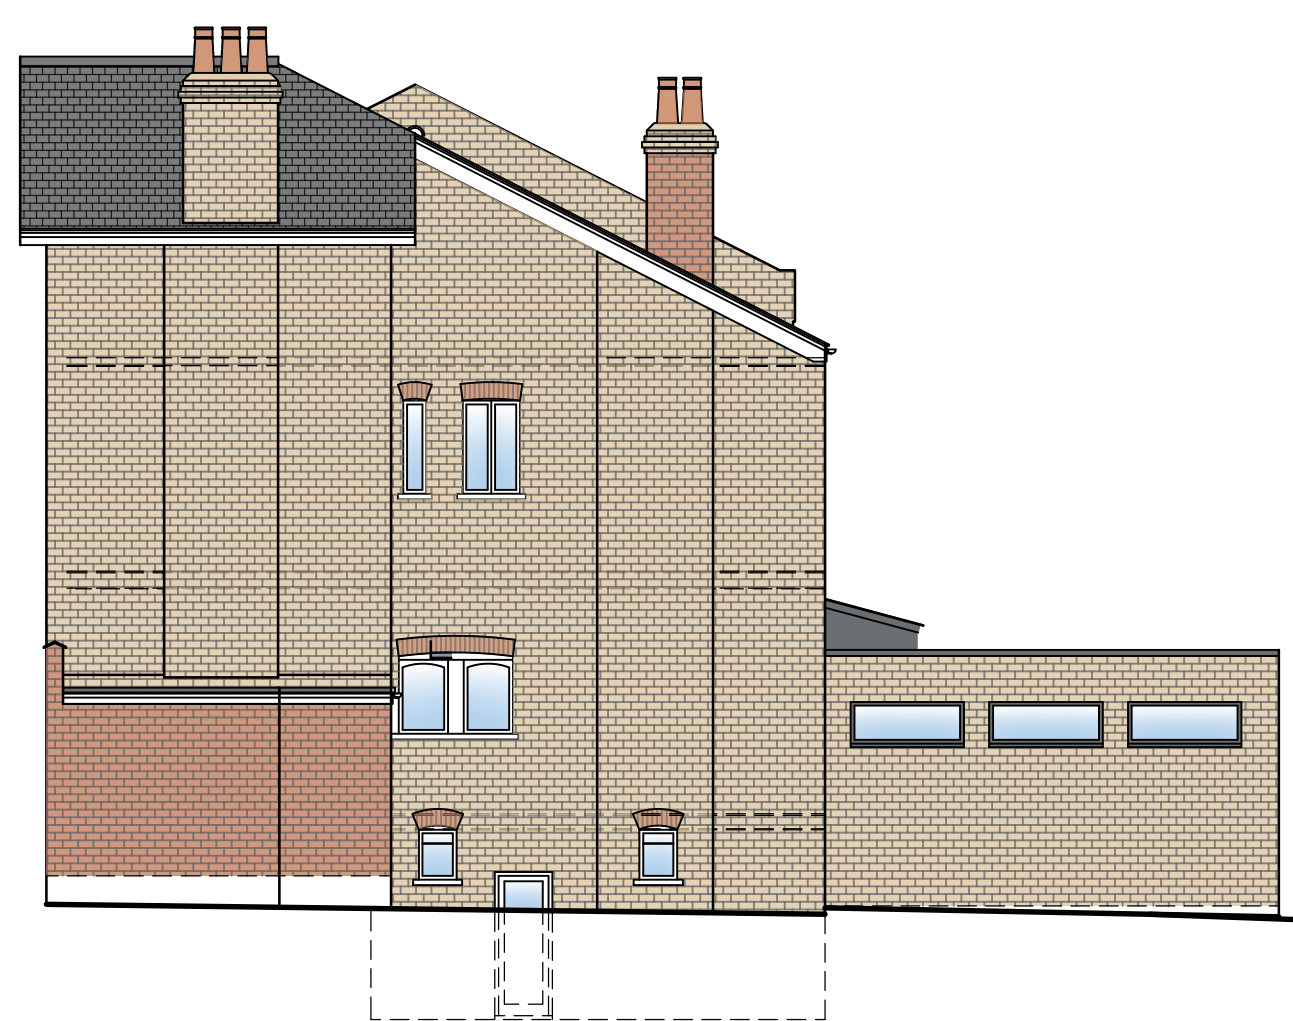


PROPOSED SIDE ELEVATION 1:100




PROPOSED REAR ELEVATION 1:100




PROPOSED SIDE ELEVATION 1:100

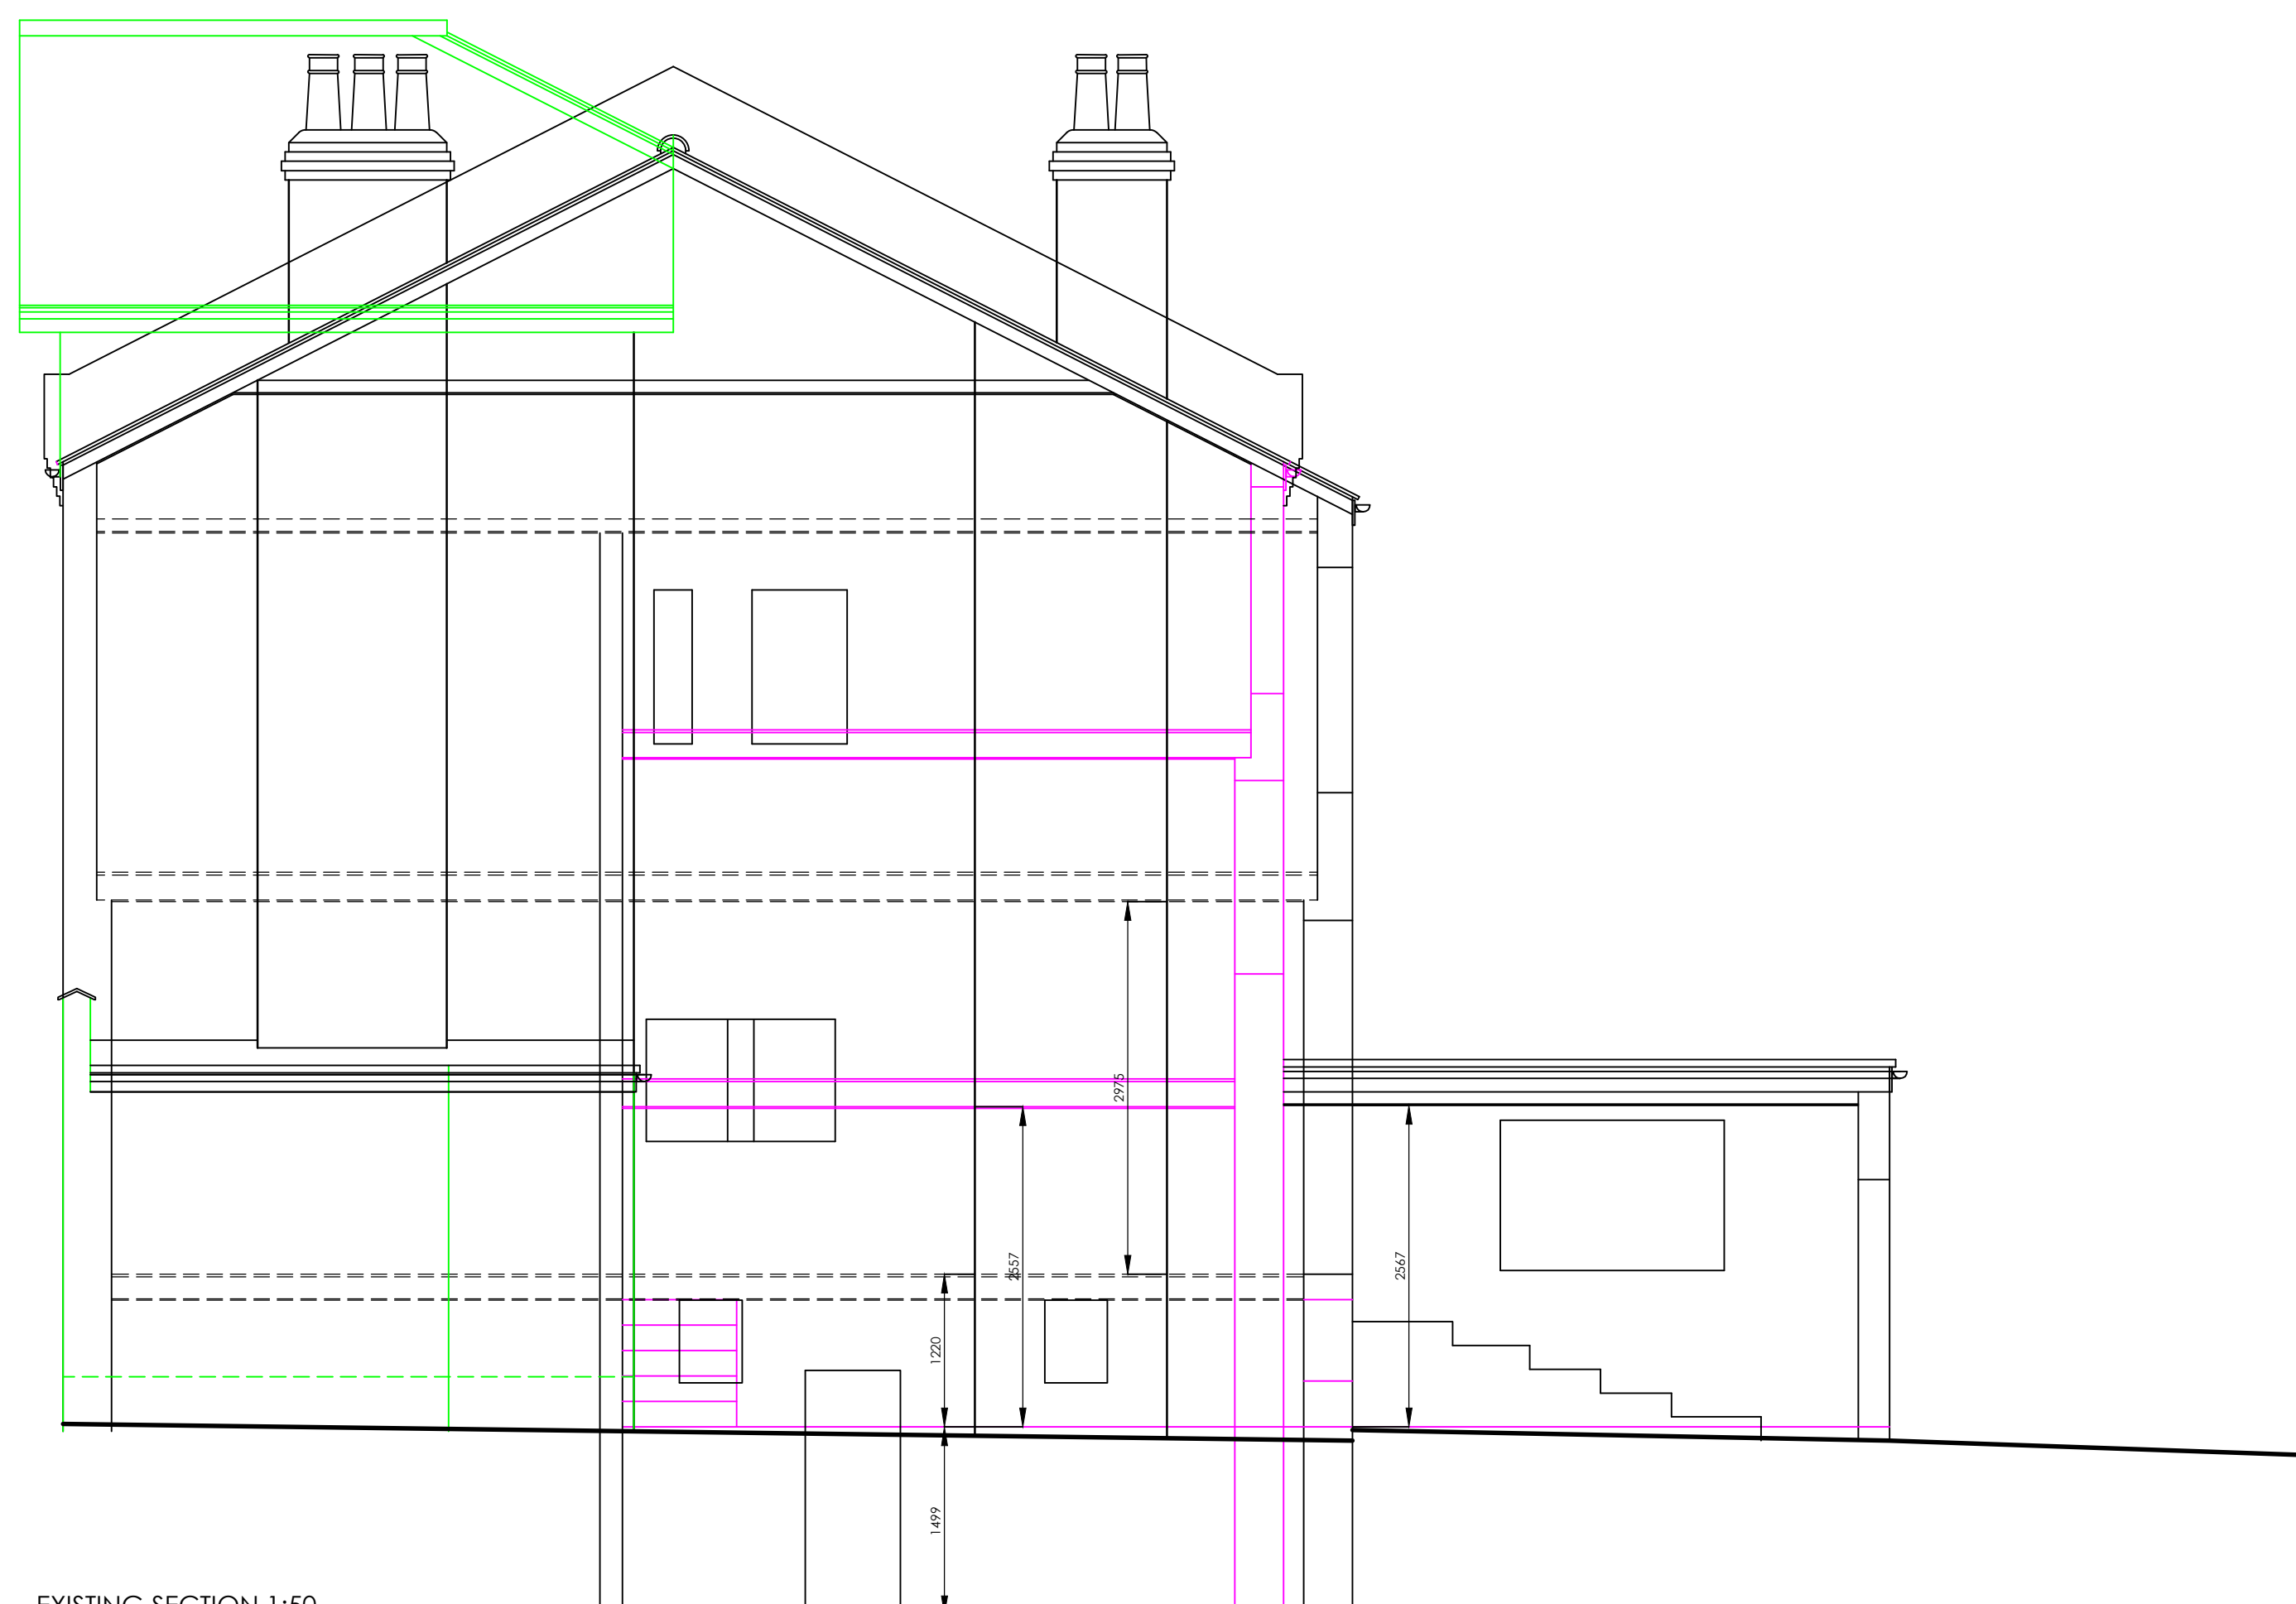

EXISTING SECTION 1:50

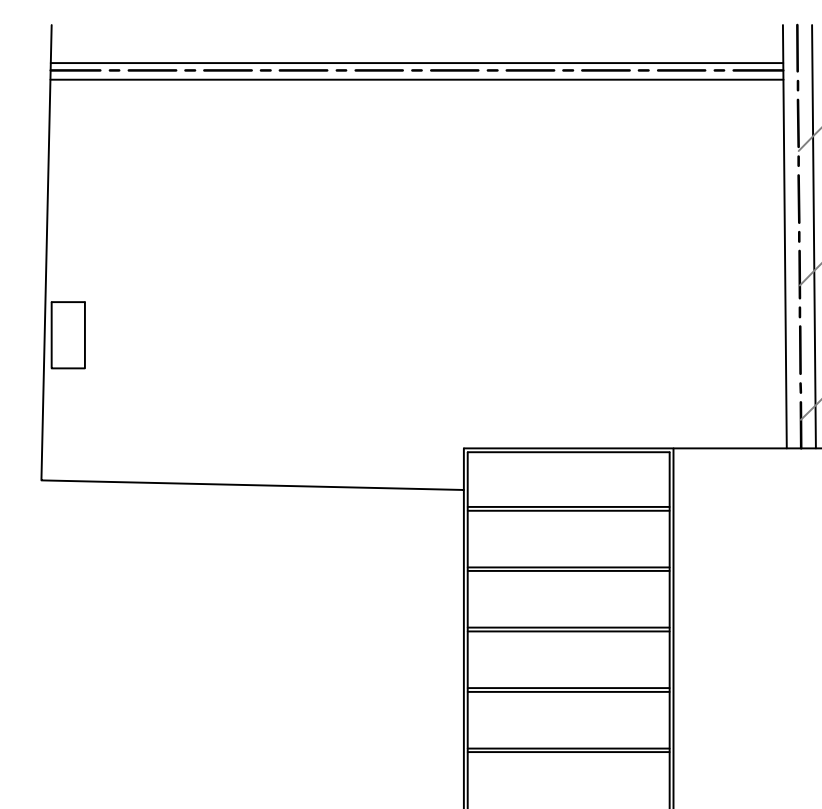

EXISTING ROOF PLAN 1:100

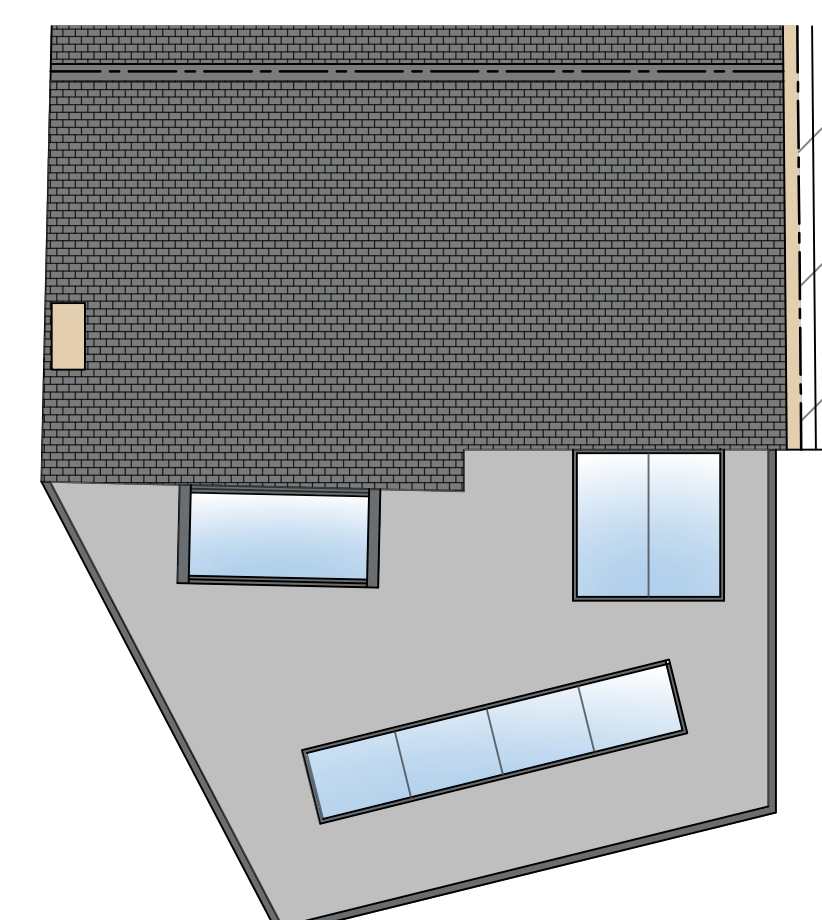

PROPOSED ROOF PLAN 1:100

[illegible]