
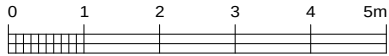


Rev A 23.11.21
side dormer enlarged
Rev B 25.04.22
floor and ceiling levels
added, 2nd floor
Rev C 04.10.22
rear side dormer revised

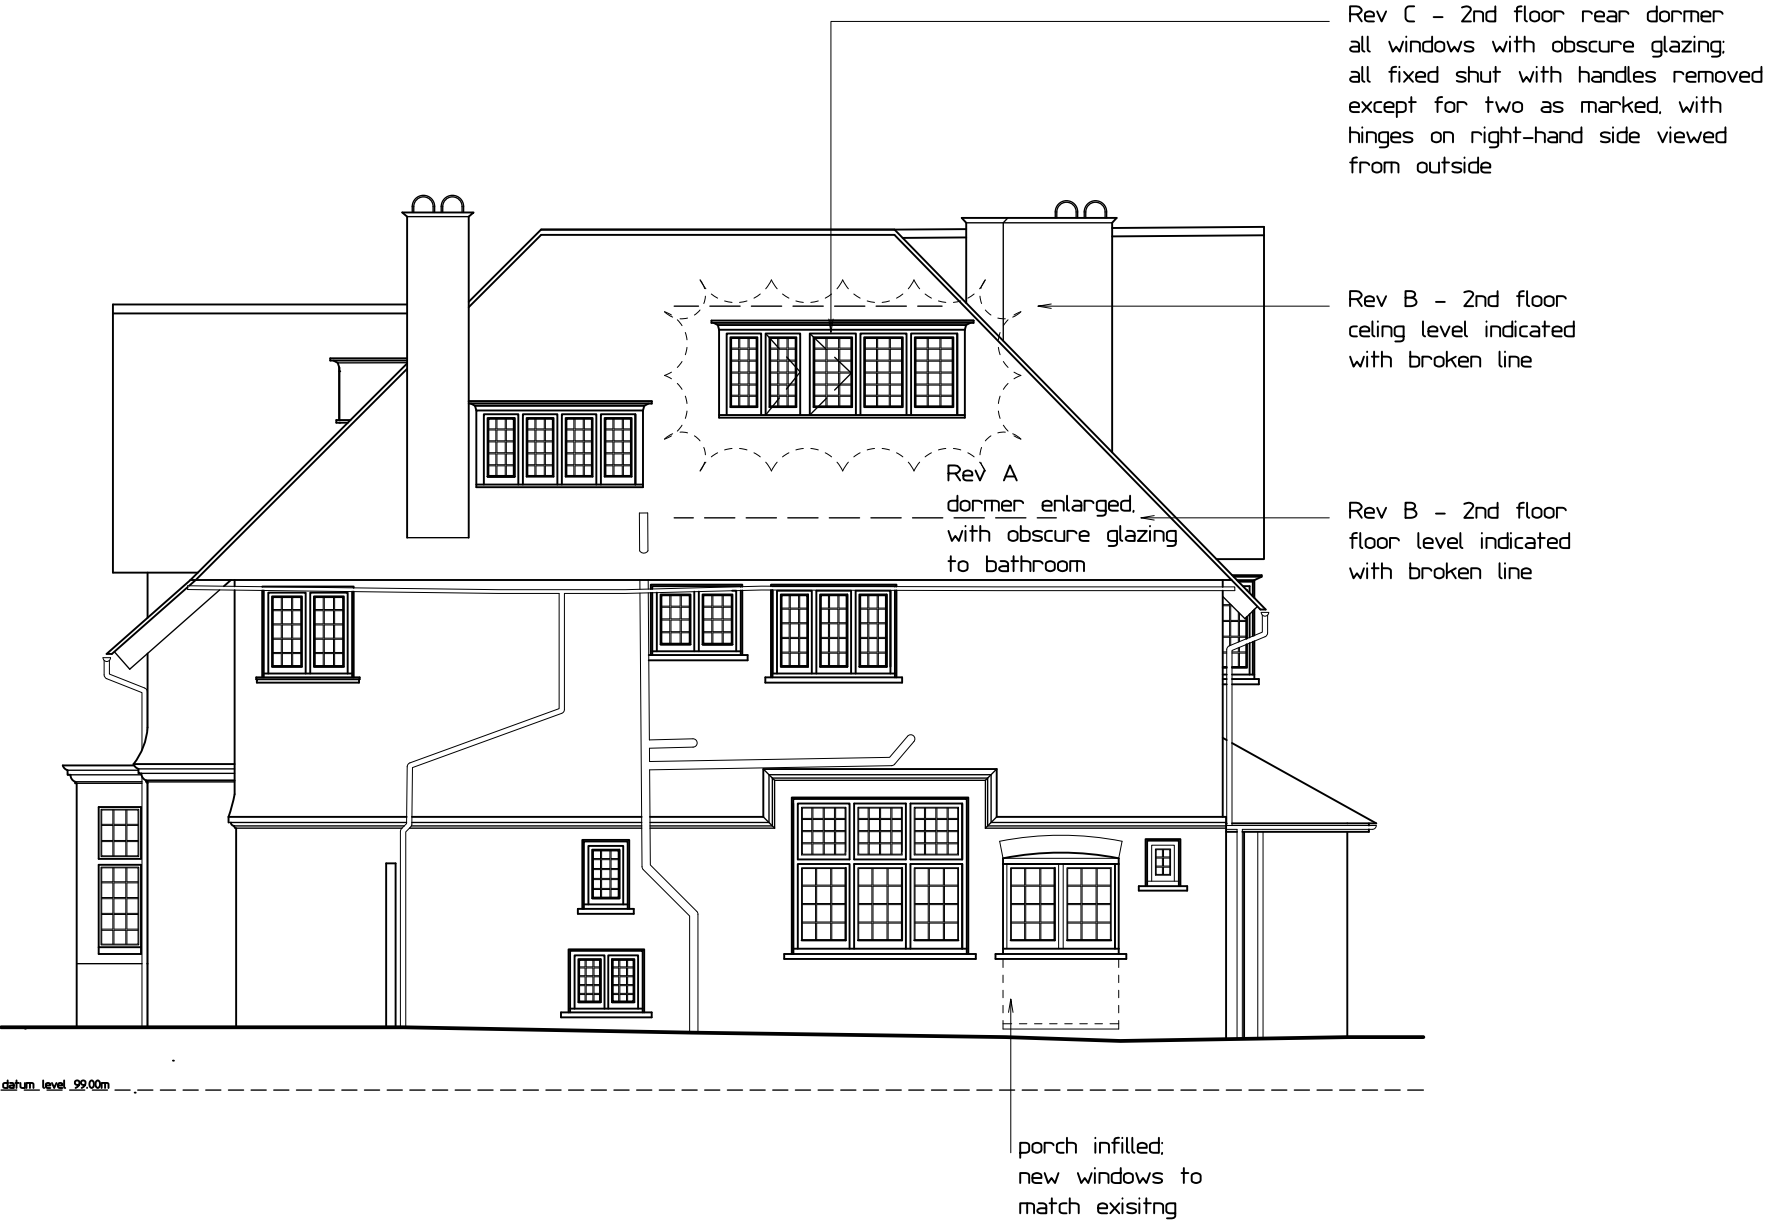

PROJECT 22 COLNEY HATCH LANE
LONDON N10 1DU

DRAWING SIDE ELEVATION AS PROPOSED
south

NUMBER 1745/20 Rev C

Scale 1/100 at A3

Date 08.19
copyright protected

201 Upper Street
London N1 1RQ
020-7226 3884

PETER BRADES ARCHITECTS
www.peterbradesarchitects.co.uk

PBA