


Rev A 21.01.22
 enlarged side dormer added;
 chimney removed; rear dormer
 enlarged
 Rev B 09.03.22
 rear dormer size altered
 Rev C 25.04.22
 2nd floor ceiling and floor
 levels added

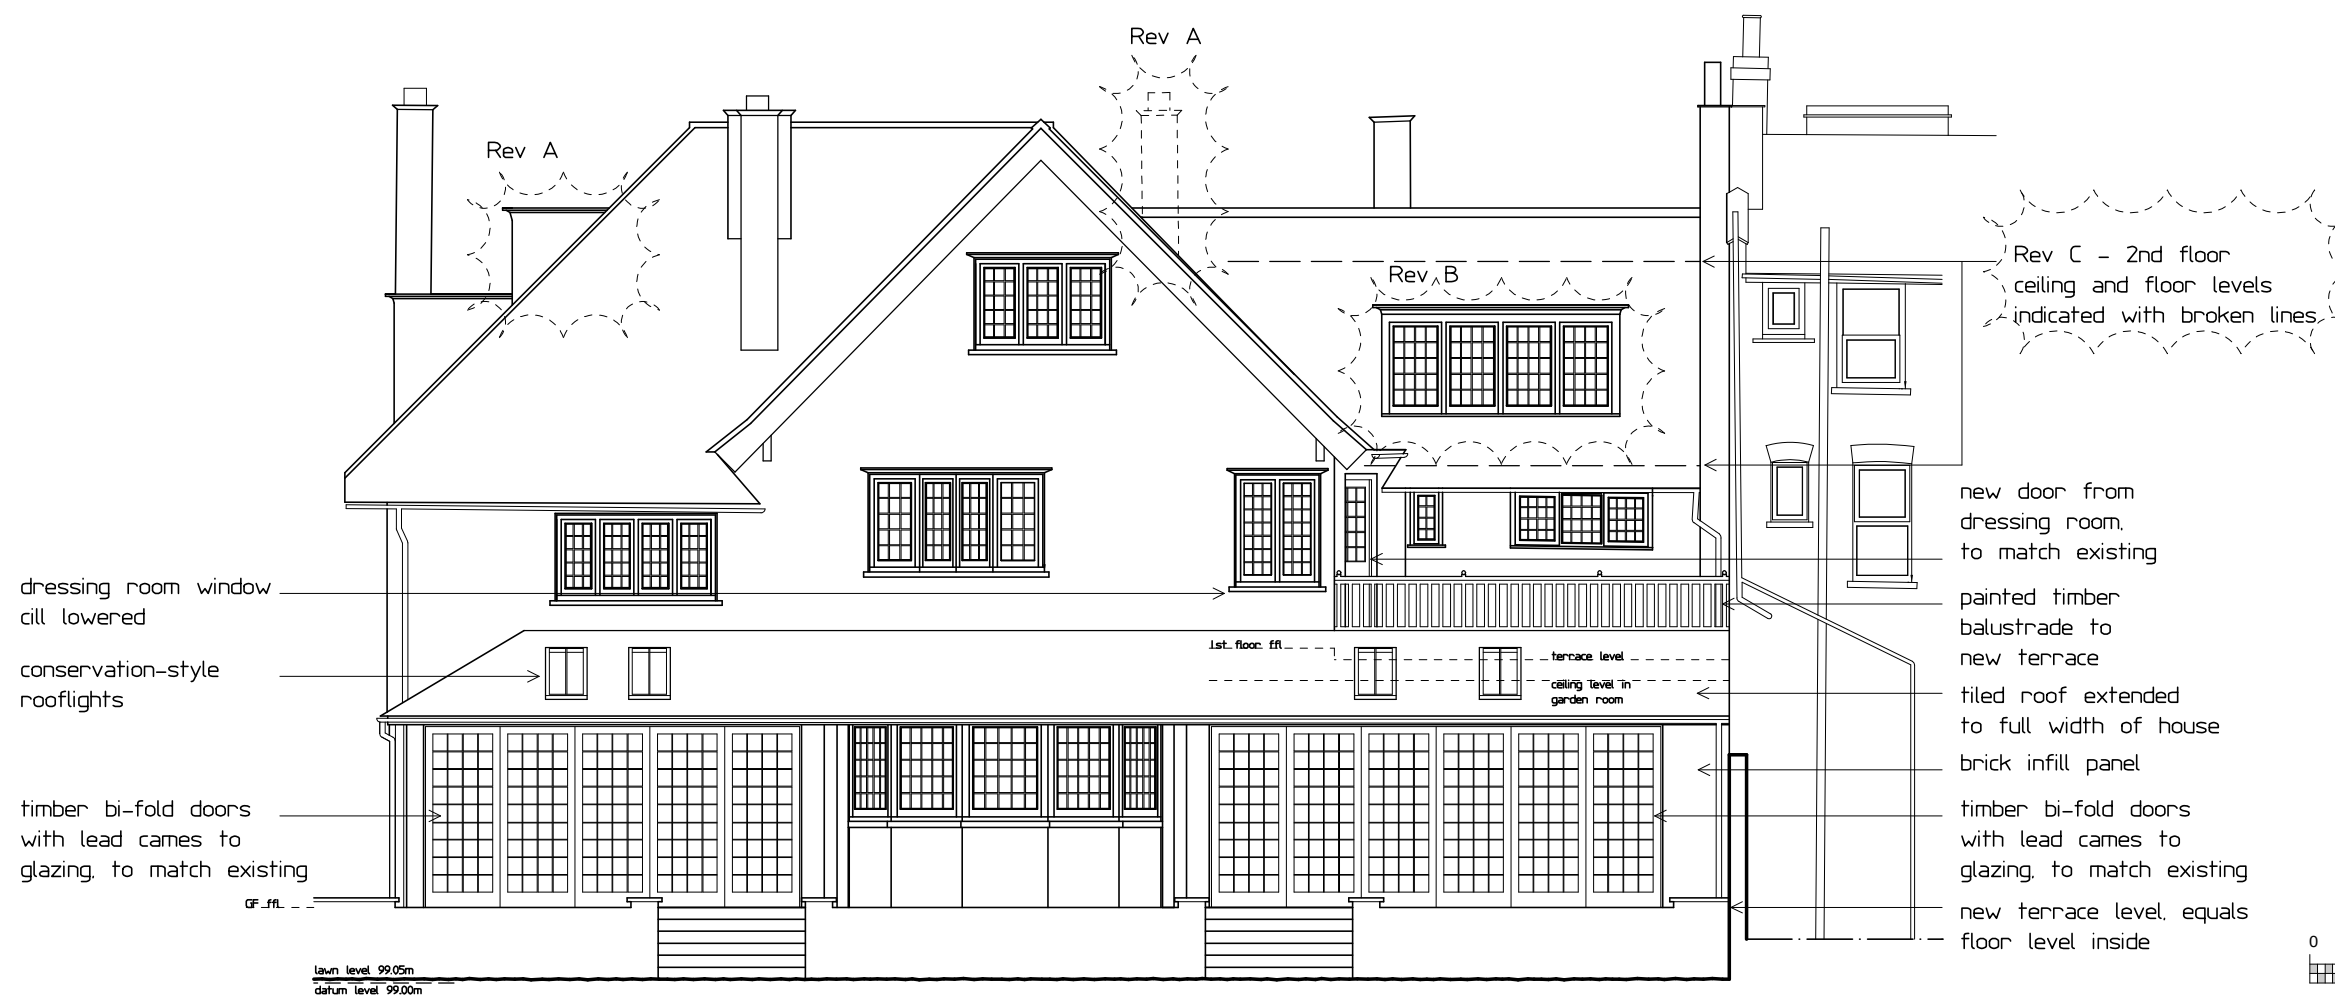

PROJECT 22 COLNEY HATCH LANE
 LONDON N10 1DU

DRAWING REAR ELEVATION AS PROPOSED
 east

NUMBER 1745/21 Rev C

Scale 1/100 at A3

Date 08.19 copyright protected 201 Upper Street
 London N1 1RQ 020-7226 3884

PETER BRADES ARCHITECTS
 www.peterbradesarchitects.co.uk **PBA**