


PAD ARCHITECTURAL CONSULTANTS Ltd

71 St Marks Road, Enfield, London EN1 1BJ
02083420665 pad.architects@gmail.com www.padarchitects.co.uk

TOWN PLANNING CONSULTANT BUILDING ENGINEER INTERIOR DESIGNER PARTY WALL SURVEYORS

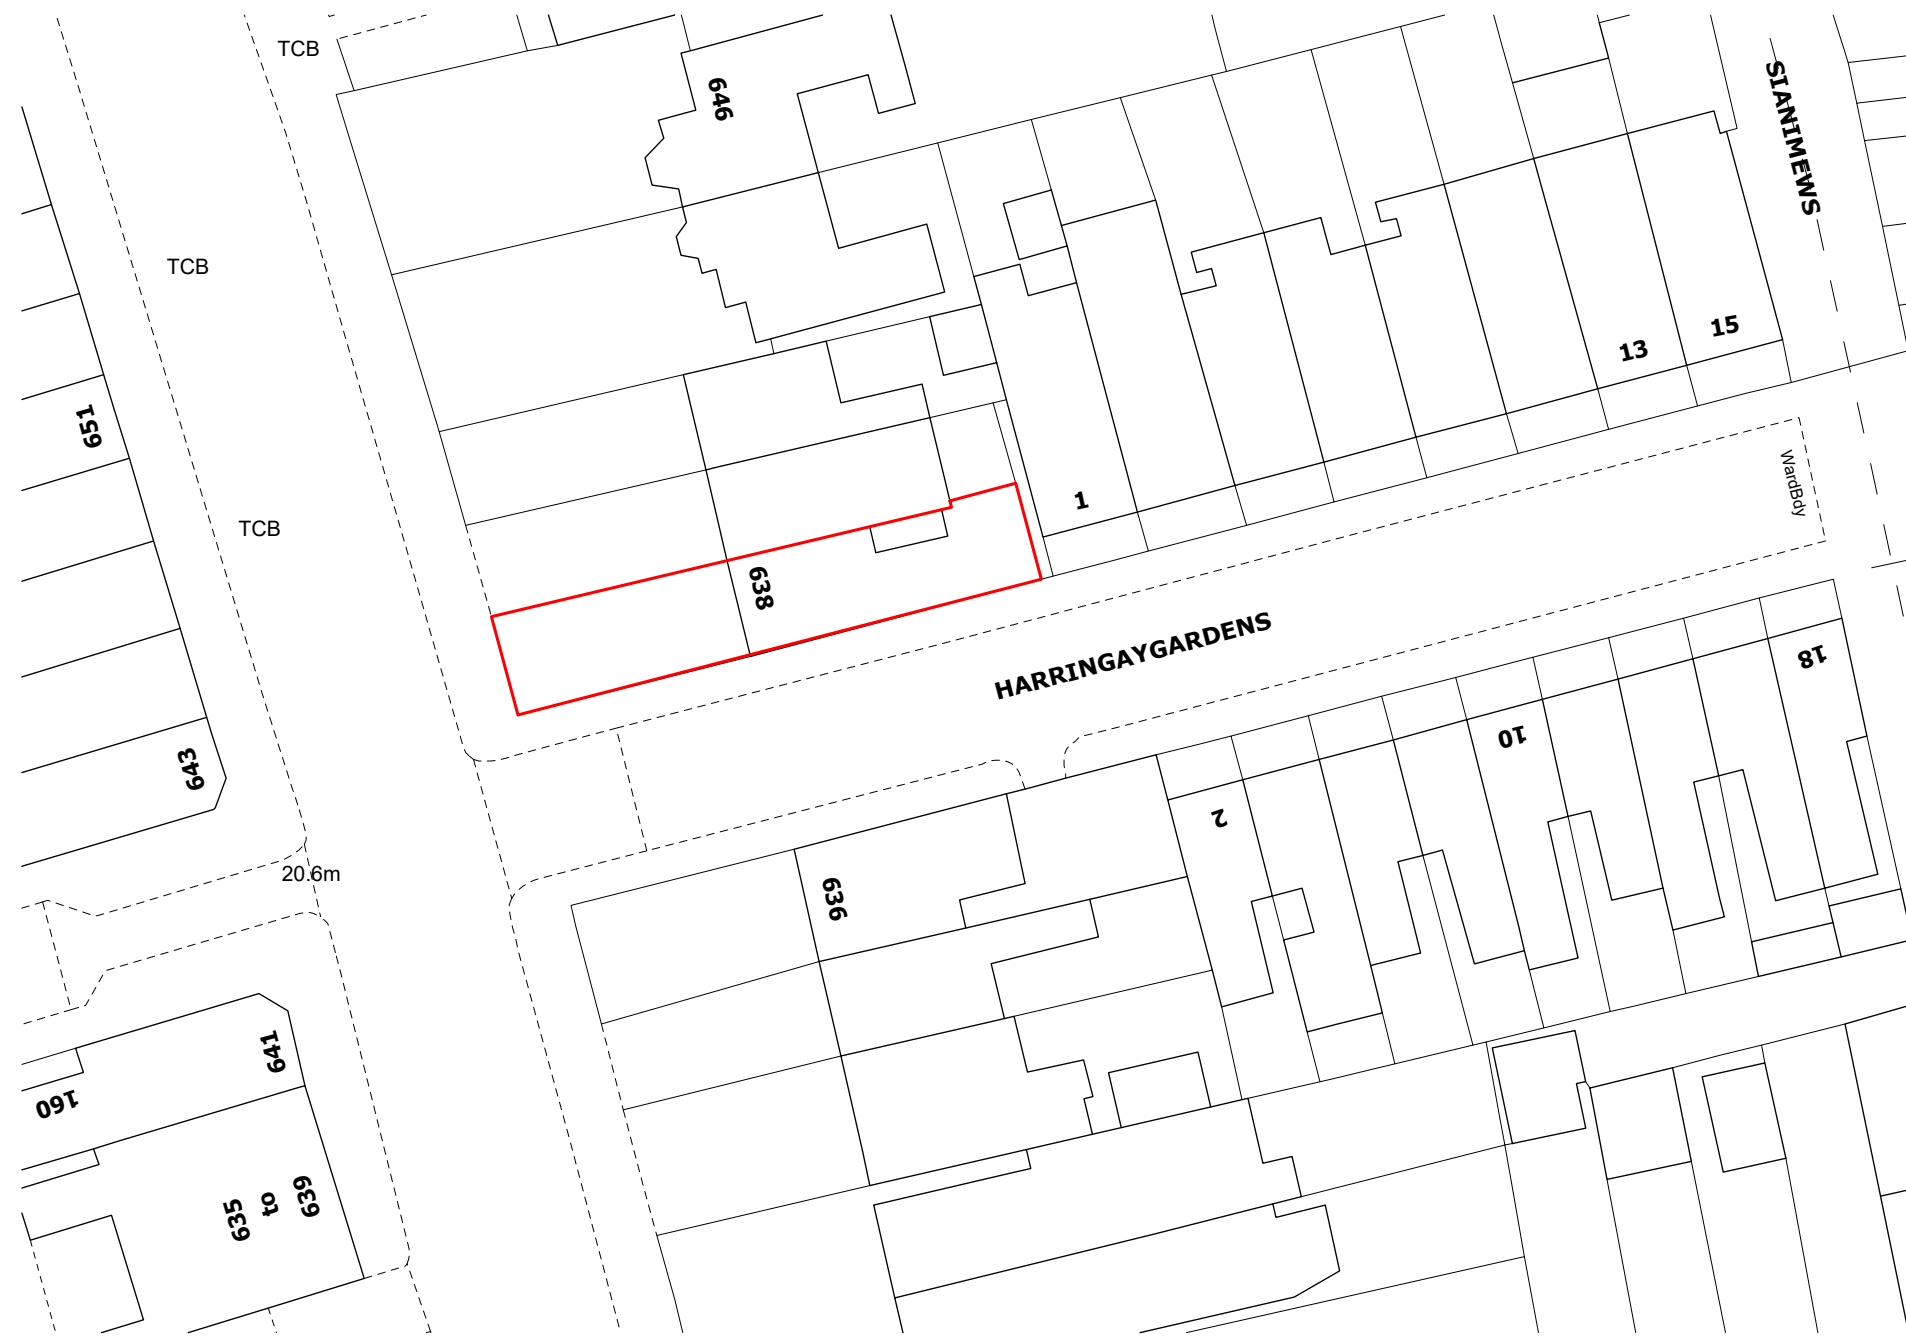

Client
638 Green Lanes
Harringay Ladder, London
N8 0SD

Drawing Title
EXISTING BLOCK PLAN

Scale 1:100 - 1:50 @ A1 SDS	Drawn OCTOBER 2022	Checked --	Authorised --
-----------------------------------	-----------------------	---------------	------------------

OCTOBER2022_19CA_01	Rev -
---------------------	----------