


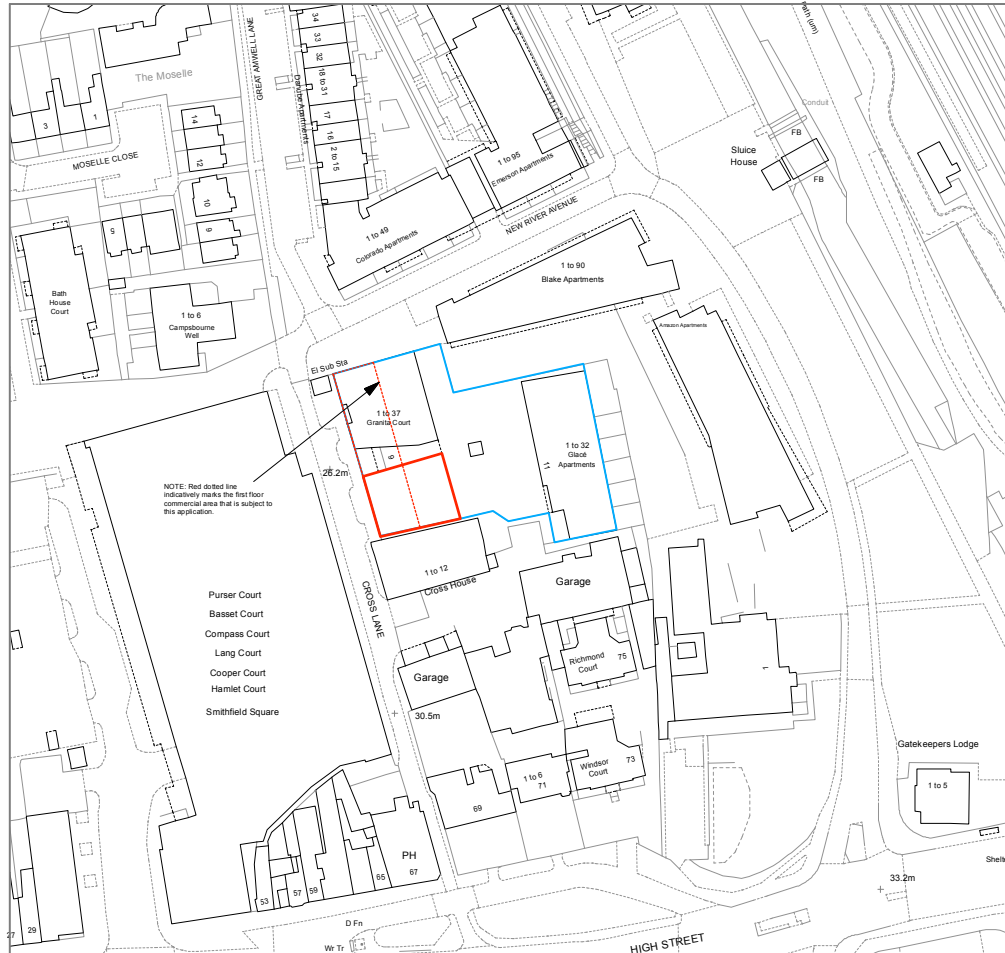

REVISIONS / NOTES

KEY PLAN : 1:5000

PROJECT 11 Cross Lane
London
N8 7GE

PROJECT NUMBER 352

DRAWING TITLE Site Location Plan

DRAWING STATUS Planning

DRAWING NUMBER 352.PA.03.01

DATE 10.10.2022

SCALE 1:1000@A3

CHECKED BY SS DRAWN BY AC

ALL INFORMATION IS FOR INFORMATION ONLY.
ALL INFORMATION IS FOR INFORMATION ONLY.
ALL INFORMATION IS FOR INFORMATION ONLY.

fourth_space

Third Floor, 10 Vyner Street, London E2 8DG

Tel: +44 (0) 20 8127 7500

Email: info@fourthspace.co.uk

www.fourthspace.co.uk