

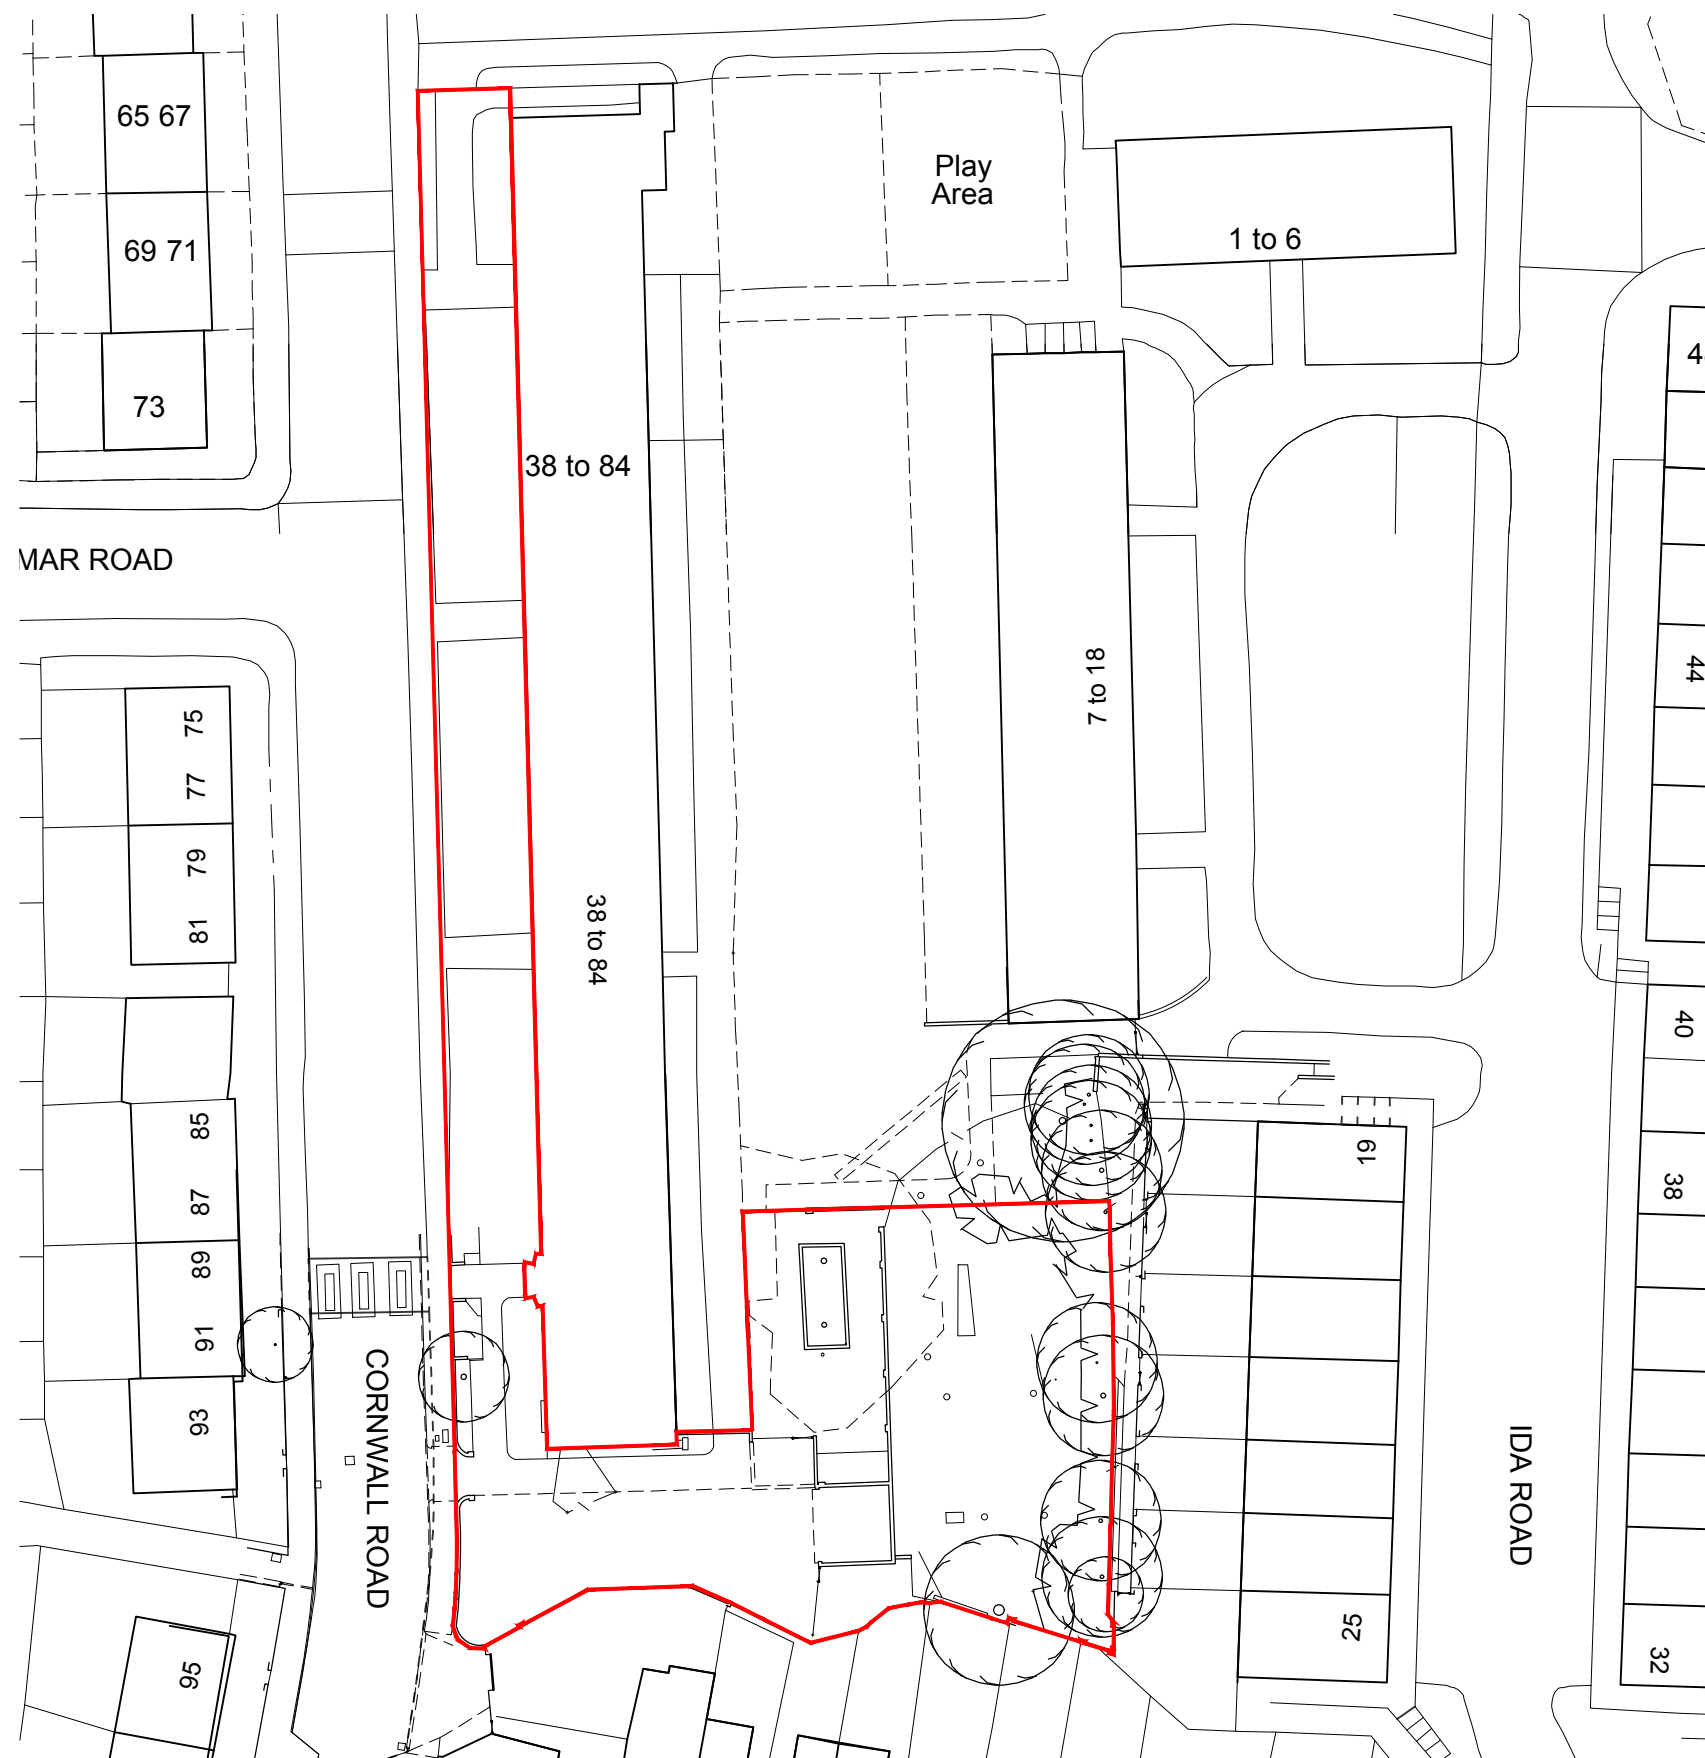


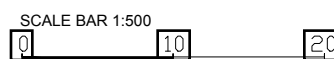

CONTRACTORS ARE NOT TO SCALE OFF THIS DRAWING
ALL DIMENSIONS MUST BE CHECKED ON SITE
INFORM THE ARCHITECT OF ANY
DISCREPANCIES PRIOR TO CONSTRUCTION
PLOT SIZE: A3

NOTES:

SCALE: 1:1250/1:500 @ A3

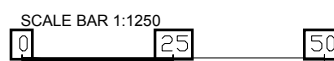

A06	23.03.2020	ISSUED FOR PLANNING	AL	C
A05	05.11.2020	UPDATED RED LINE BOUNDARY	AL	C
A04	30.07.2020	ISSUE FOR COMMENT	VL	C
A03	16.03.2020	ISSUE FOR COMMENT	AL	C
A02	05.12.2019	ISSUED FOR PRE APP	AL	C
A01	05.11.2019	ISSUED FOR COMMENT	AL	C

PROJECT:
CORNWALL ROAD
HARINGEY

CLIENT:
HARINGEY COUNCIL

DRAWING NO:
0224 - 001

DRAWING TITLE:
EXISTING LOCATION PLAN
EXISTING BLOCK PLAN

SCALE @ A3: 1:1250 / 500

REV:
A06

UNIT

Unit One Architects Ltd 
First Floor, 27 Holywell Row, London, EC2A 4JB
t: 0207 183 1456, f: 0207 183 1457
studio@unit1architects.com, unit1architects.com