
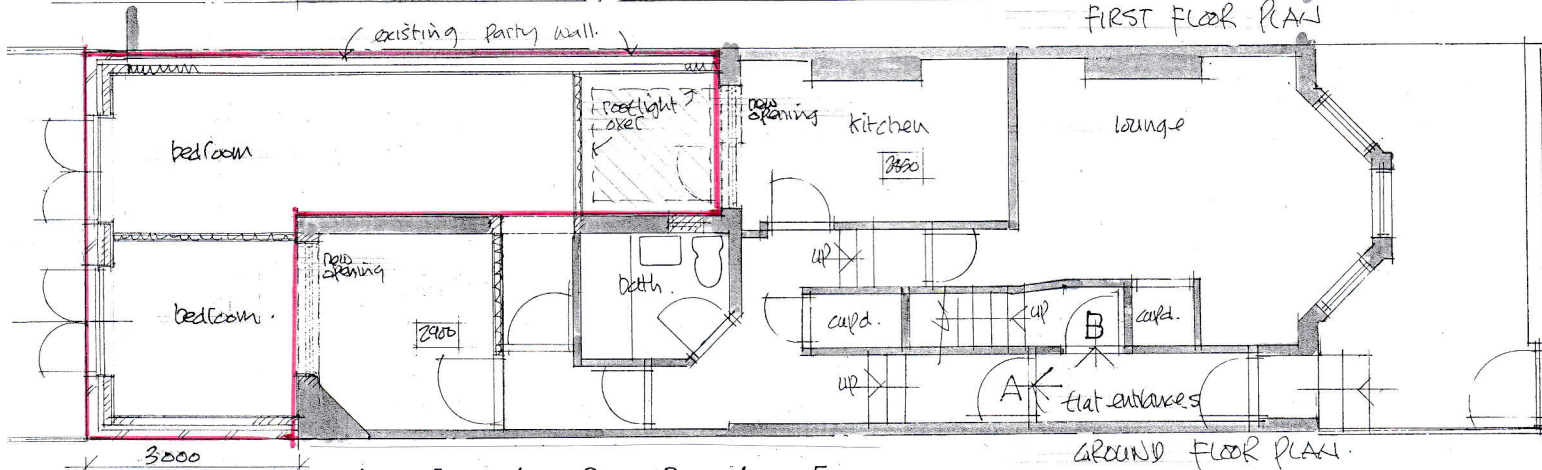
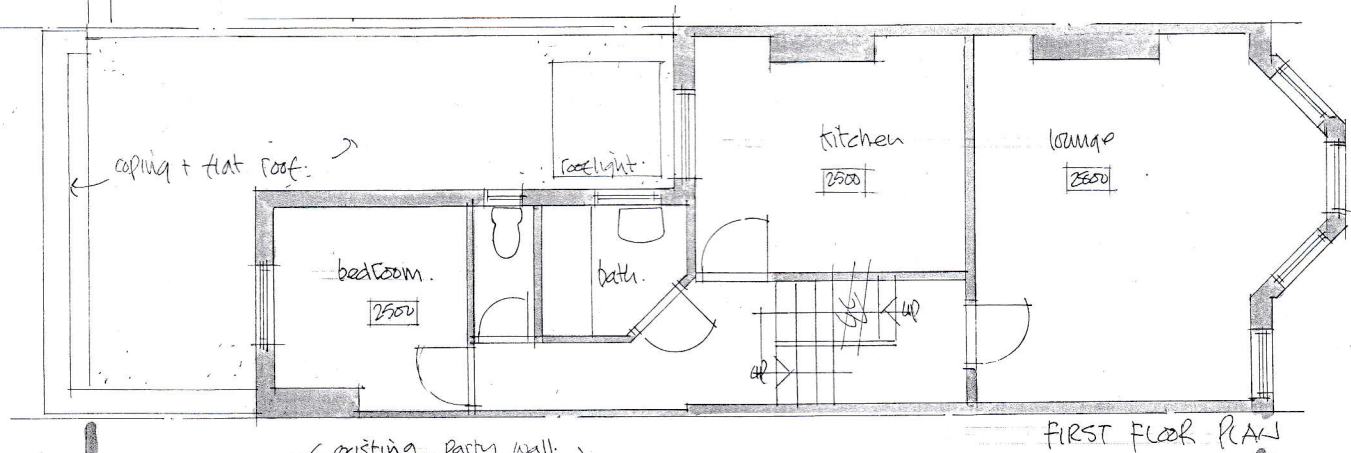


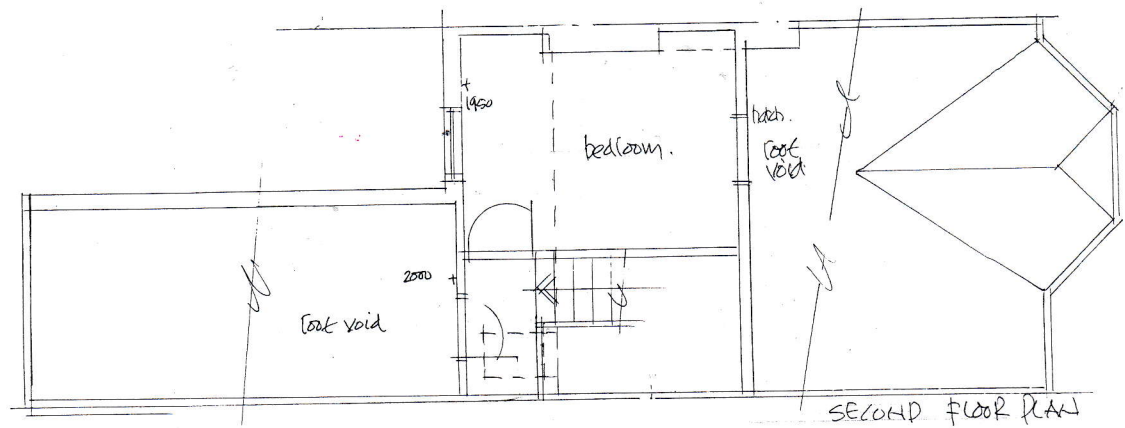

1m 0 1 2 3 4 5
Scale @ 1:100

47A Rathcoole Avenue NS 9LY

proposed plans:
dwg. no. 3545/5