


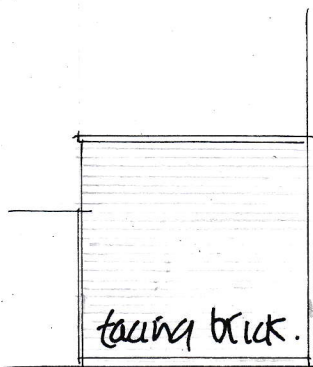


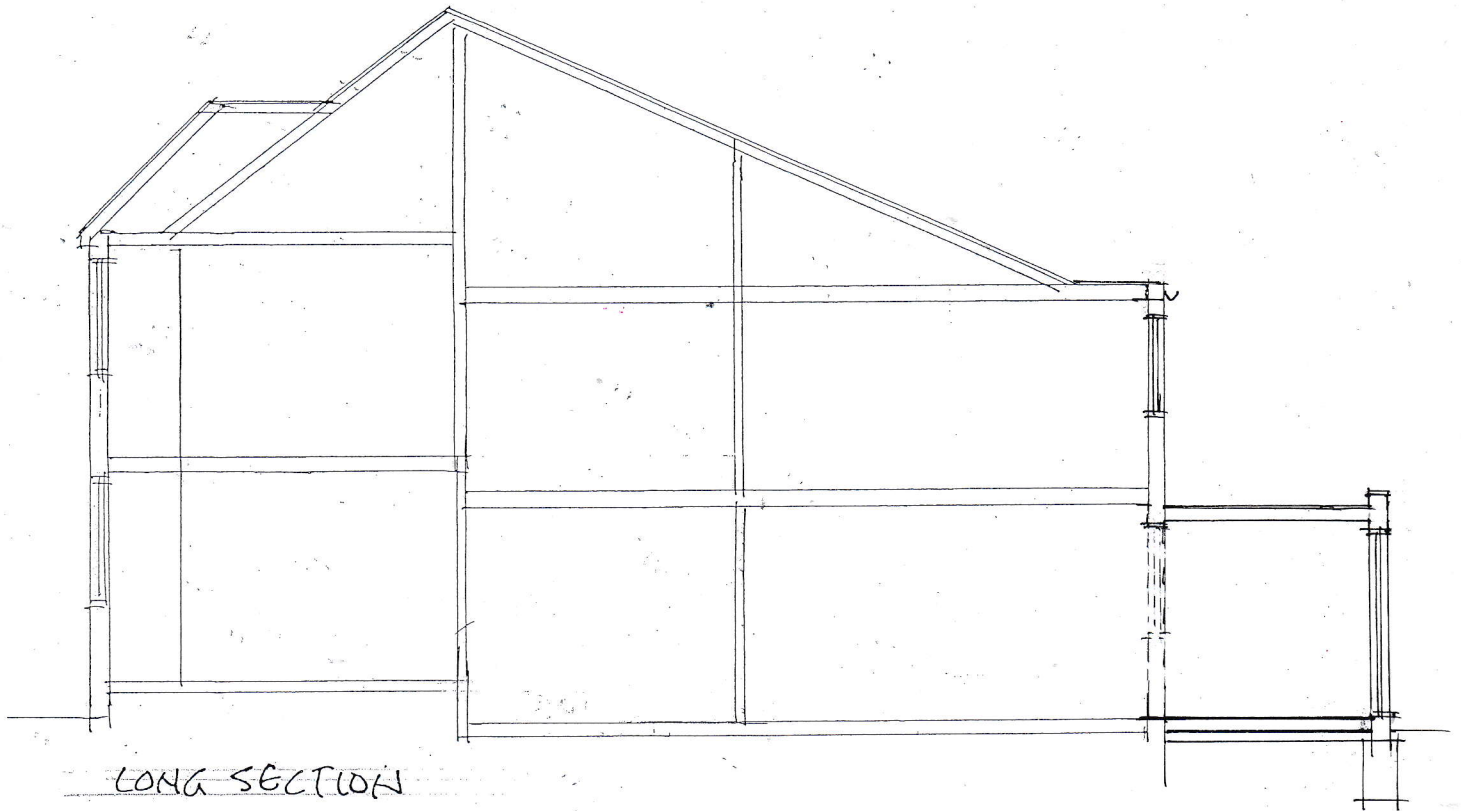

SIDE ELEVATION
to no. 49.

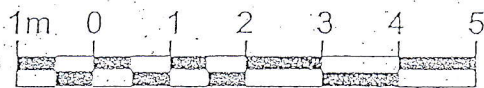

Scale @ 1:100

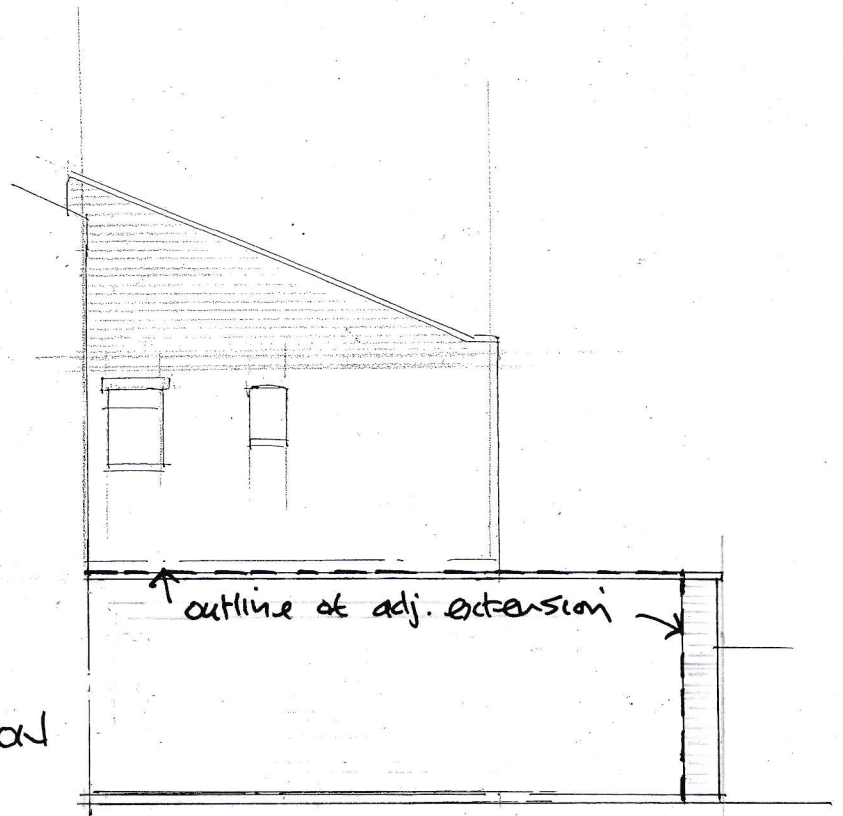

SIDE ELEVATION to no. 45.

47A Rathcoole Avenue N8 9LY

proposed section +
side elevation
dwg. no. 3545/7