




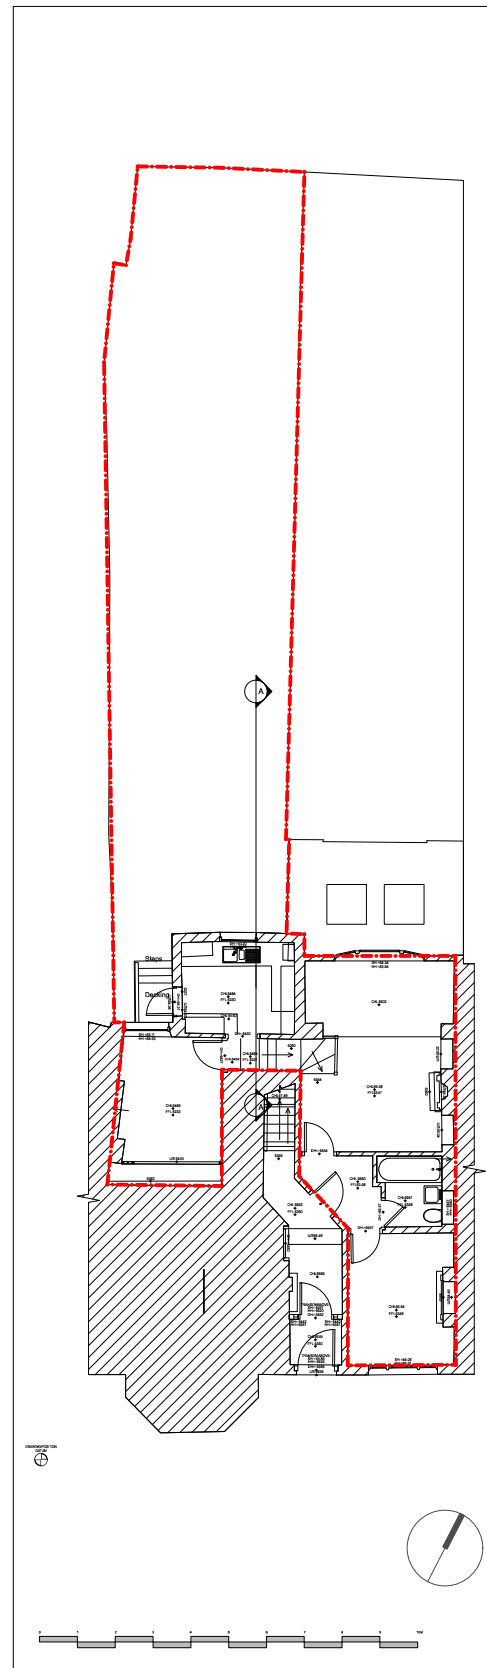

01 existing ground floor and garden level curtilage
1:200

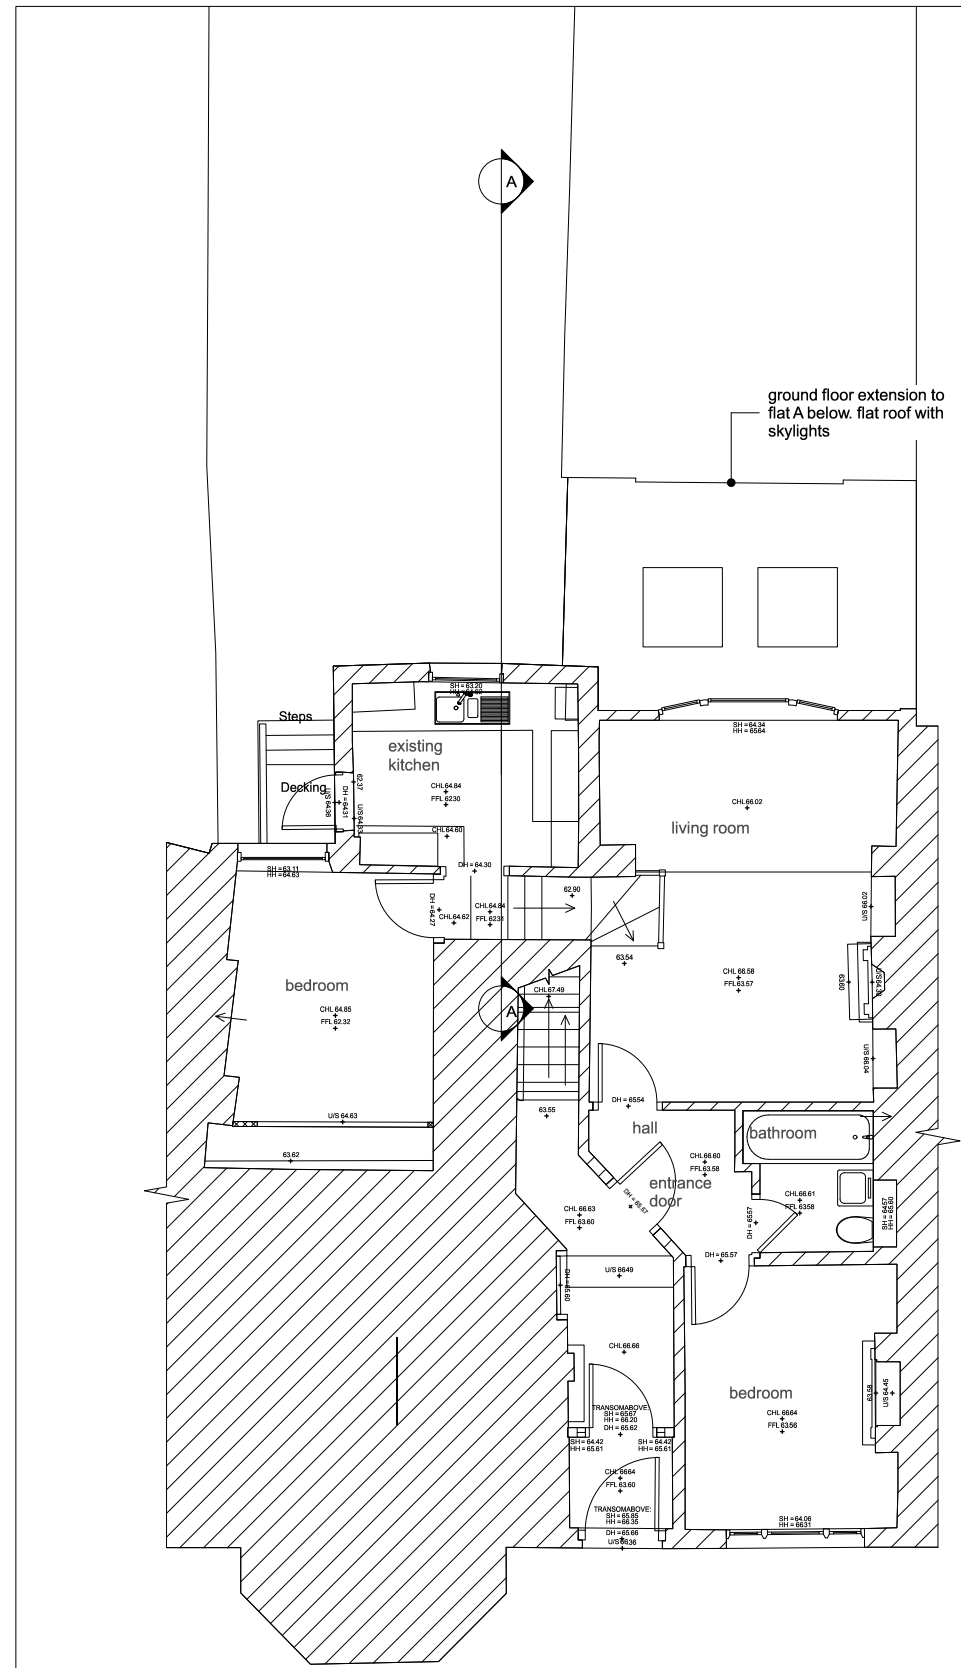

02 ground floor_existing
1:100

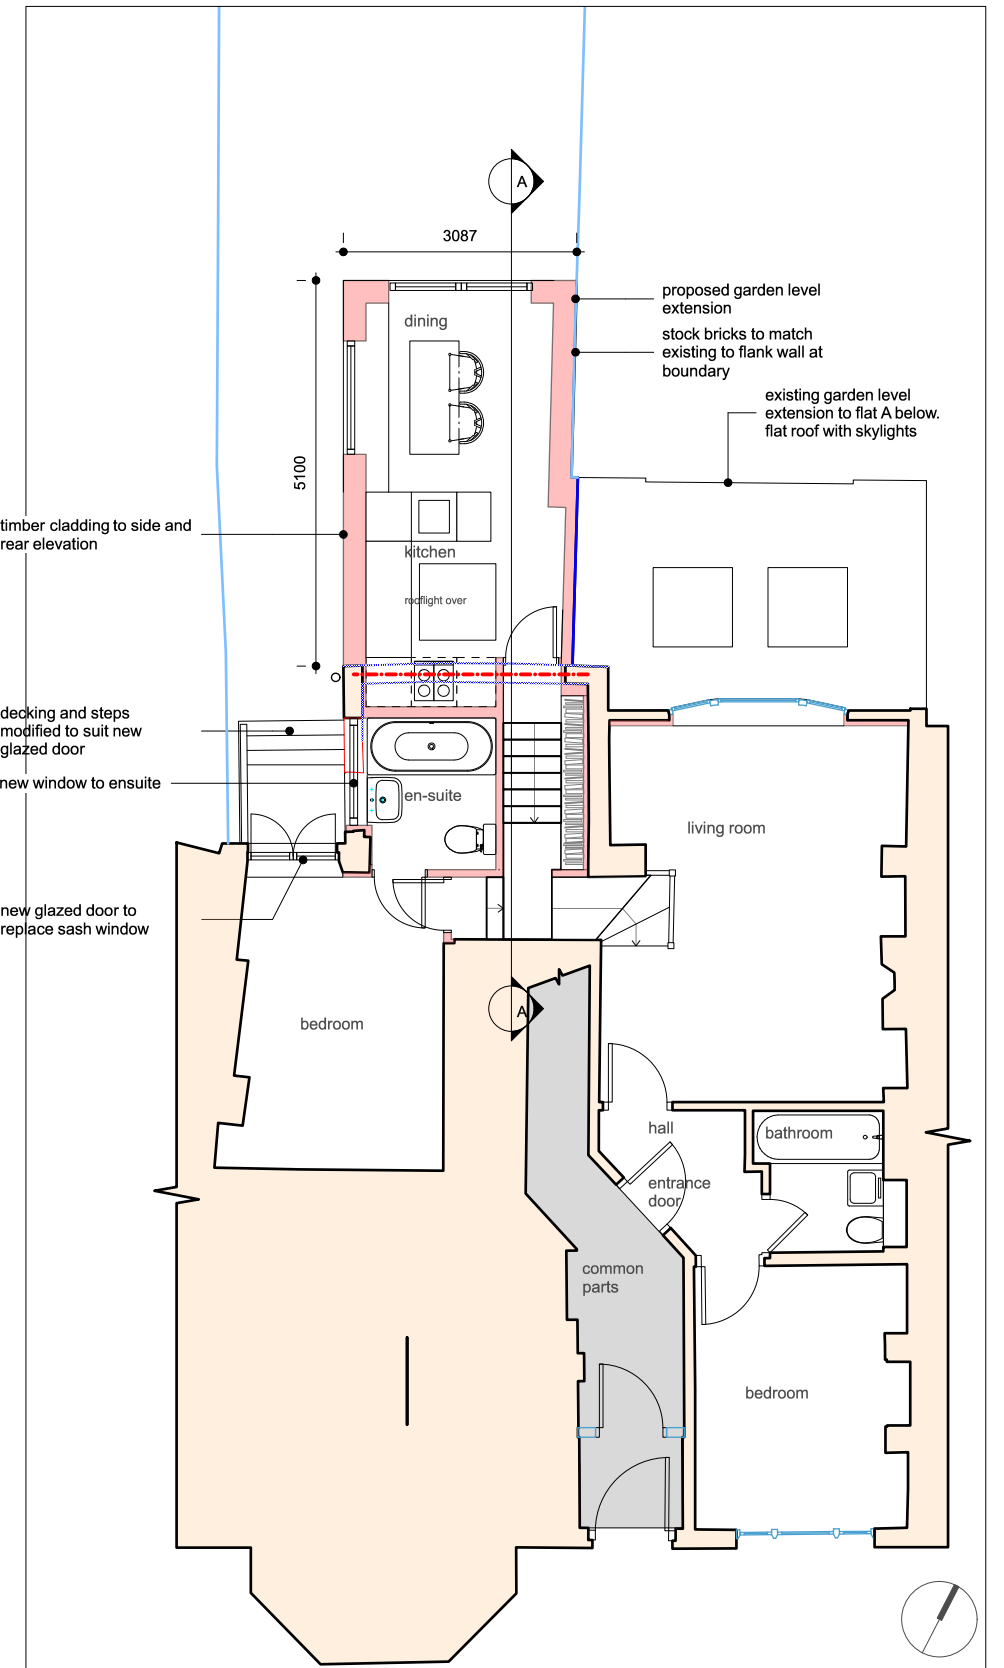

03 ground floor_proposed
1:100

© Drawing is copyright

Do not scale.
All dimensions to be checked on site.

All construction, materials, workmanship etc. to meet the
National Building Regulations and Codes of Practice.

All discrepancies within these drawings are to be reported to
the Architect.

Design Architect:

Vishwa Kaushal
3 Kinnear Apts
Chadwell Lane
London N8 7RB

Tel +44 (0)7710 572 562
vishwa.kaushal@gmail.com

Client:

Jane Harter
47b Ridge Road London N8 9LJ

—
—

Project:

47b Ridge Road N8 9LJ

Job No.

—

Drawing title:

Existing and Proposed Plan

Scale:

1:100_A3
1:200_A3

Drawing No.:

P.001

Date:

03_11_2022