


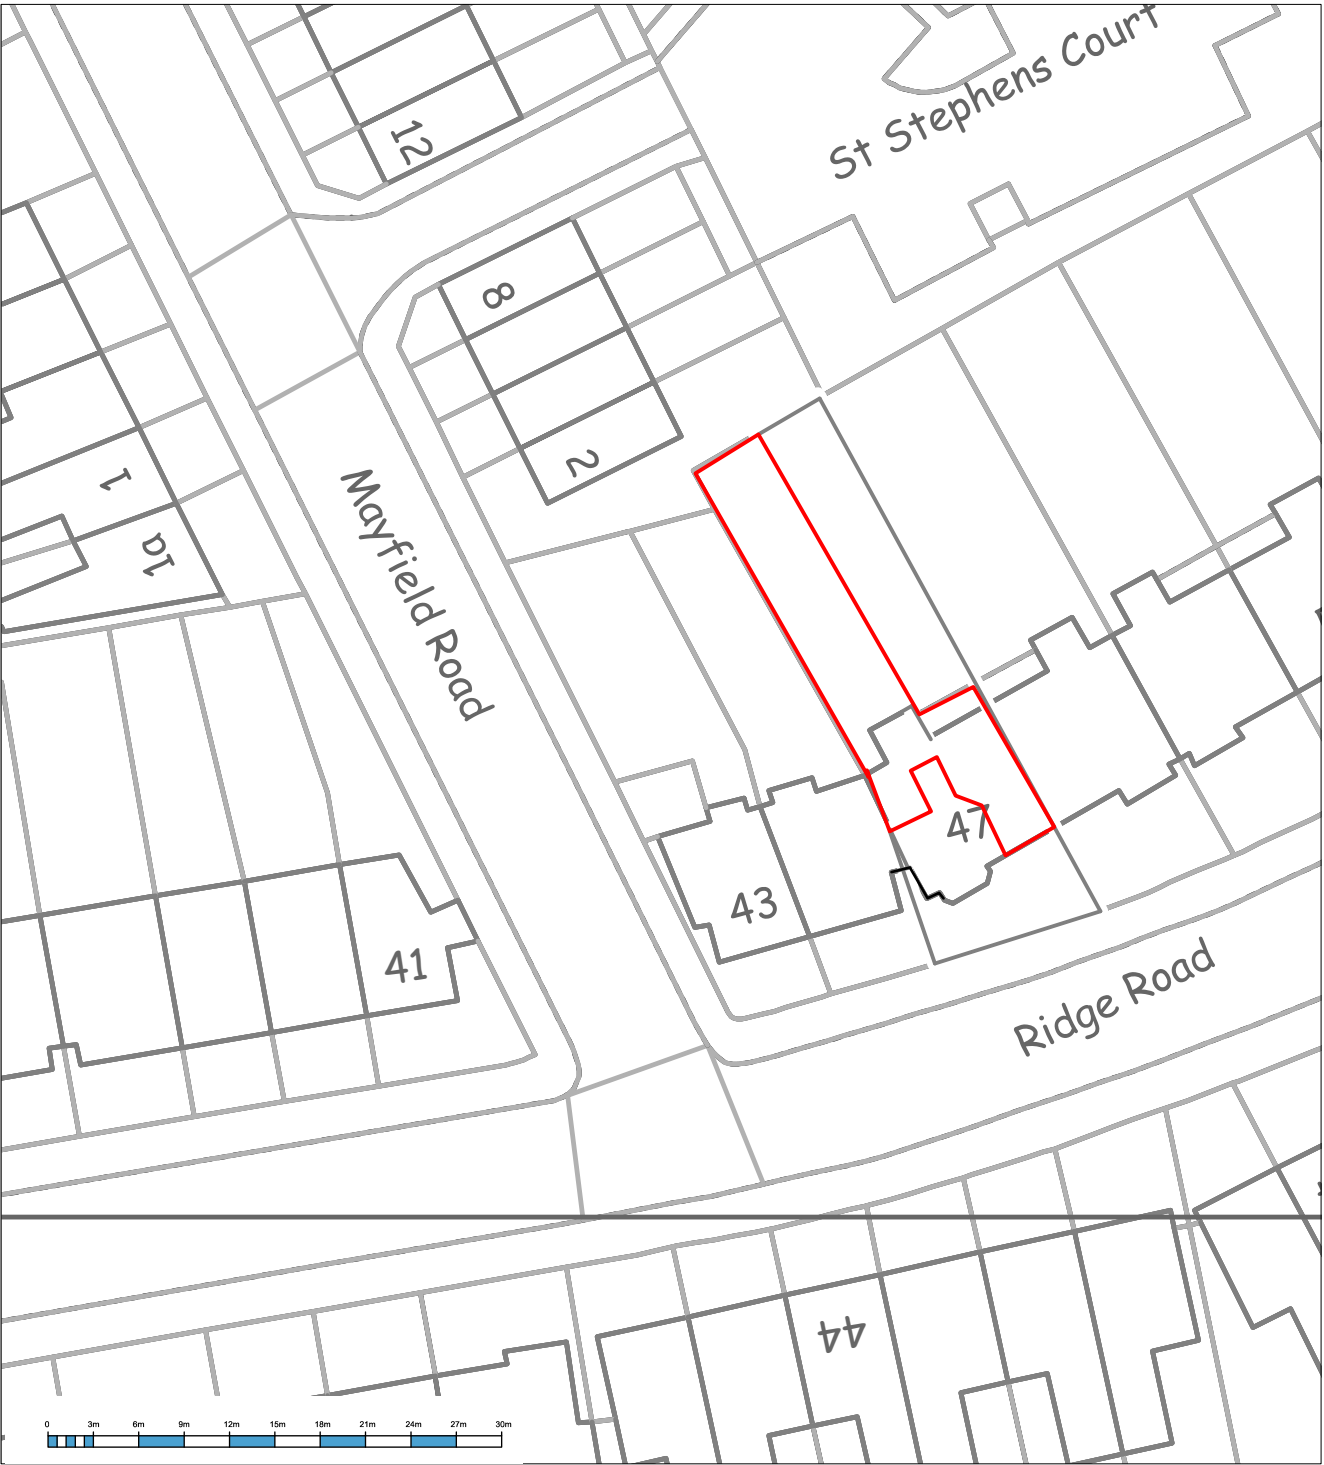

01 block plan
1:500

© Drawing is copyright

Do not scale.
All dimensions to be checked on site.

All construction, materials, workmanship etc. to meet the
National Building Regulations and Codes of Practice.

All discrepancies within these drawings are to be reported to
the Architect.

Design Architect:

Vishwa Kaushal
3 Kinnear Apts
Chadwell Lane
London N8 7RB

Tel +44 (0)7710 572 562
vishwa.kaushal@gmail.com

Client:

Jane Harter
47b Ridge Road London N8 9LJ

—
—

Project:

47b Ridge Road N8 9LJ

Job No.

—

Drawing title:

Block Plan

Scale:

1:500_A3

Drawing No.:

S.002

Date:

03_11_2022