


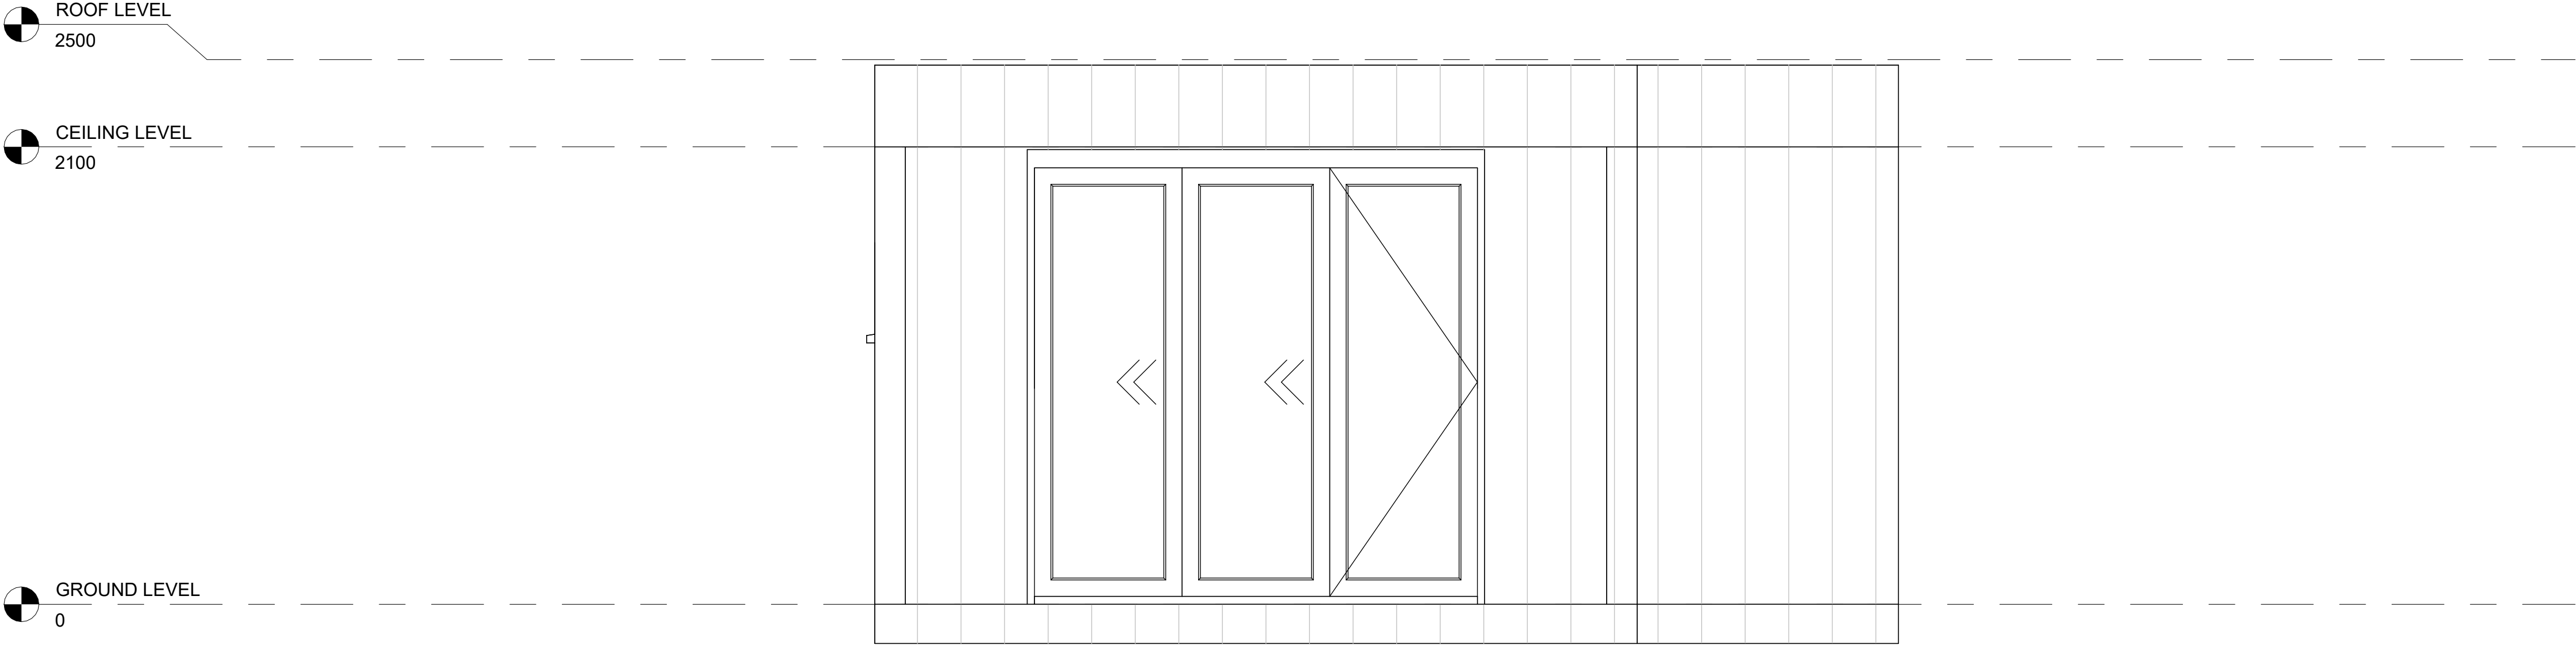
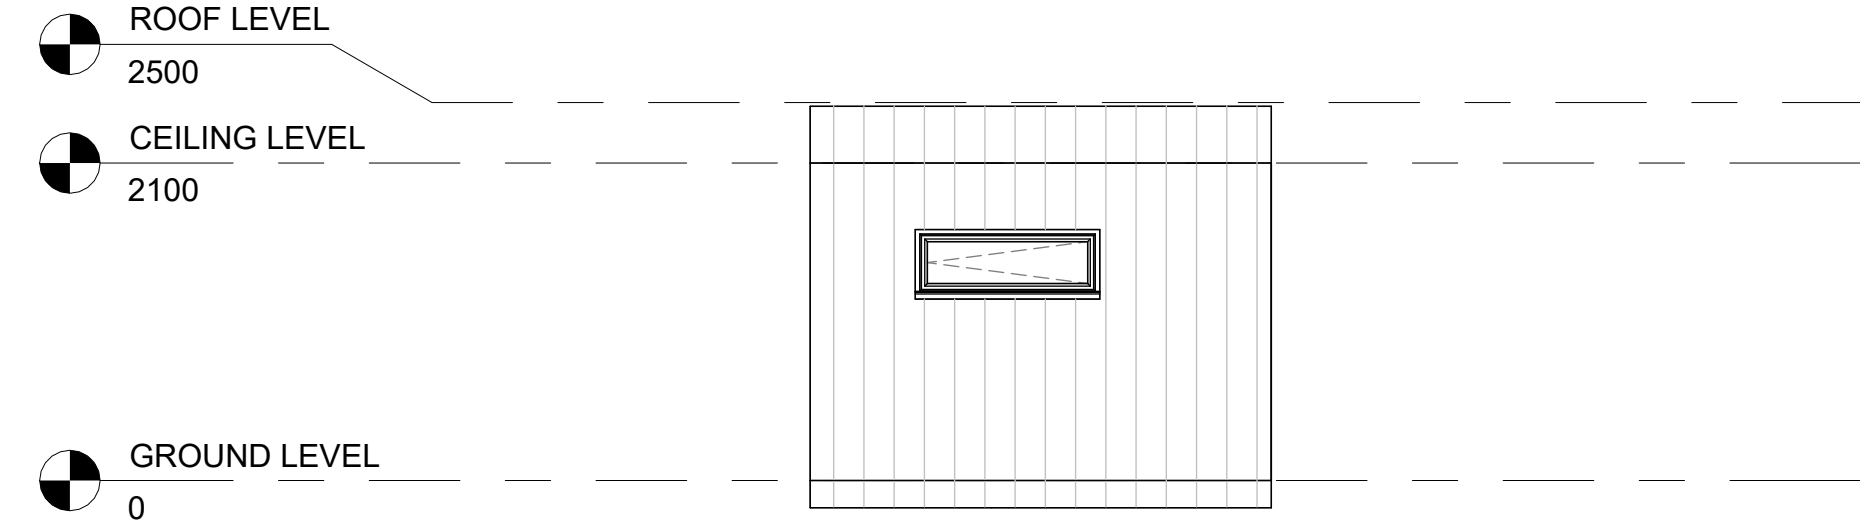


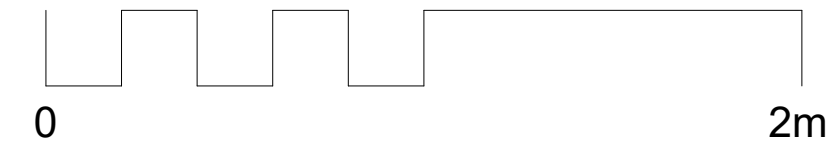


3 **South**
1 : 20

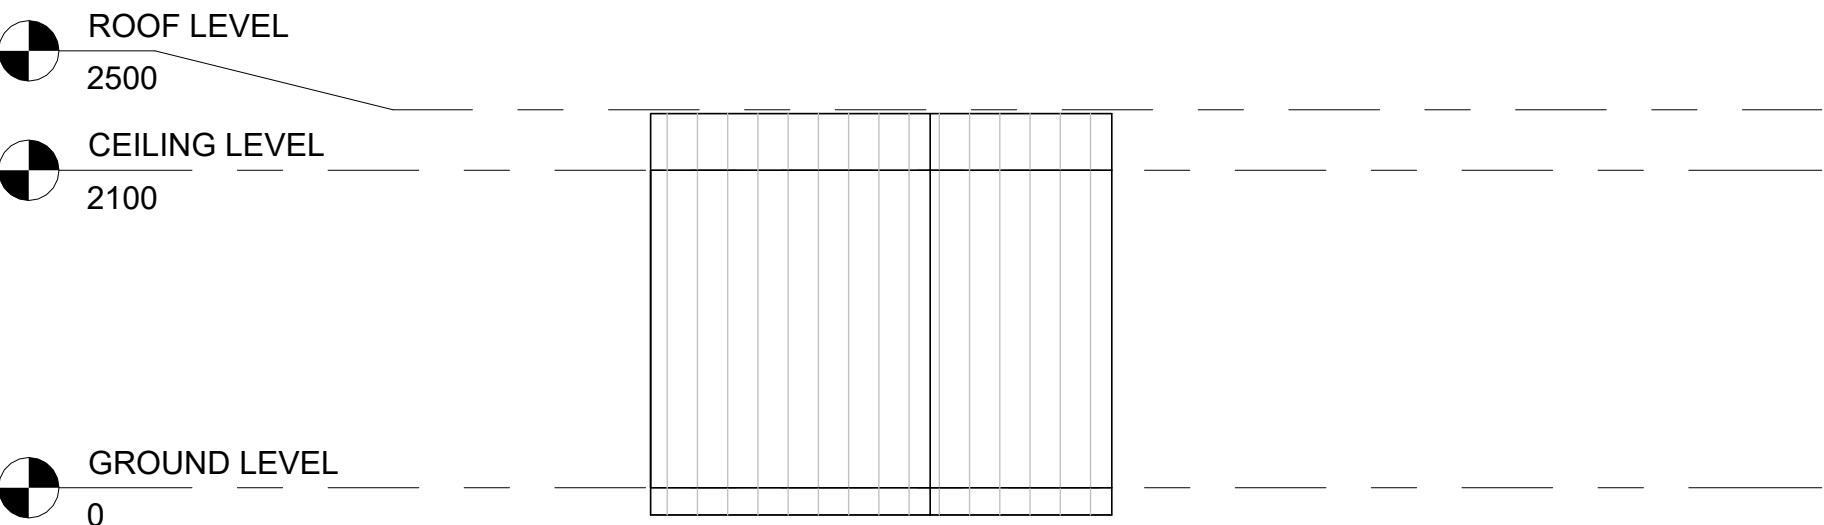

4 **West**
1 : 50

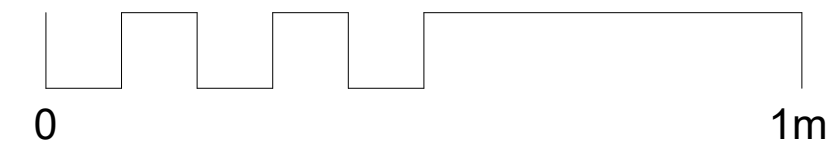

1 **East**
1 : 50

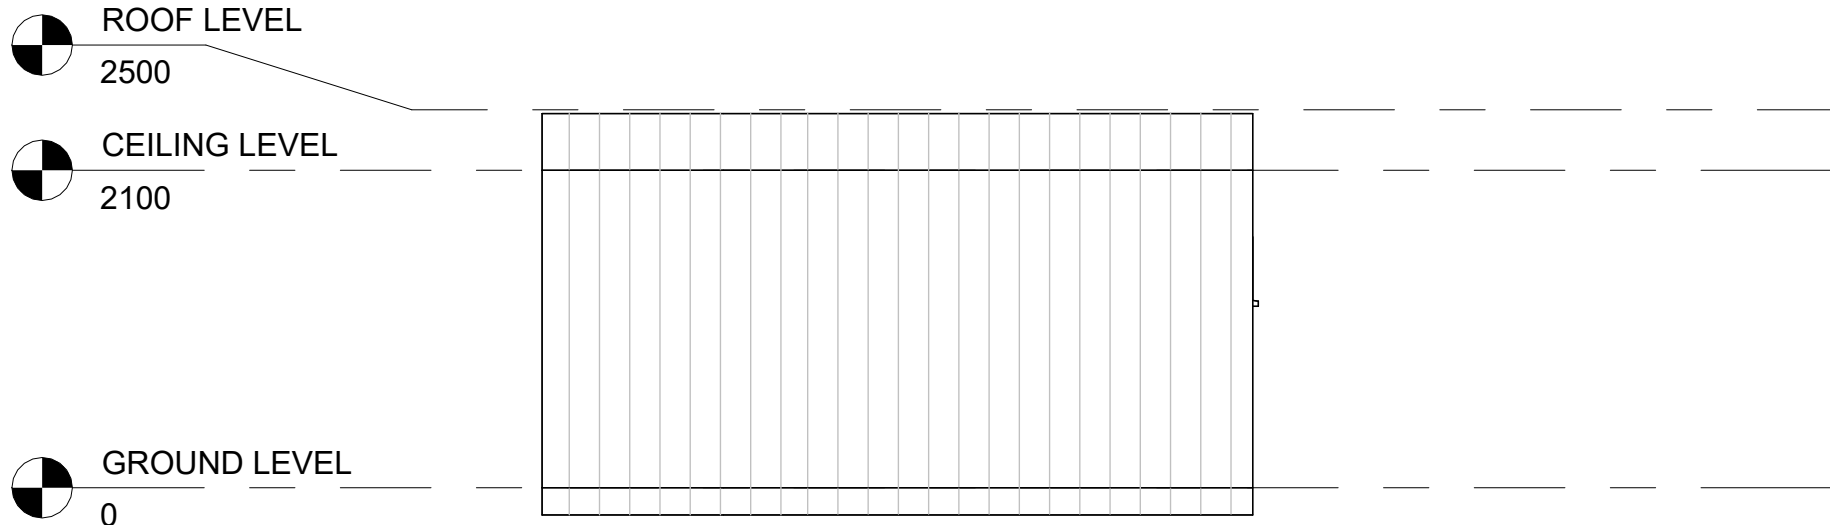

2 **North**
1 : 50

OKOPOD

www.okopod.co.uk

PROJECT

Garden Room

TITLE

**Proposed
Elevations**

CLIENT

Esra Ilgin

DRAWN BY

Author

CHECKED BY

Checker

DATE

10/10/22

SCALE (@ A1)

As indicated

PROJECT NUMBER

Project Number

DRAWING NUMBER

A102

REV