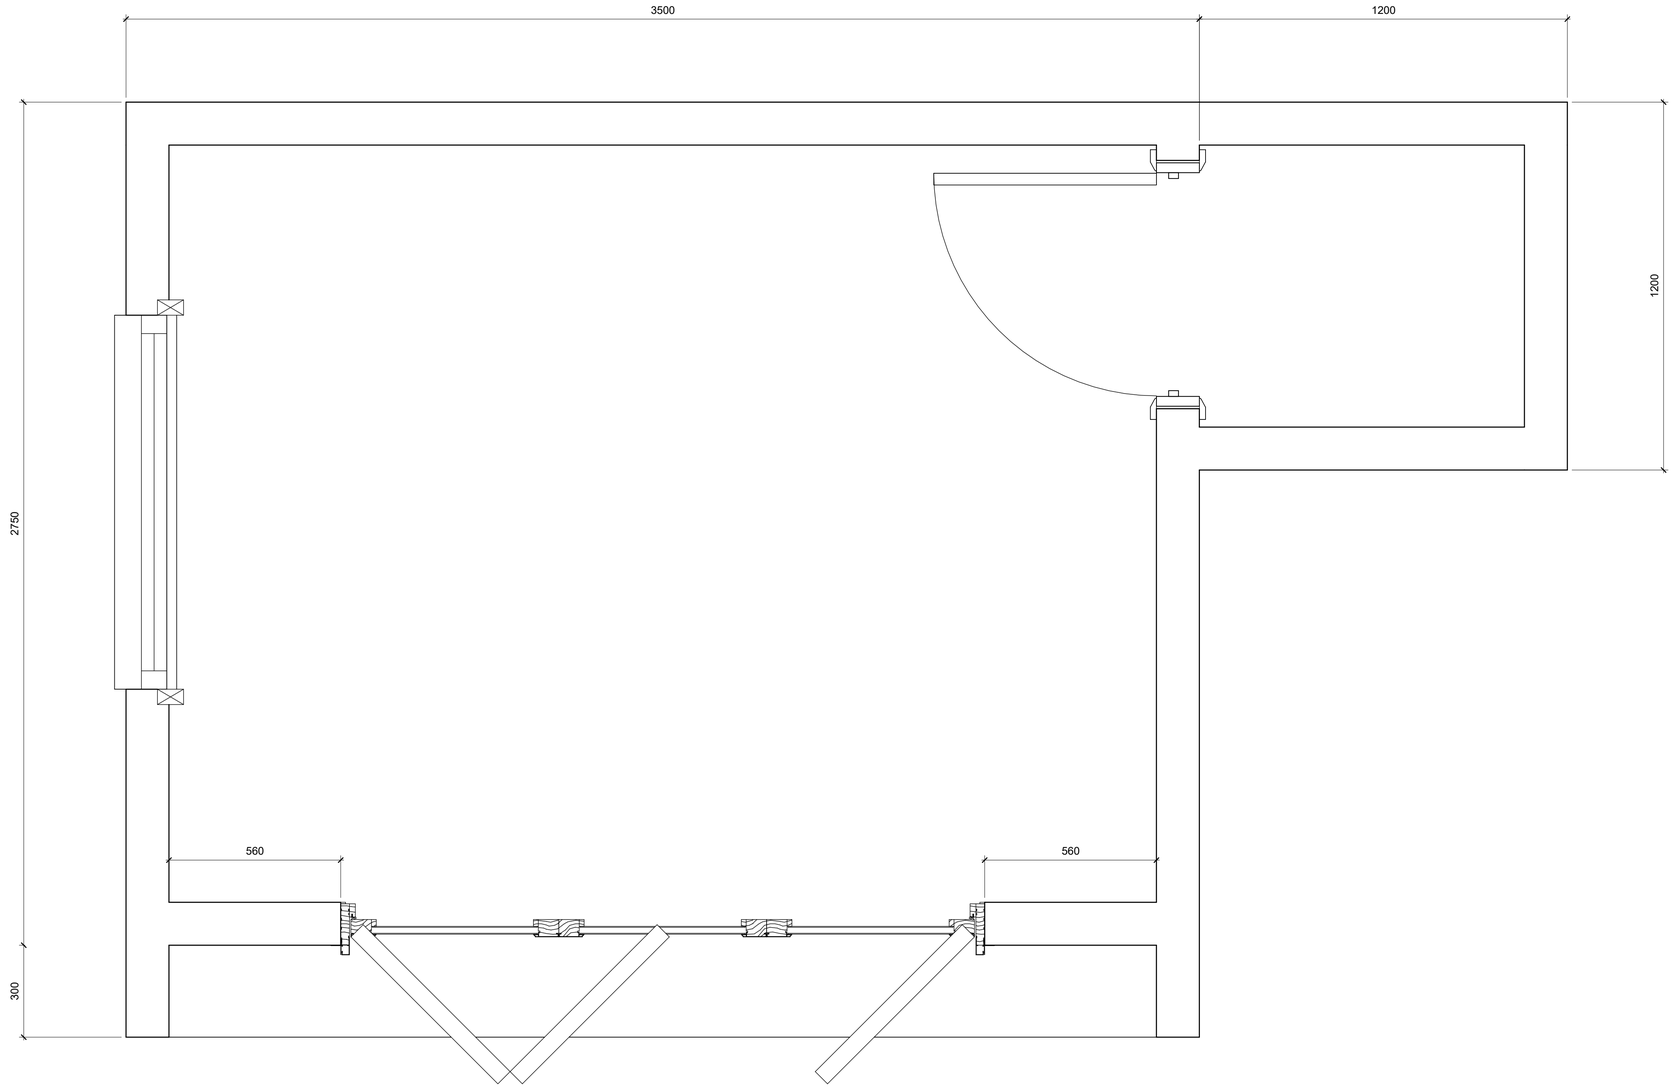


1 GROUND LEVEL

1 : 10

North

0 1m

OKOPOD

www.okopod.co.uk

PROJECT	Garden Room
TITLE	Ground Plan
CLIENT	Esra Ilgin

DRAWN BY	CHECKED BY	DATE
D.Sutton	J.Home	10/10/22

SCALE (@ A1)	PROJECT NUMBER
1 : 10	Project Number

DRAWING NUMBER	REV
A101	

11/10/2022 17:26:13