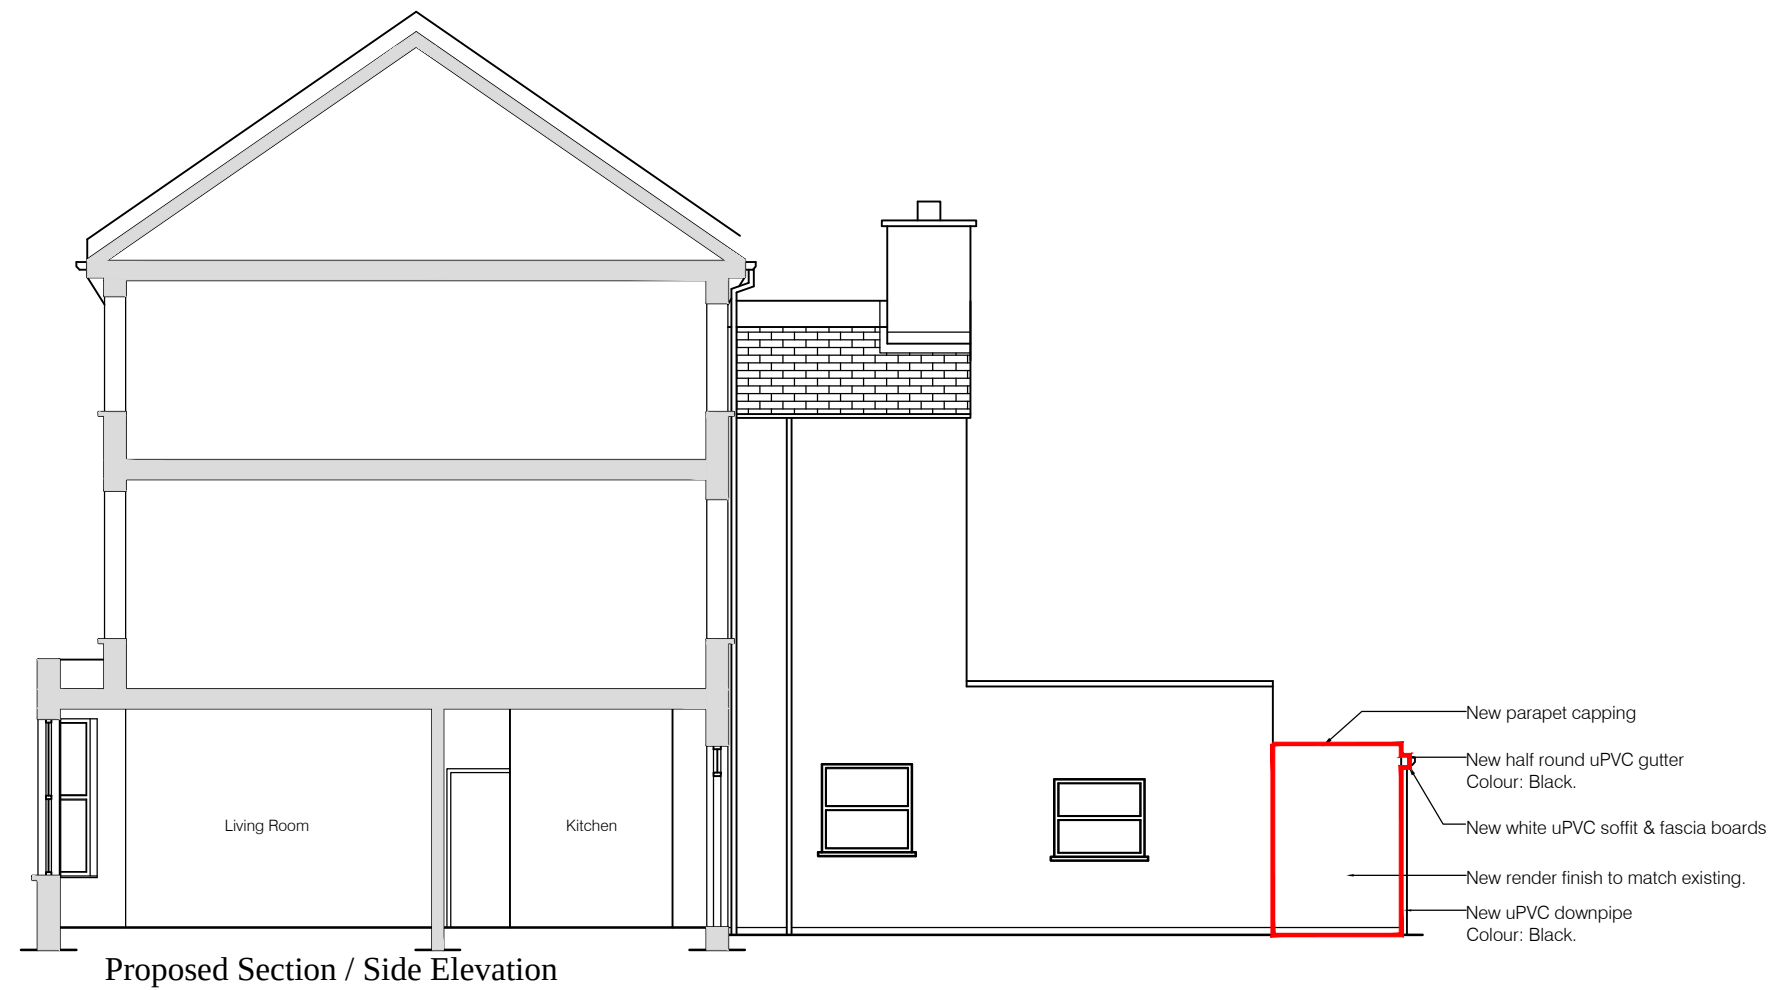


Title: Proposed Rear Ground Floor Extension to Ground Floor Flat at No.32a Marquis Road, N4 3AP	Drawn by: Paul Brown 32 Cranford Avenue Palmers Green London N13 4PA MOB: 07976 453 594						
Client: Mr Sean Kilkenny	<table border="1"> <tr> <td data-bbox="2362 1860 2516 2022"> Drawing Title: Proposed Side Elevation & Section </td><td data-bbox="2516 1860 2668 2022"> Drawing No: PL-08 </td><td data-bbox="2668 1860 2819 2022"> Date: Aug' 22 </td><td data-bbox="2819 1860 2849 2022"> Scale: 1 : 100 @ A3 </td></tr> </table>			Drawing Title: Proposed Side Elevation & Section	Drawing No: PL-08	Date: Aug' 22	Scale: 1 : 100 @ A3
Drawing Title: Proposed Side Elevation & Section	Drawing No: PL-08	Date: Aug' 22	Scale: 1 : 100 @ A3				