


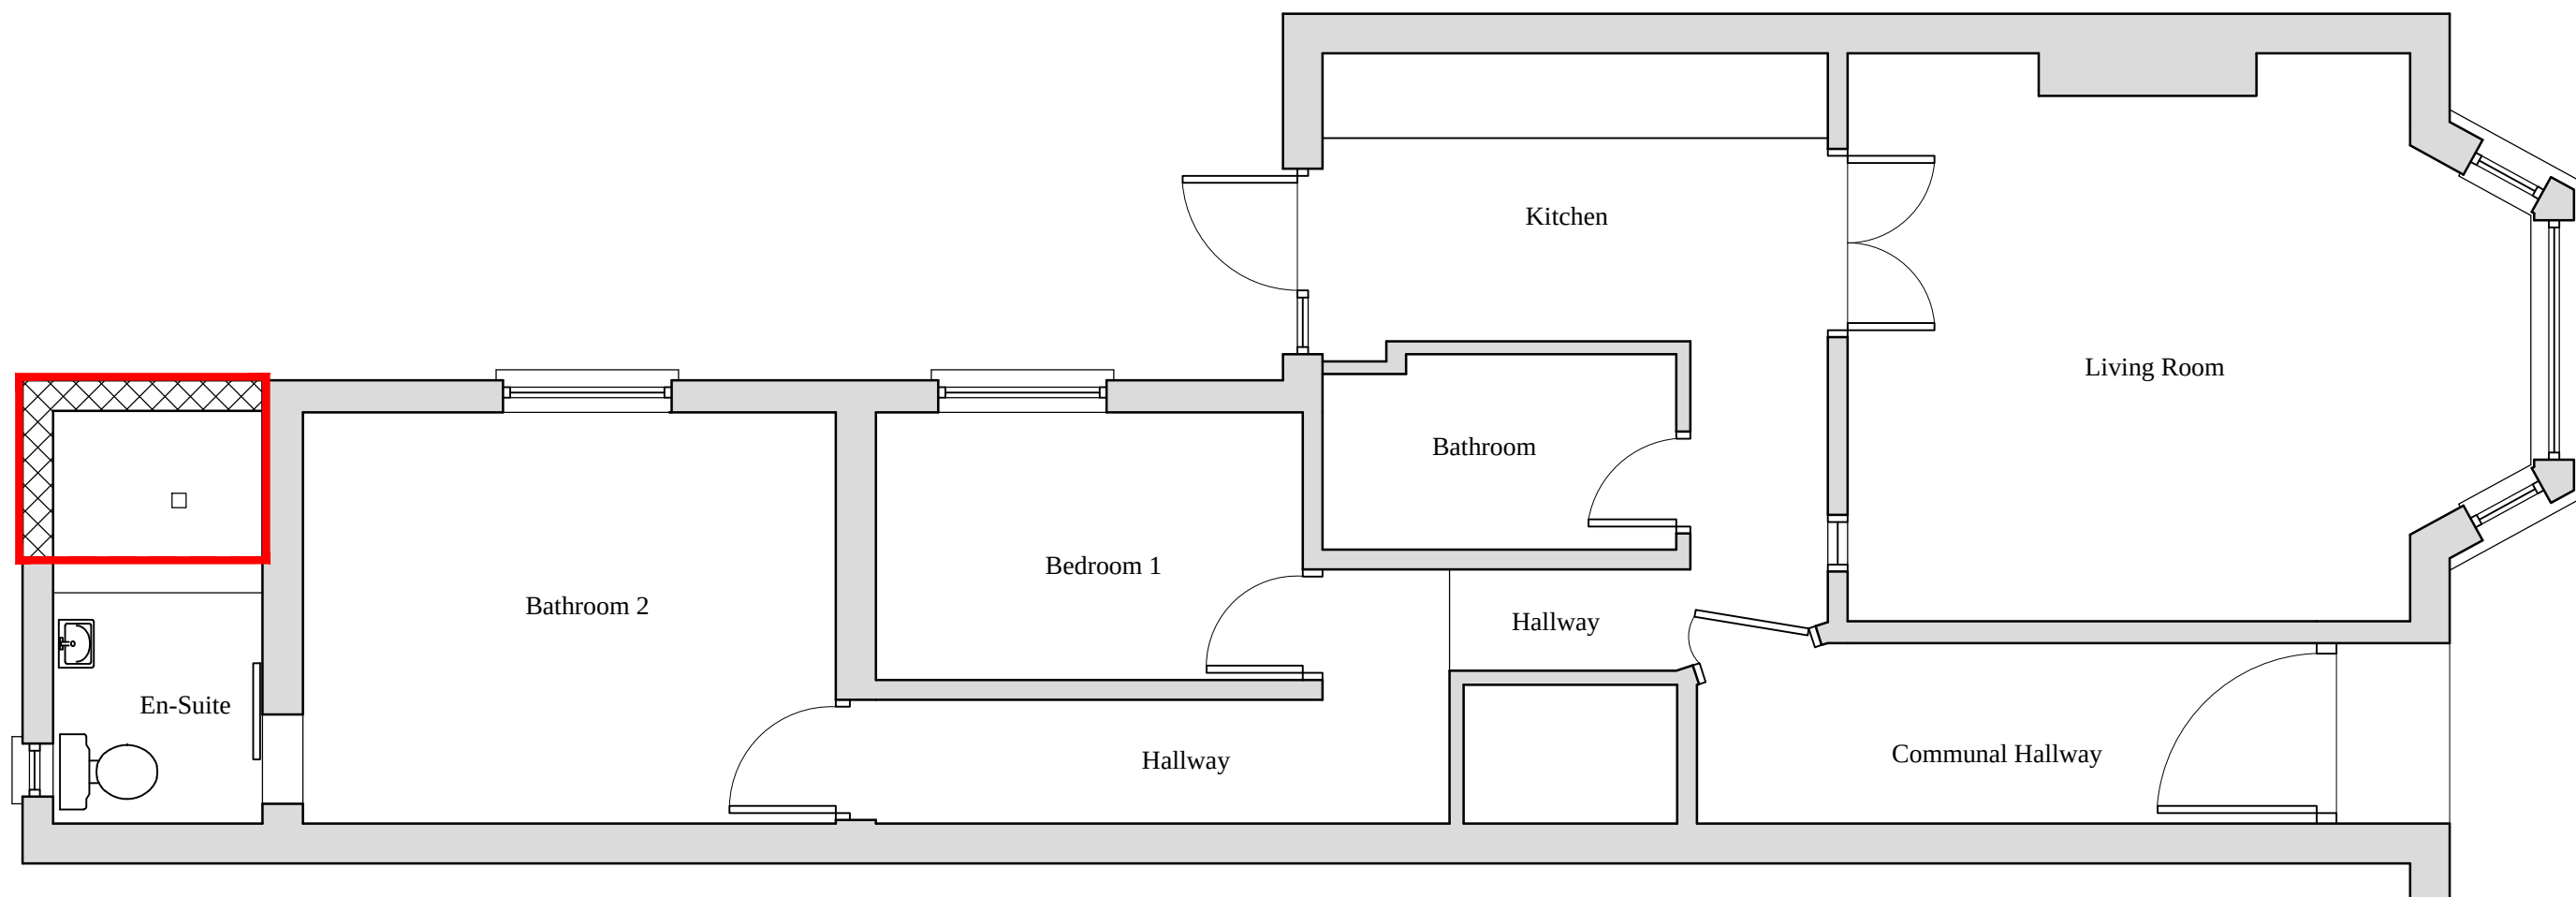

Proposed Ground Floor Layout



Metres

Title: Proposed Rear Ground Floor Extension to Ground Floor Flat at No.32a Marquis Road, N4 3AP		Drawn by: Paul Brown 32 Cranford Avenue Palmers Green London N13 4PA	
Client: Mr Sean Kilkenny			
		MOB: 07976 453 594	
Drawing Title: Proposed Ground Floor Layout	Drawing No: PL-03	Date: Aug' 22	Scale: 1 : 50 @ A3