


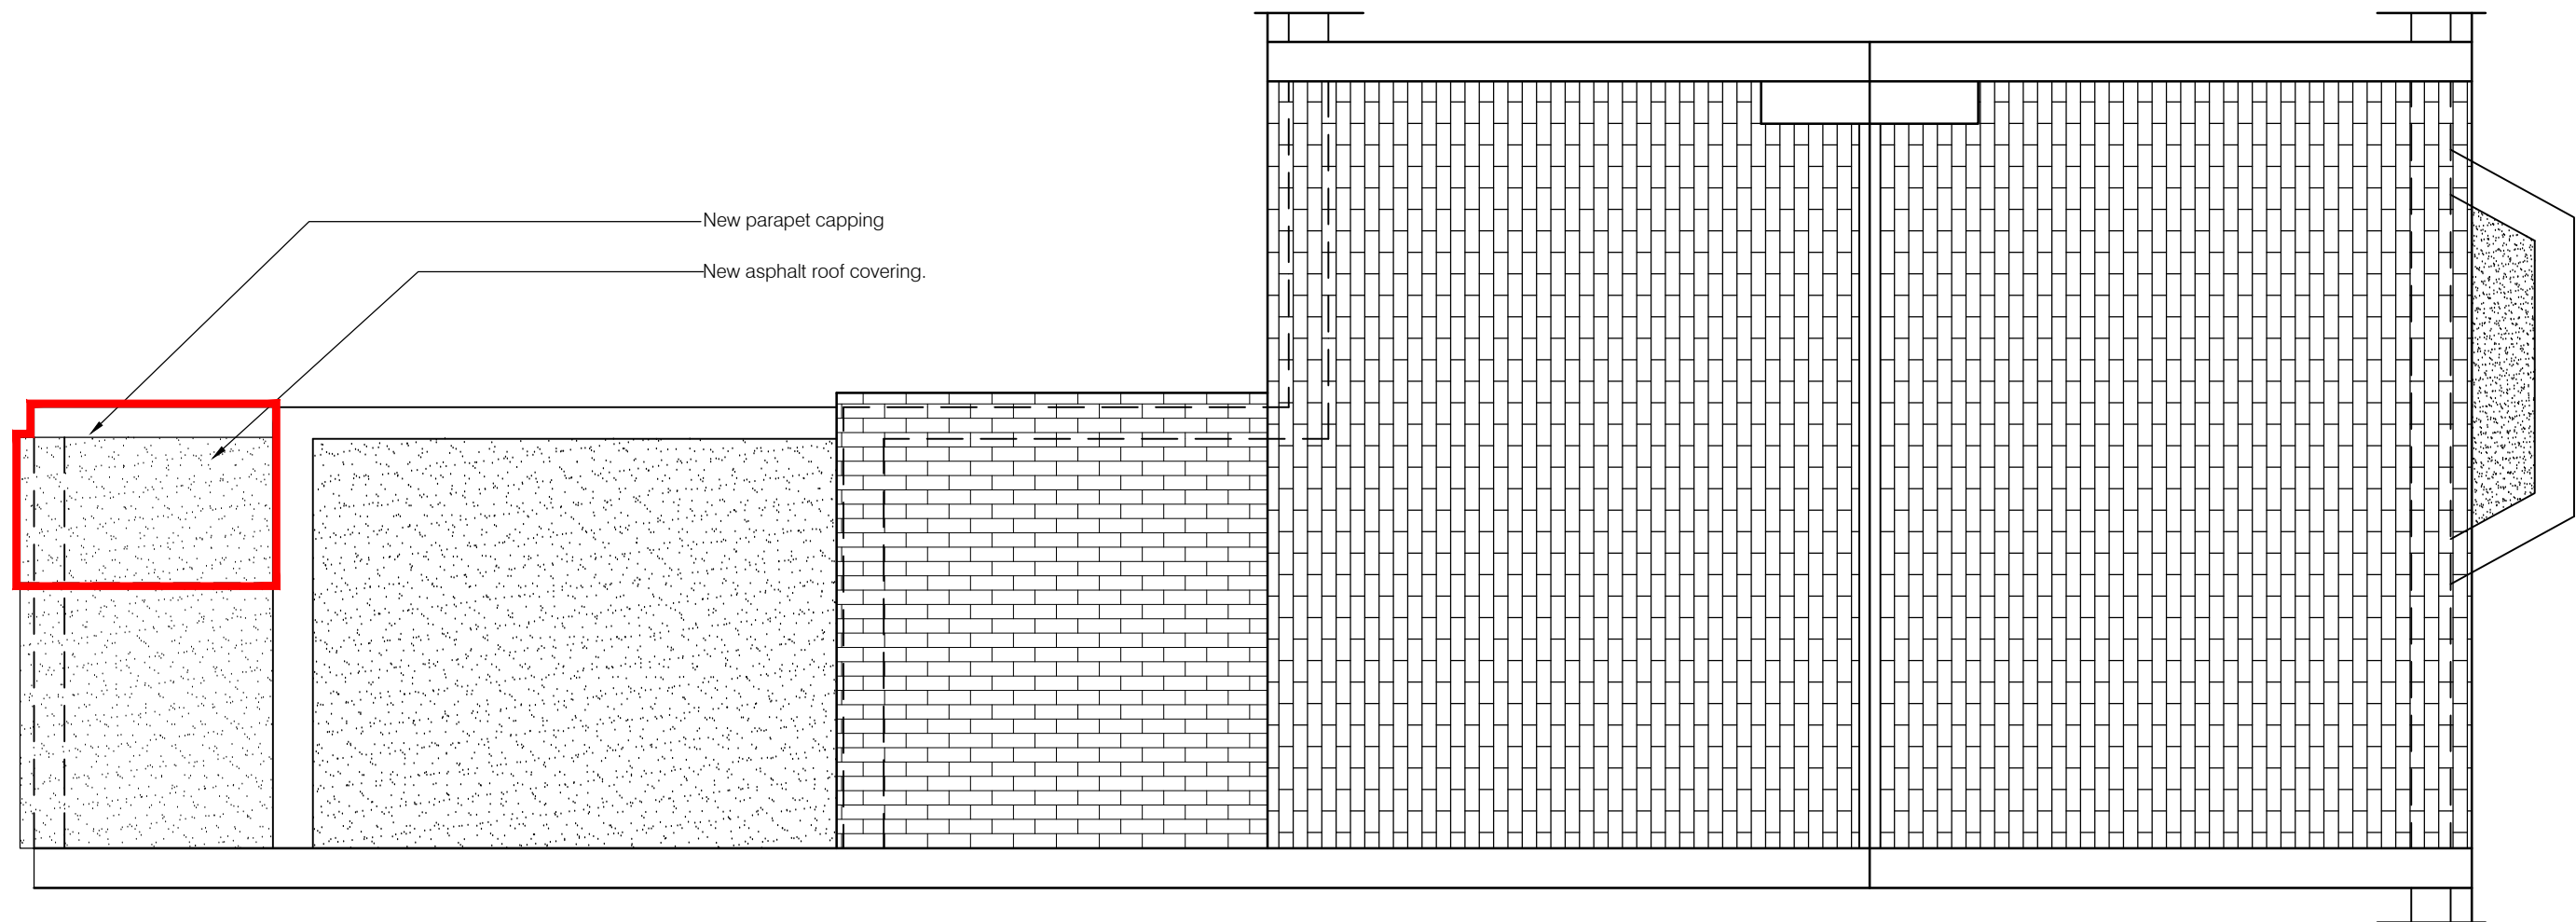

Proposed Roof Layout



Metres

Title: Proposed Rear Ground Floor Extension to Ground Floor Flat at No.32a Marquis Road, N4 3AP	Drawn by: Paul Brown 32 Cranford Avenue Palmers Green London N13 4PA MOB: 07976 453 594		
Client: Mr Sean Kilkenny			
Drawing Title: Proposed Roof Layout	Drawing No: PL-04	Date: Aug' 22	Scale: 1 : 50 @ A3