



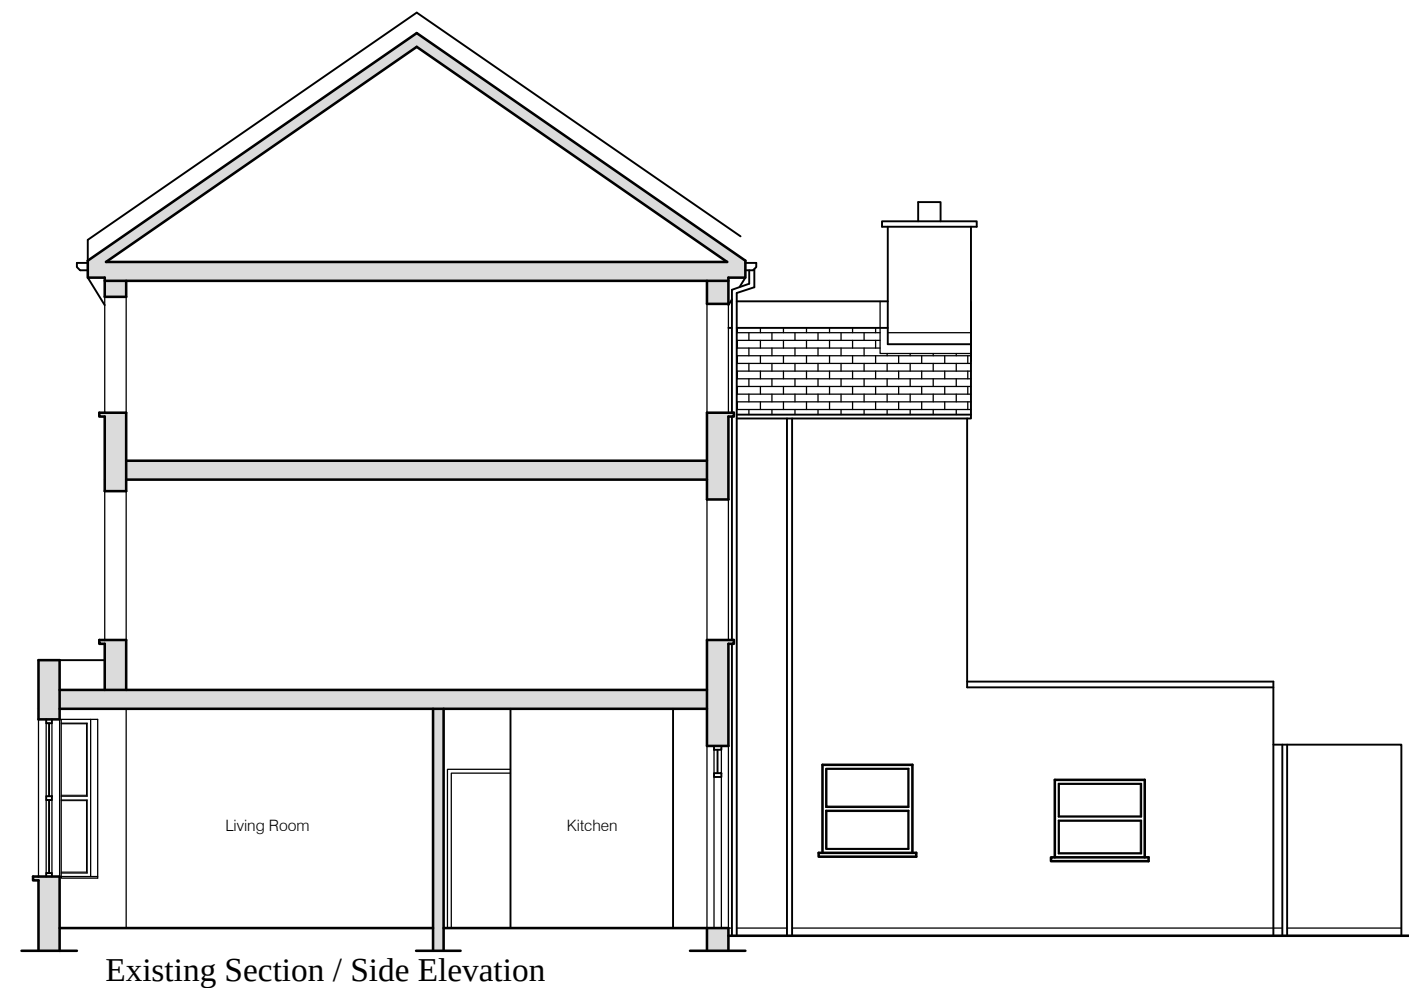

Existing Section / Side Elevation

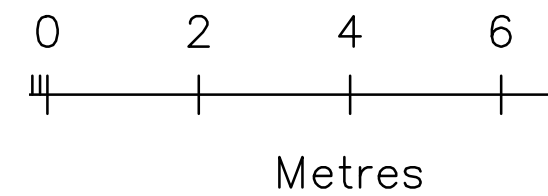

|   |   |                                |                                           |
|---|---|--------------------------------|-------------------------------------------|
| <b>Title:</b><br>Proposed Rear Ground Floor<br>Extension to Ground Floor Flat at<br>No.32a Marquis Road, N4 3AP | <b>Drawn by:</b><br><b>Paul Brown</b><br>32 Cranford Avenue<br>Palmers Green<br>London<br>N13 4PA<br><br><b>MOB: 07976 453 594</b> |                                |                                           |
|   |   |                                |                                           |
| <b>Client:</b><br><b>Mr Sean Kilkenny</b>                                                                       |   |                                |                                           |
| <b>Drawing Title:</b><br><b>Existing Side Elevation &amp;<br/> Section</b>                                      | <b>Drawing No:</b><br><b>PL-06</b>                                                                                                 | <b>Date:</b><br><b>Aug' 22</b> | <b>Scale:</b><br><b>1 : 100<br/> @ A3</b> |