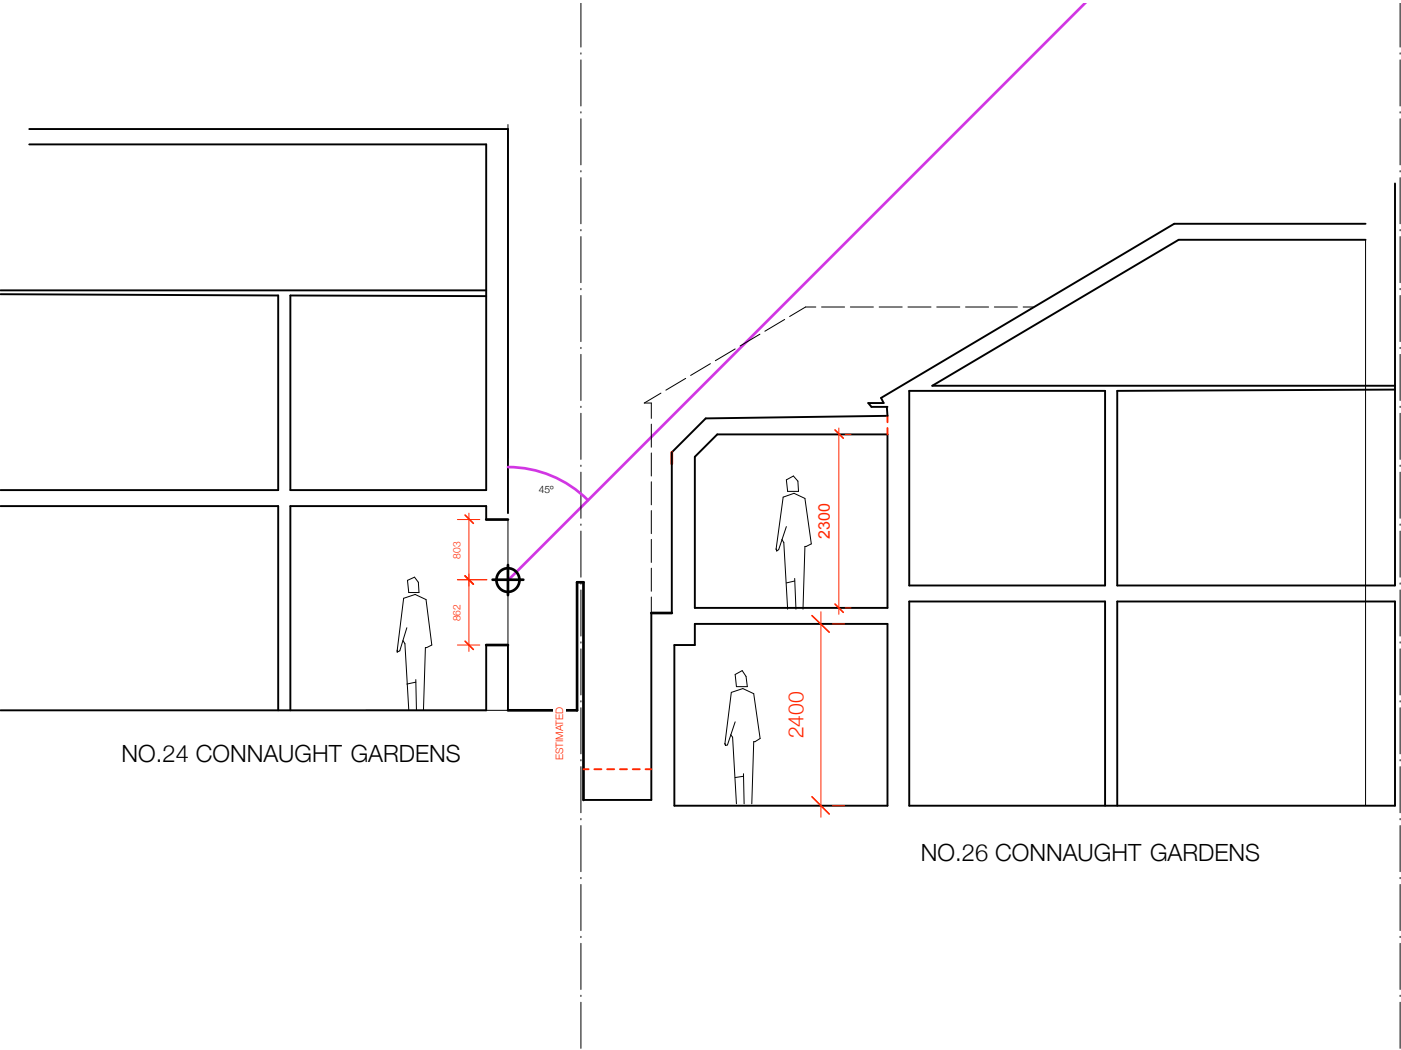


PROPOSED

This drawing is to be read together with all other relevant Architects and Engineers drawings and specification.

© Ling Engineering Limited - All rights described in Chapter IV of the Copyright, Designs and Patents Act 1988 have been asserted. This drawing is to be read in conjunction with the specification and all relevant drawings. Contractor to check all dimensions on site. Do not scale from this drawing. Ling Engineering Limited to be advised of any variation between the drawings and site conditions.

A	Oct '22	Revisions for Planning
Rev	Date	Description

Client
F. LOBASCHER

Project
CONNAUGHT GDNS

Location



Drawing Title Section AA PR		
Project Number 1033	Drawing Number 13	Revision A
Date October '22	Scale 1:100 (A3)	Status Planning
Drawn AB	Checked GL	Approved -

